

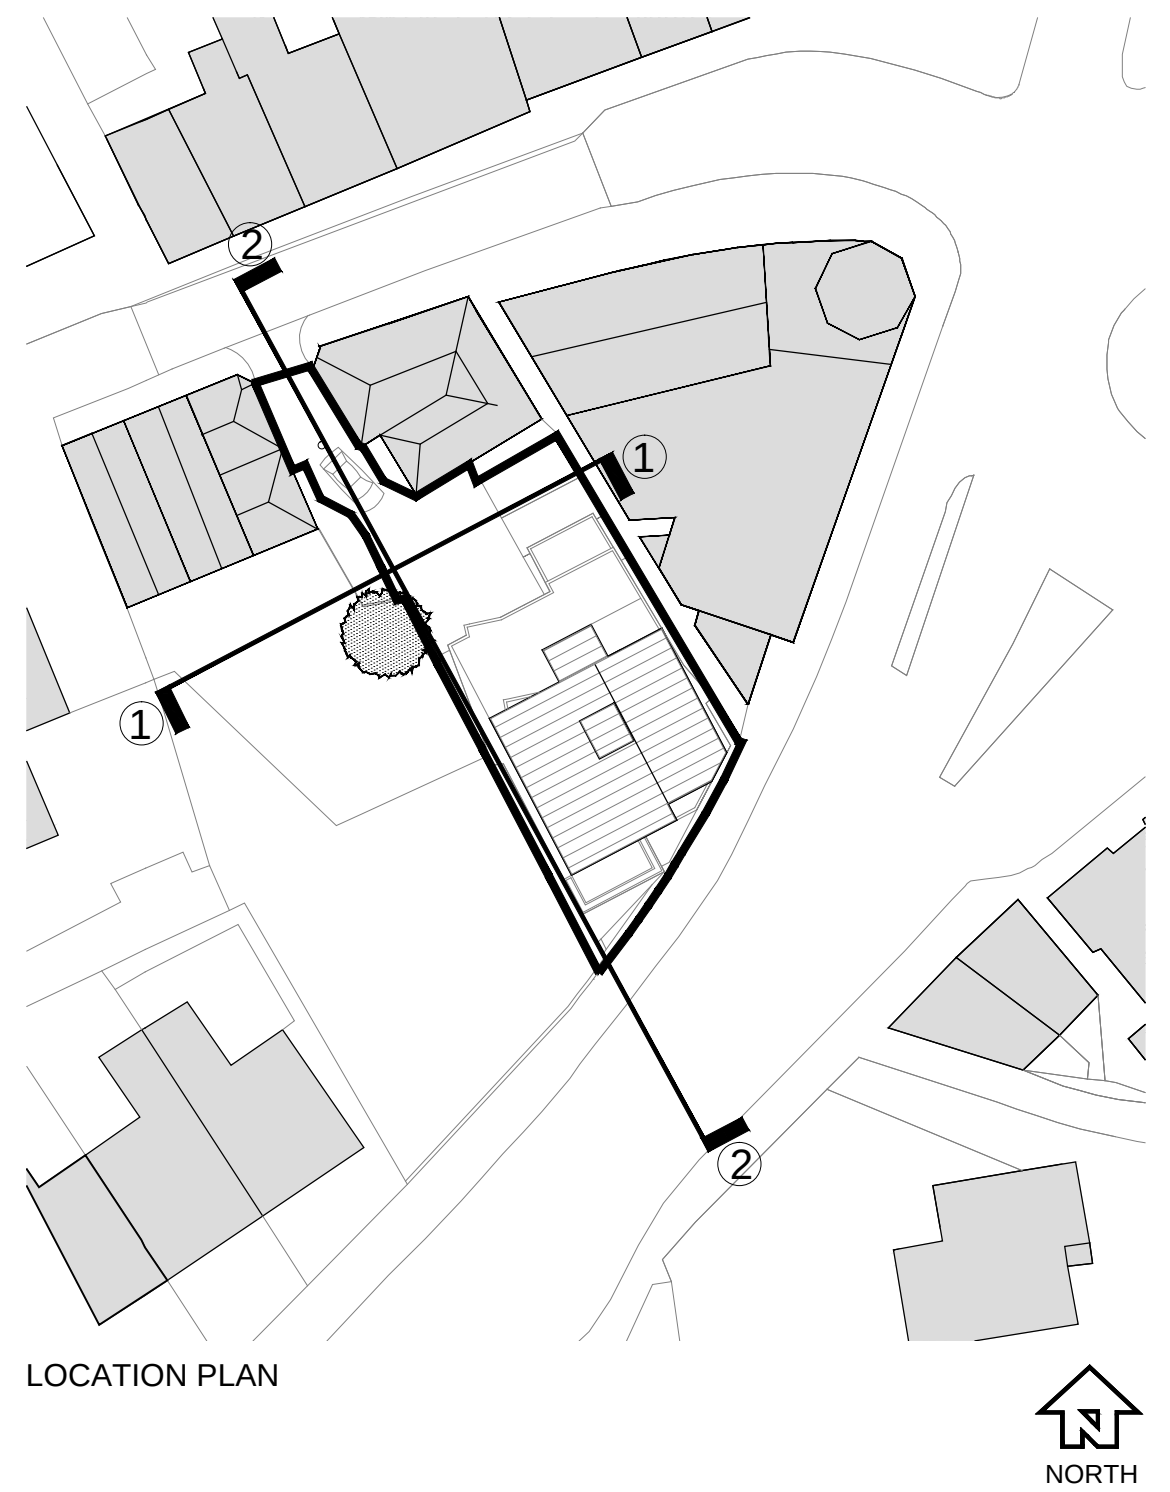


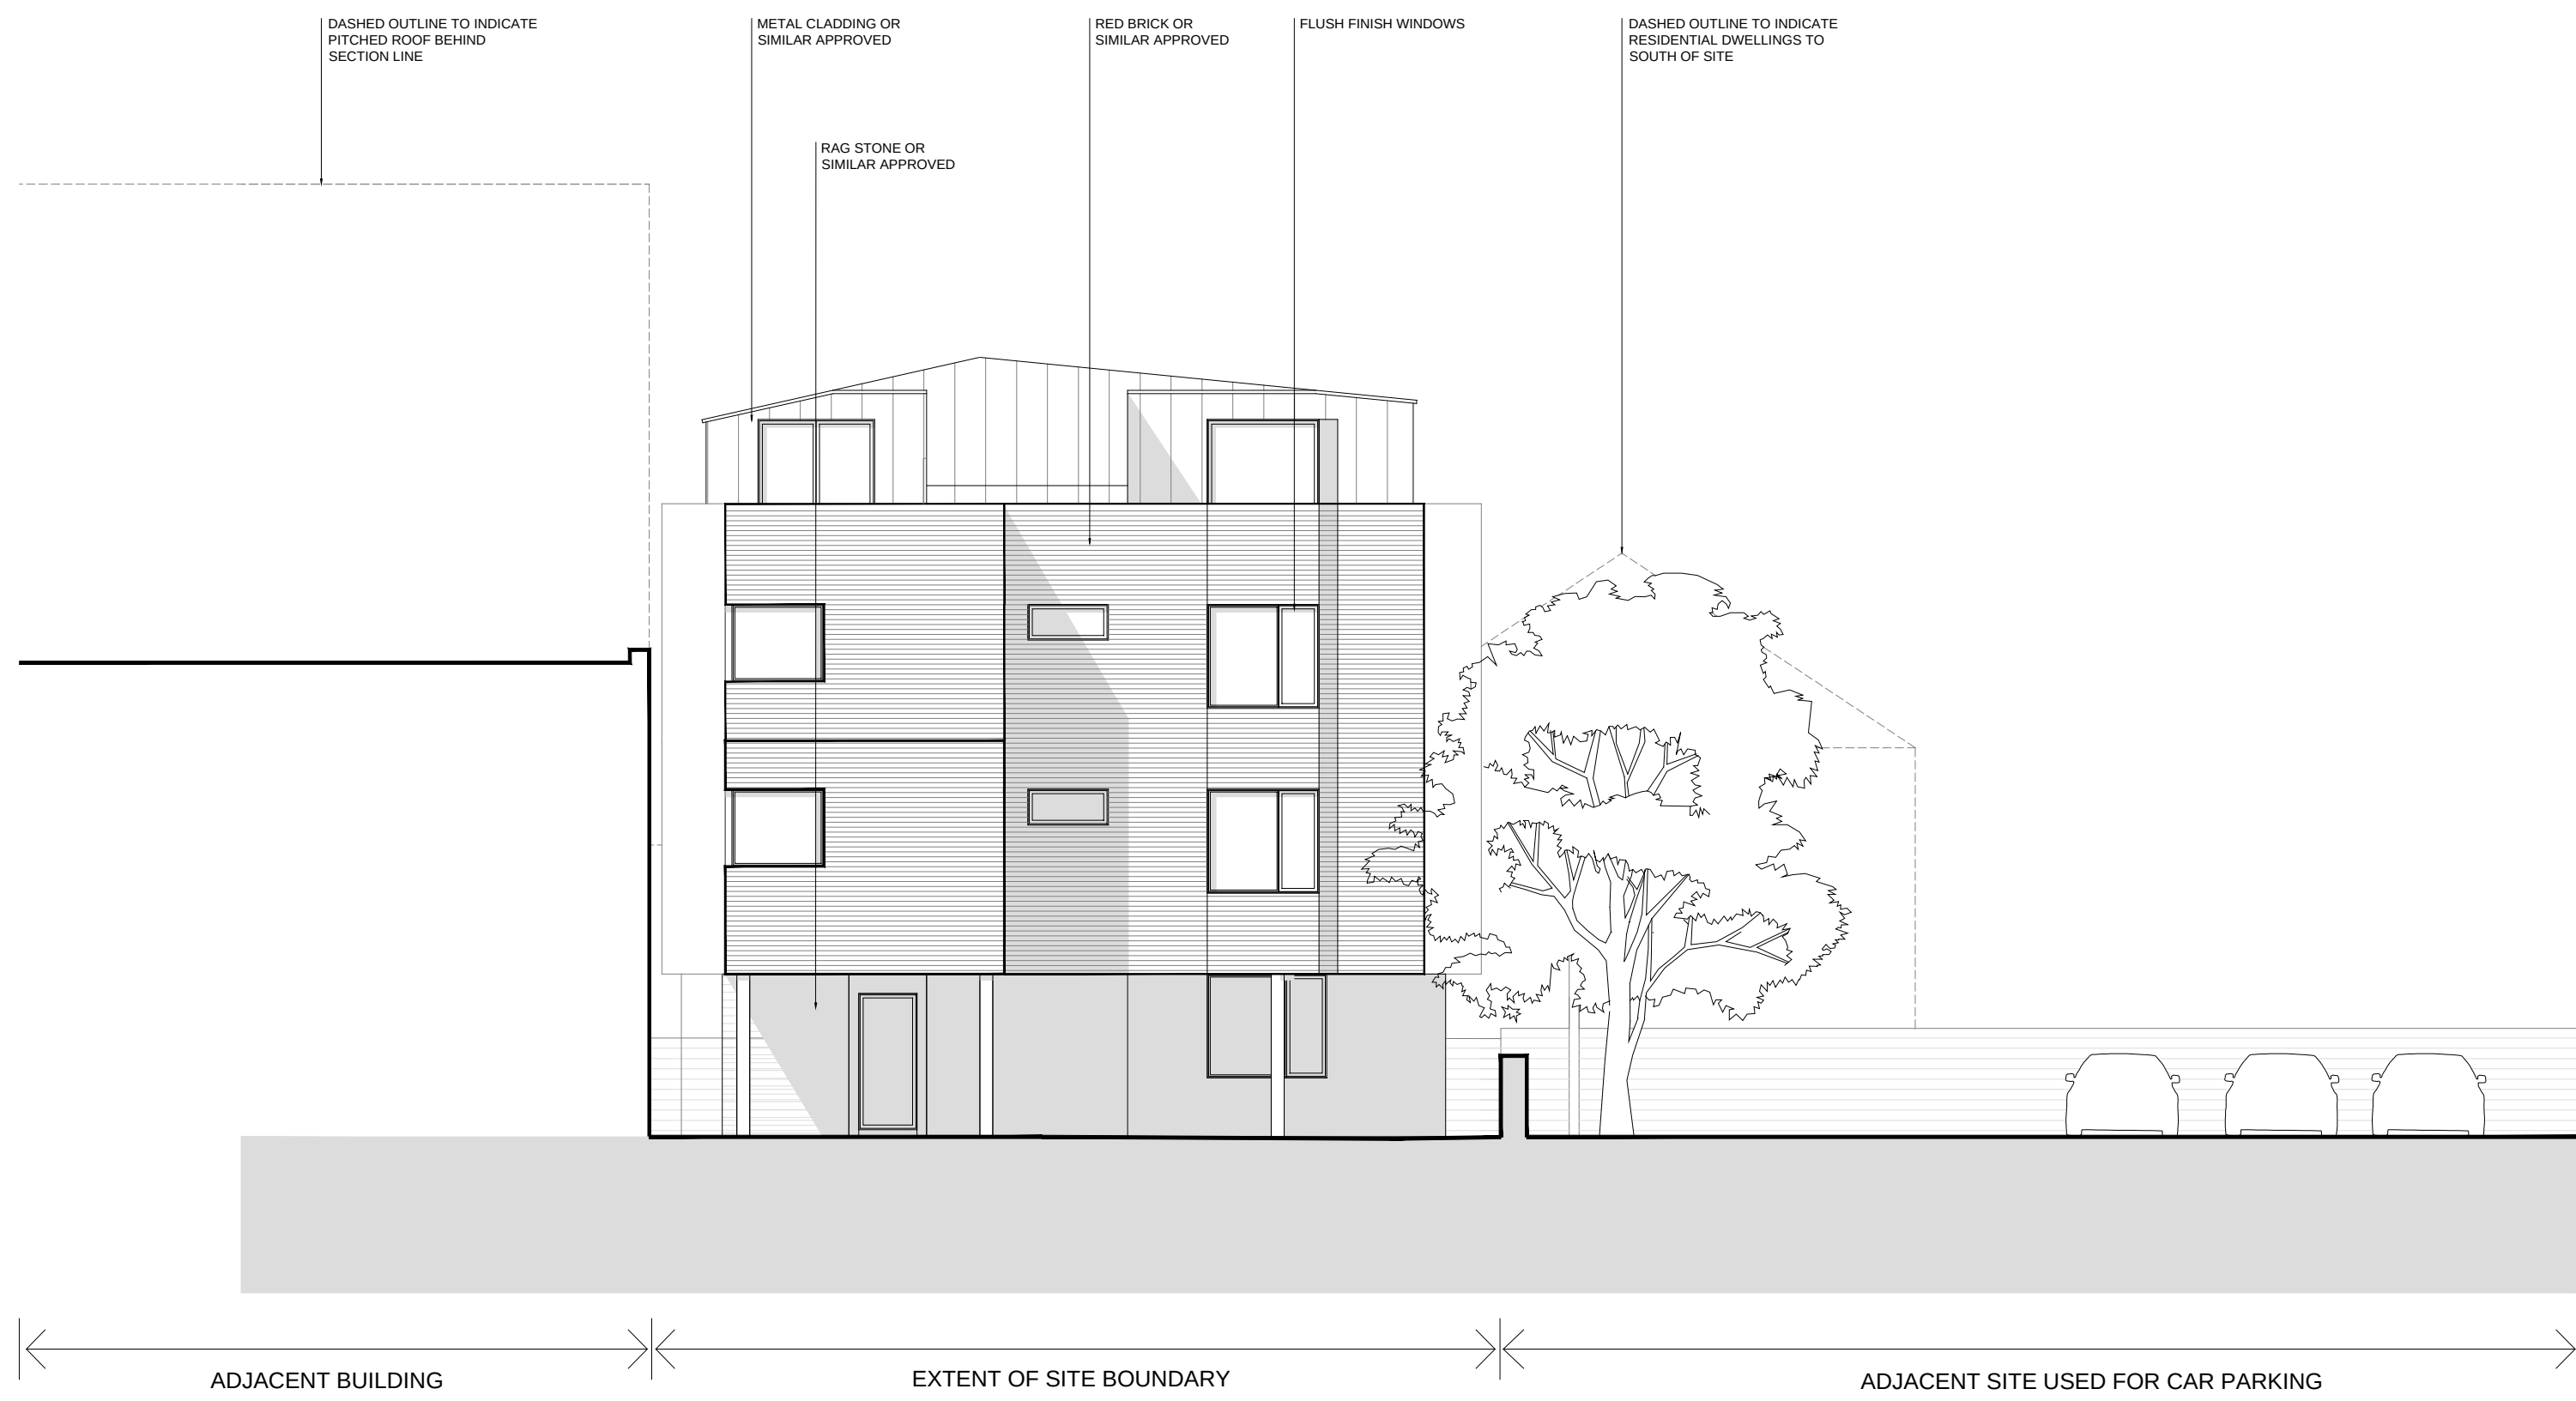

1 PROPOSED ELEVATION 1:100 @A1

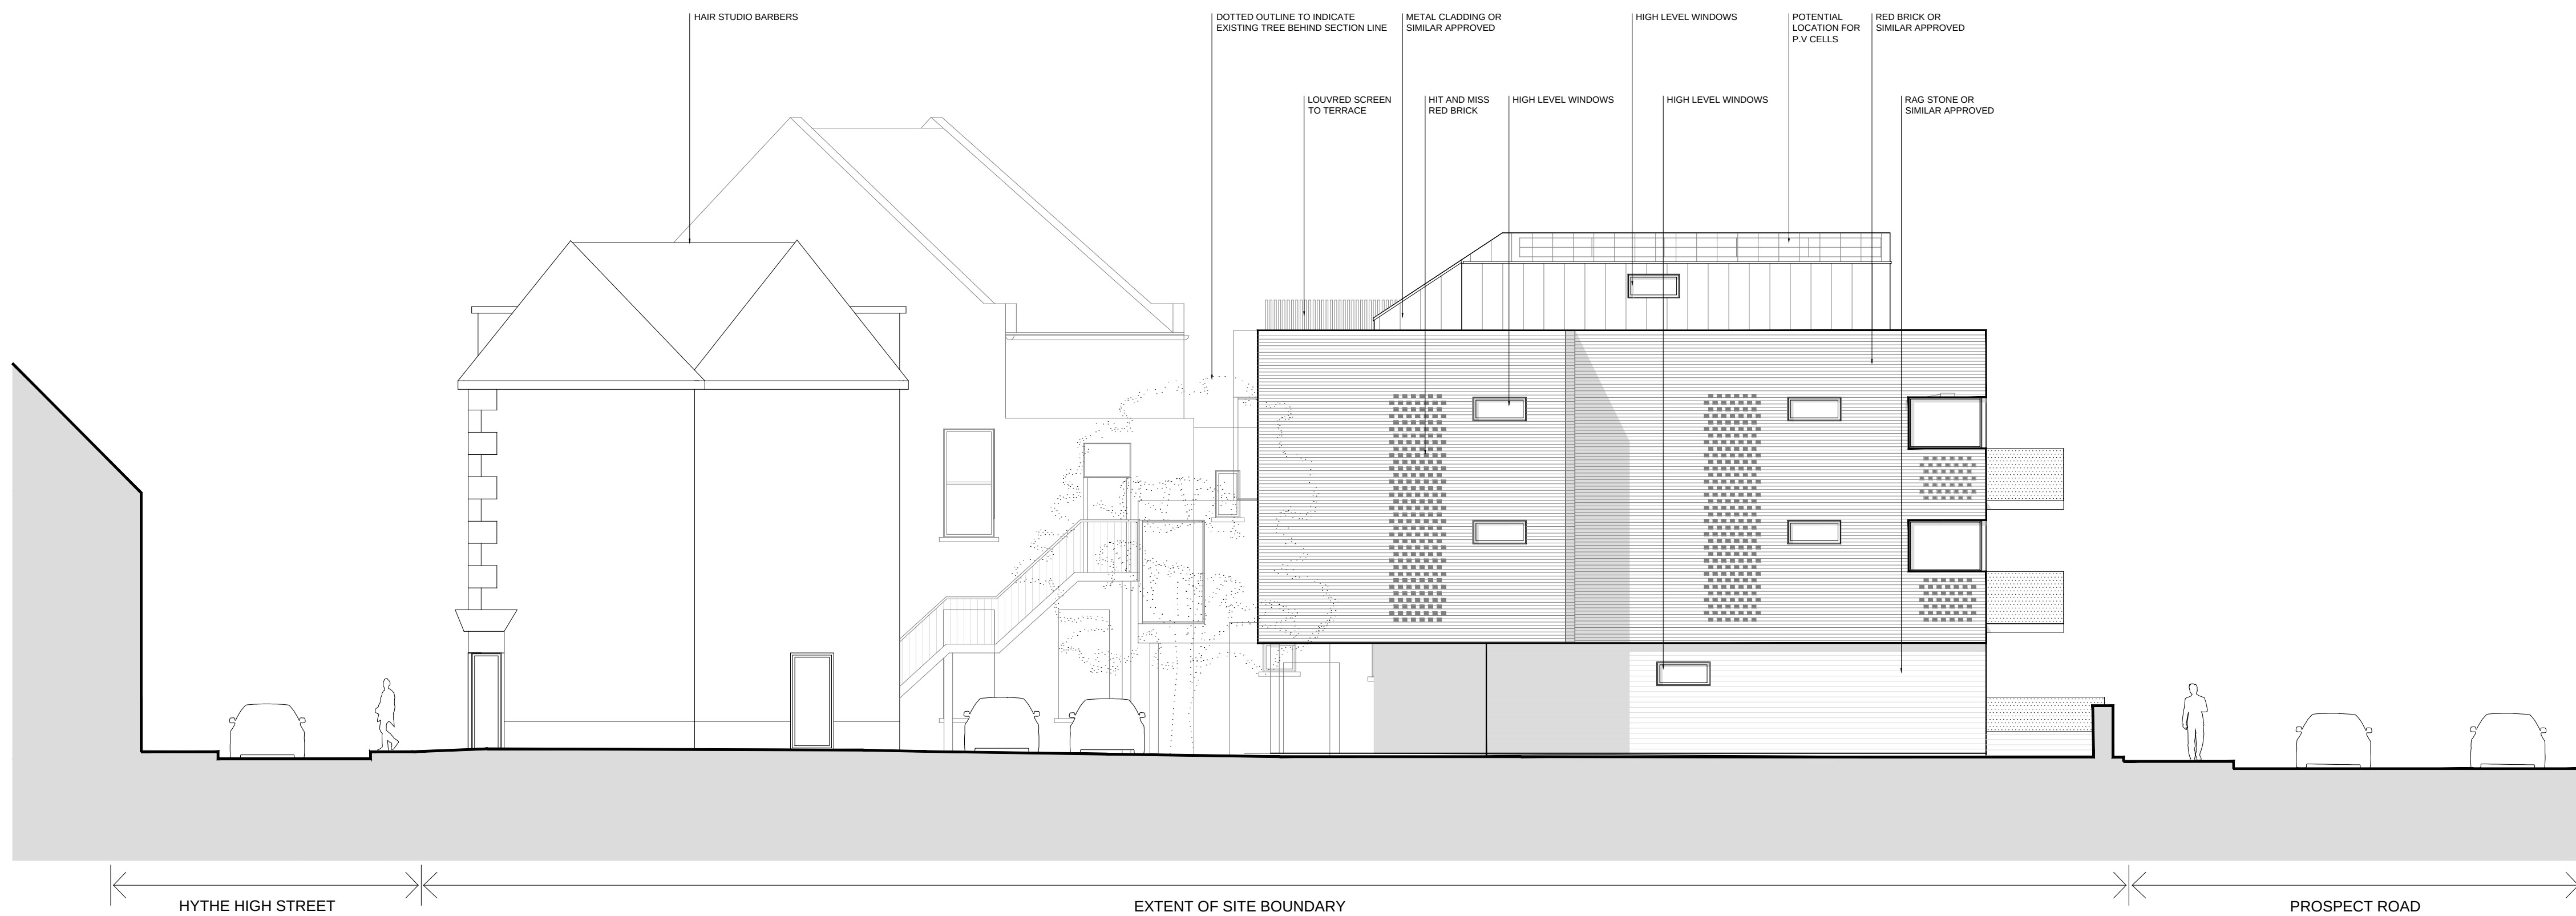

2 PROPOSED ELEVATION 1:100 @A1

LAND TO REAR OF 162 HIGH STREET

SCALE 1:100
0 1 2 3 4 5M

Revisions
A Potential location for P.V cells added
B Windows to elev 1 amended, elevation 2 amended

02.06.16
12.06.16

Project | Land to Rear of 162 High Street
Hythe, Kent

Client |
Title | Proposed Elevations
Status |

Scale@A1 | 1:100 Date | April 2016 Drawn | AB Chk'd | ME

guy hollaway
ARCHITECTS

London | Fourth Floor | 251 Pentonville Road | London | N1 9NG
T +44 (0) 20 7014 4900 | F +44 (0)1303 268 214 | E london@guyhollaway.co.uk | W www.guyhollaway.co.uk
Kent | The Tramway Stables | Rampart Road | Hythe | Kent | CT21 5BG
T +44 (0)1303 260 515 | F +44 (0)1303 268 214 | E kent@guyhollaway.co.uk | W www.guyhollaway.co.uk
Project Number 15.083 Drawing Number 061 Revision B
Bm Number

©This drawing is the copyright of **guy hollaway** architects and should not be copied, reproduced without written consent. All Rights Reserved.
All dimensions are to be checked on site prior to fabrication and the Architect should be notified of any discrepancy.
Do not scale from this drawing.