



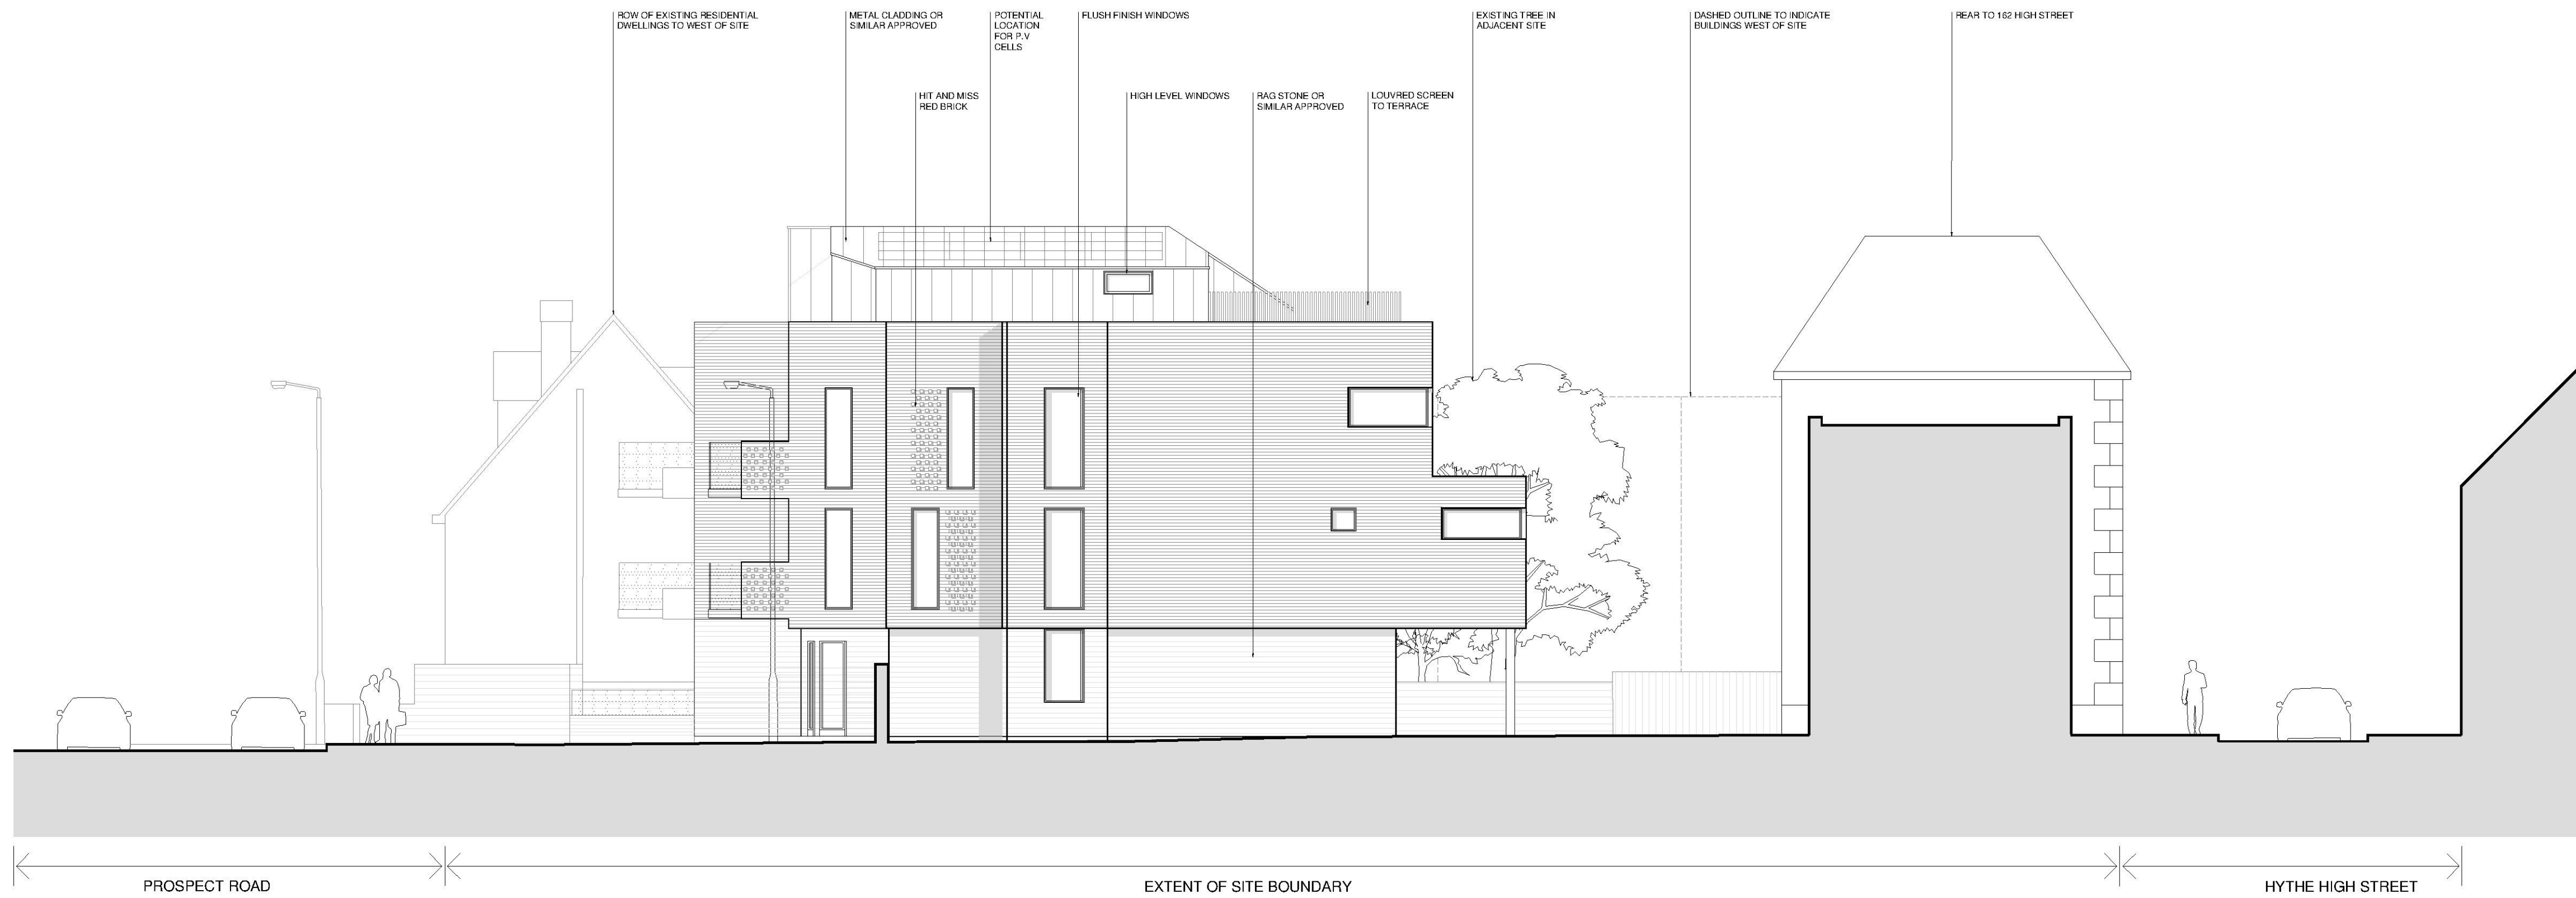

① PROPOSED ELEVATION 1:100 @A1



② PROPOSED ELEVATION 1:100 @A1

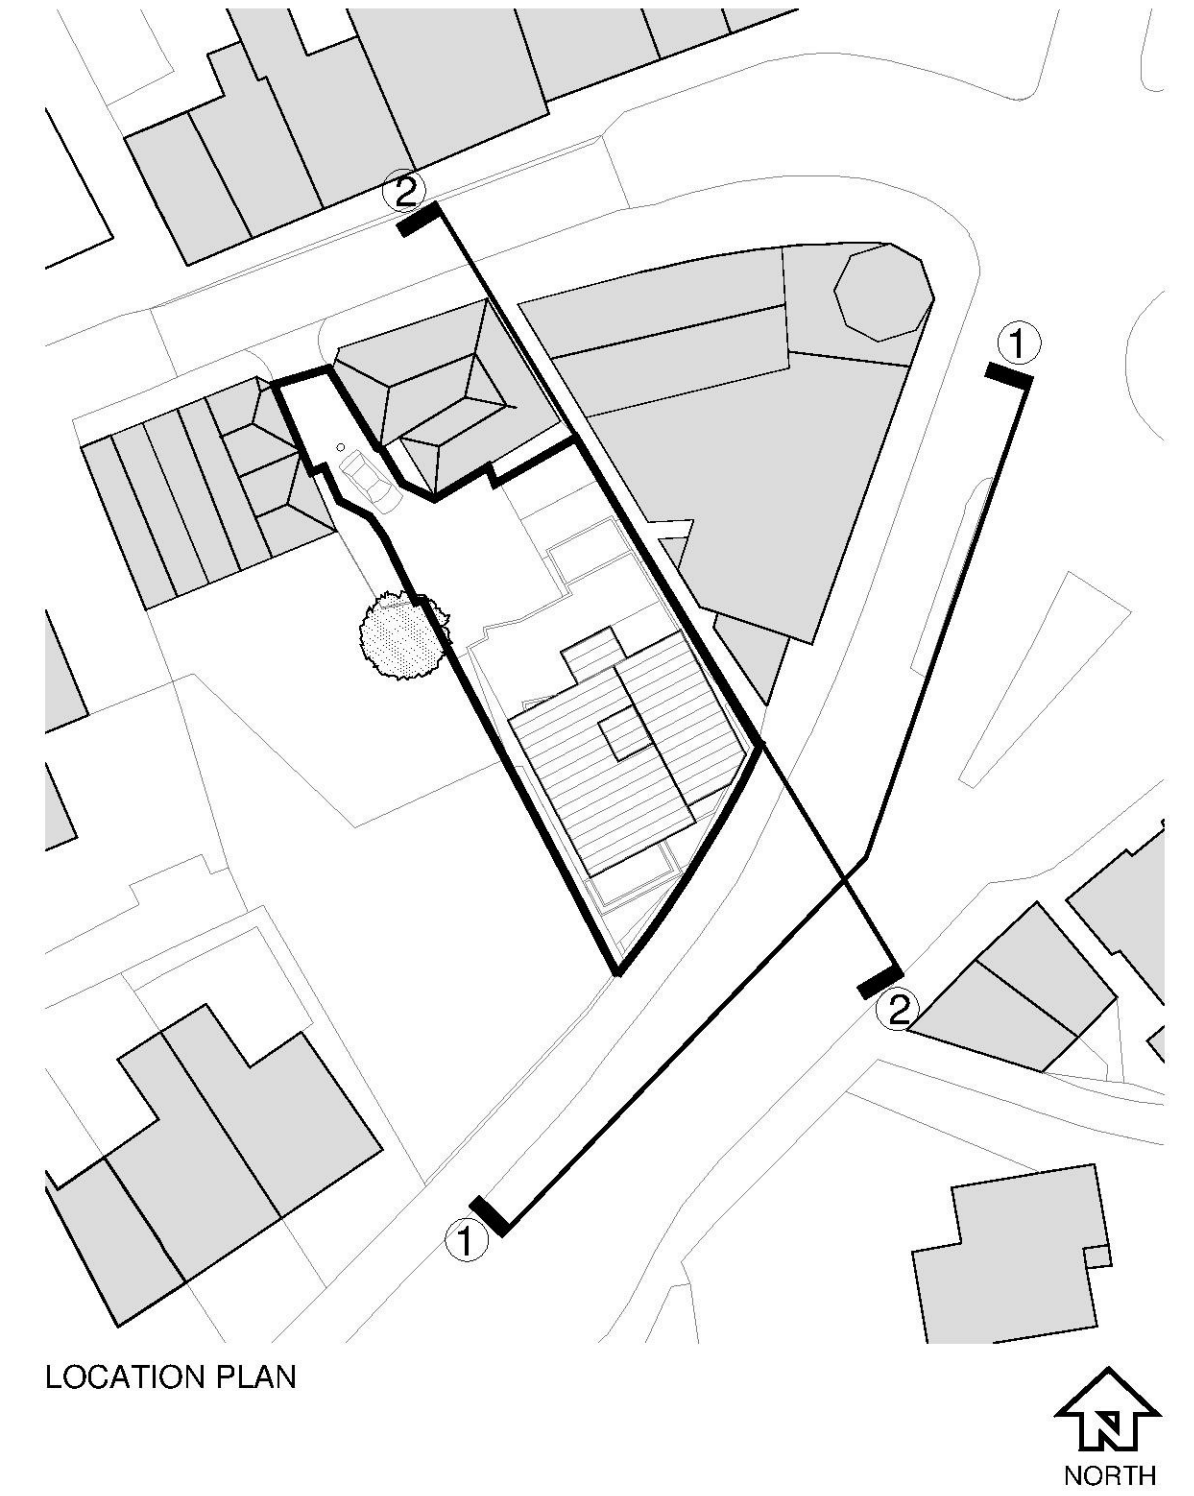

LAND TO REAR OF 162 HIGH STREET

©This drawing is the copyright of **guy hollaway architects** and should not be copied, reproduced or used without written consent. All Rights Reserved.
All dimensions are to be checked on site prior to fabrication and the Architect should be notified of any discrepancy.
Do not scale from this drawing.

SCALE 1:100
0 1 2 3 4 5M

Revisions
A Potential location for P.V cells added
B Windows amended to G floor elev 1, and rear of elev 2
C Windows amended to rear of elev 2

02.05.16
12.05.16
05.05.16

Project | Land to Rear of 162 High Street
Hythe, Kent
Client | Melt Homes

Title | Proposed Elevations

Status | PLANNING

Scale @A1 | 1:100 Date | April 2016 Drawn | AB

Checked | JVE


guy hollaway ARCHITECTS

London | Fourth Floor | 251 Pentonville Road | London | N1 9JG
T +44 (0) 20 7014 4900 | F +44 (0) 1303 268 214 | E london@guyhollaway.co.uk | W www.guyhollaway.co.uk


Kent | The Tramway Stables | Rampart Road | Hythe | Kent | CT21 5BG
T +44 (0) 1303 260 515 | F +44 (0) 1303 268 214 | E kent@guyhollaway.co.uk | W www.guyhollaway.co.uk

Project Number 15.083 Drawing Number 060 Revision C


Blm Number

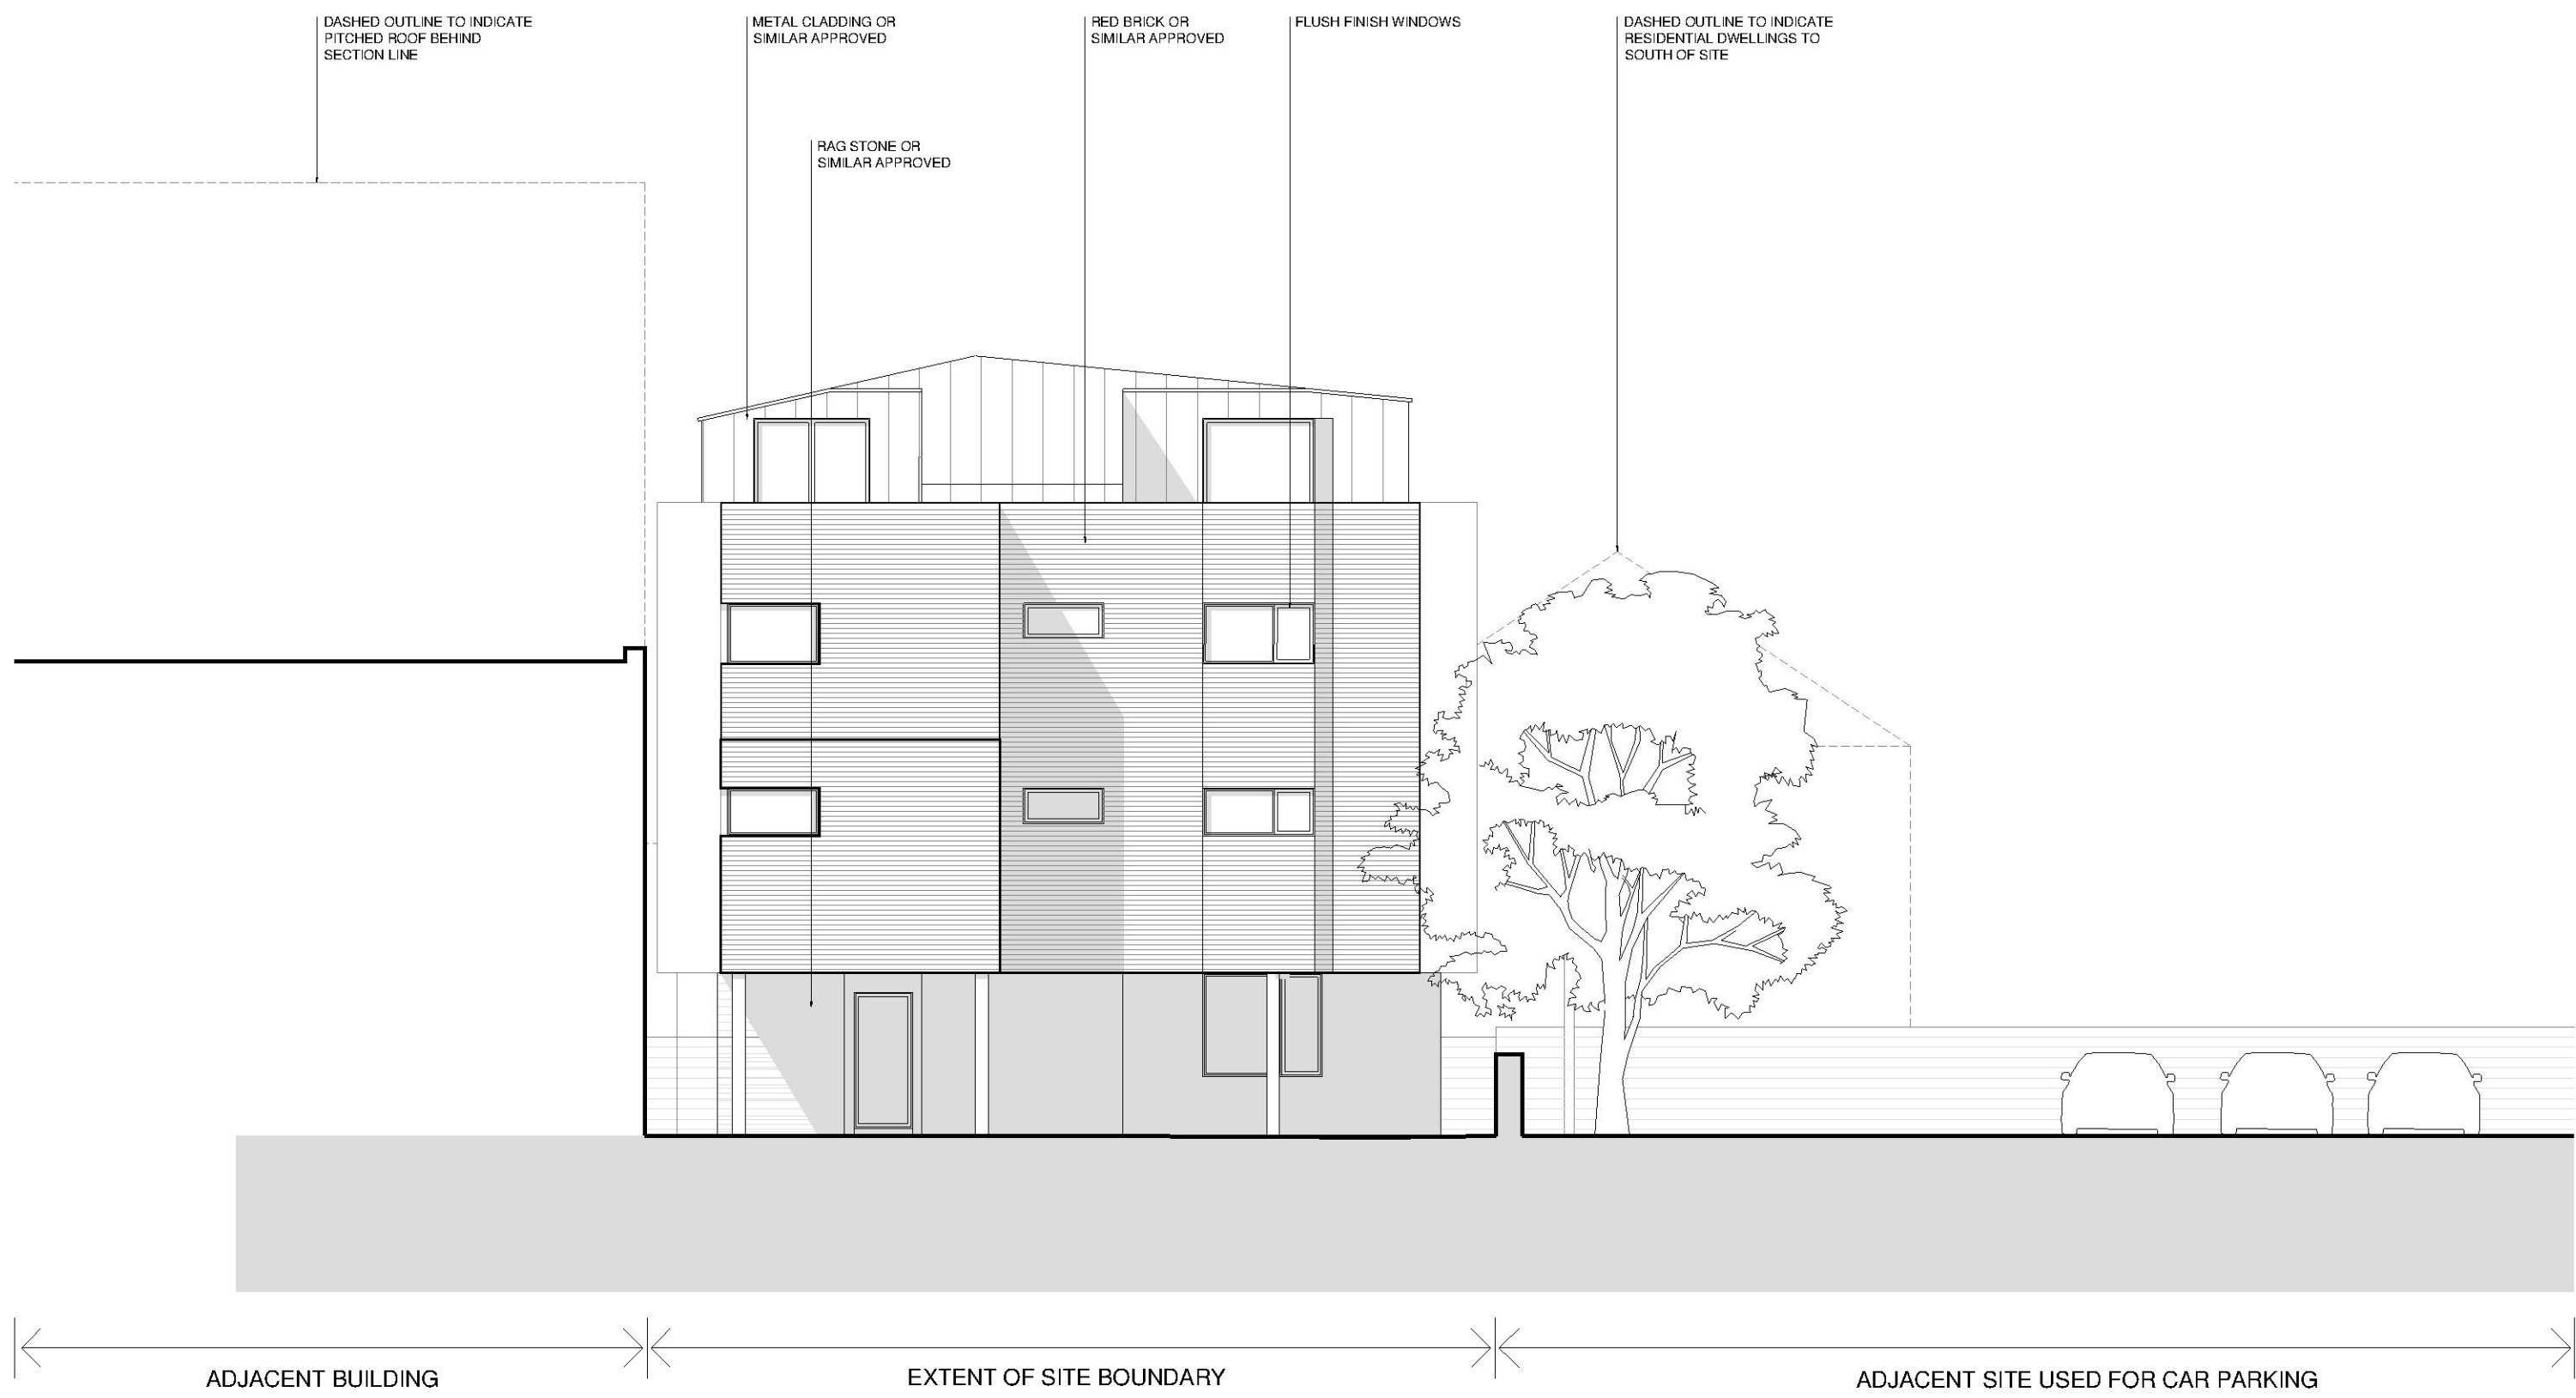

① PROPOSED ELEVATION 1:100 @A1

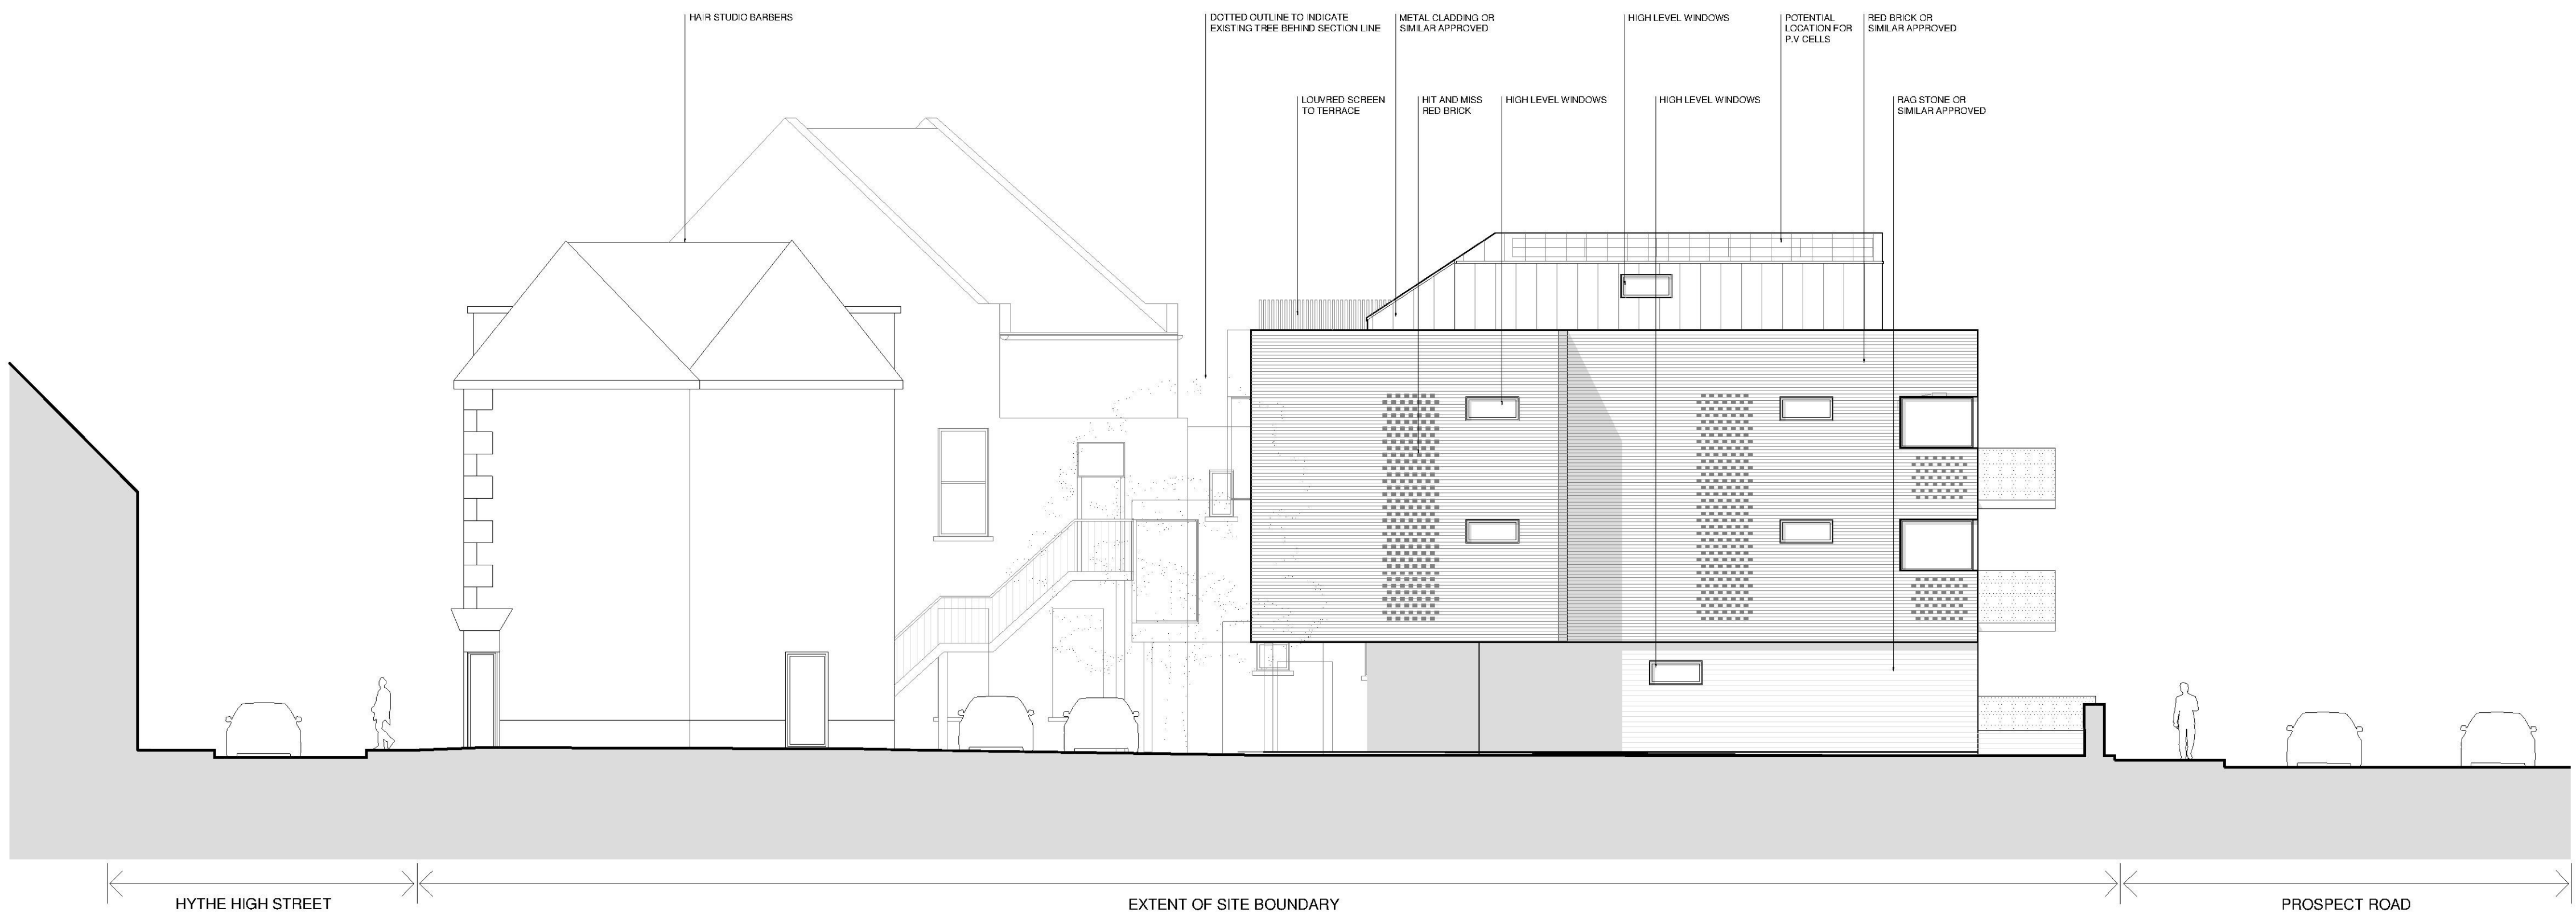


② PROPOSED ELEVATION 1:100 @A1

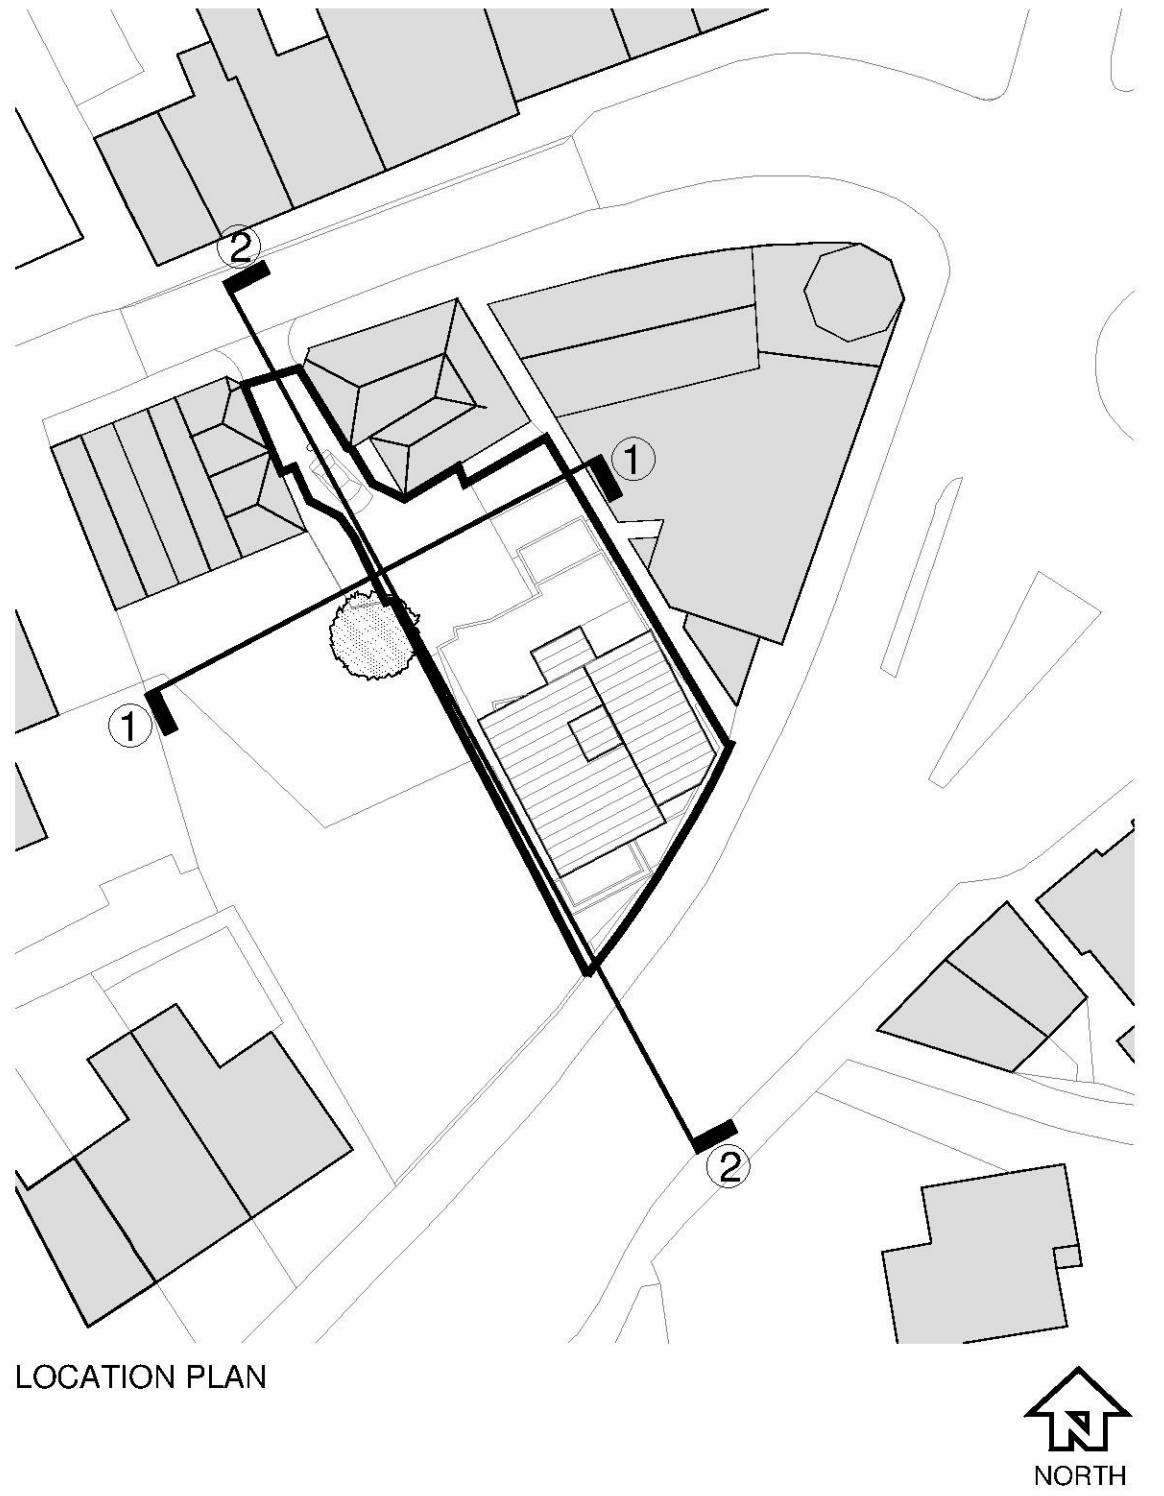

LAND TO REAR OF 162 HIGH STREET

© This drawing is the copyright of **guy holloway architects** and should not be copied, reproduced, without written consent. All Rights Reserved.
All dimensions are to be checked on site prior to fabrication and the Architect should be notified of any discrepancy.
Do not scale from this drawing.

SCALE 1:100

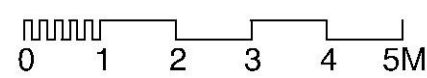

Revisions

- A Potential location for P.V cells added
- B Windows to elev 1 amended, elevation 2 amended
- C Windows to elev 1 amended

02.05.16
12.05.16
05.05.16

Project | Land to Rear of 162 High Street
Hythe, Kent

Client |

Title | Proposed Elevations

Status |

Scale@A1 | 1:100 Date | April 2016 Drawn | AB Chkd | JVE

guy holloway
ARCHITECTS

London | Fourth Floor | 251 Pentonville Road | London | N1 9JG
T +44 (0) 20 7014 4900 | F +44 (0) 1303 268 214 | E london@guyholloway.co.uk | W www.guyholloway.co.uk

Kent | The Tramway Stables | Rampart Road | Hythe | Kent | CT21 5BG
T +44 (0) 1303 260 515 | F +44 (0) 1303 268 214 | E kent@guyholloway.co.uk | W www.guyholloway.co.uk

Project Number
15.083

Drawing Number
061

Revision
C

Blm Number