


Plan referred to in Section 192
16 Twiss Avenue
Hythe
Application Y16/0779/SH

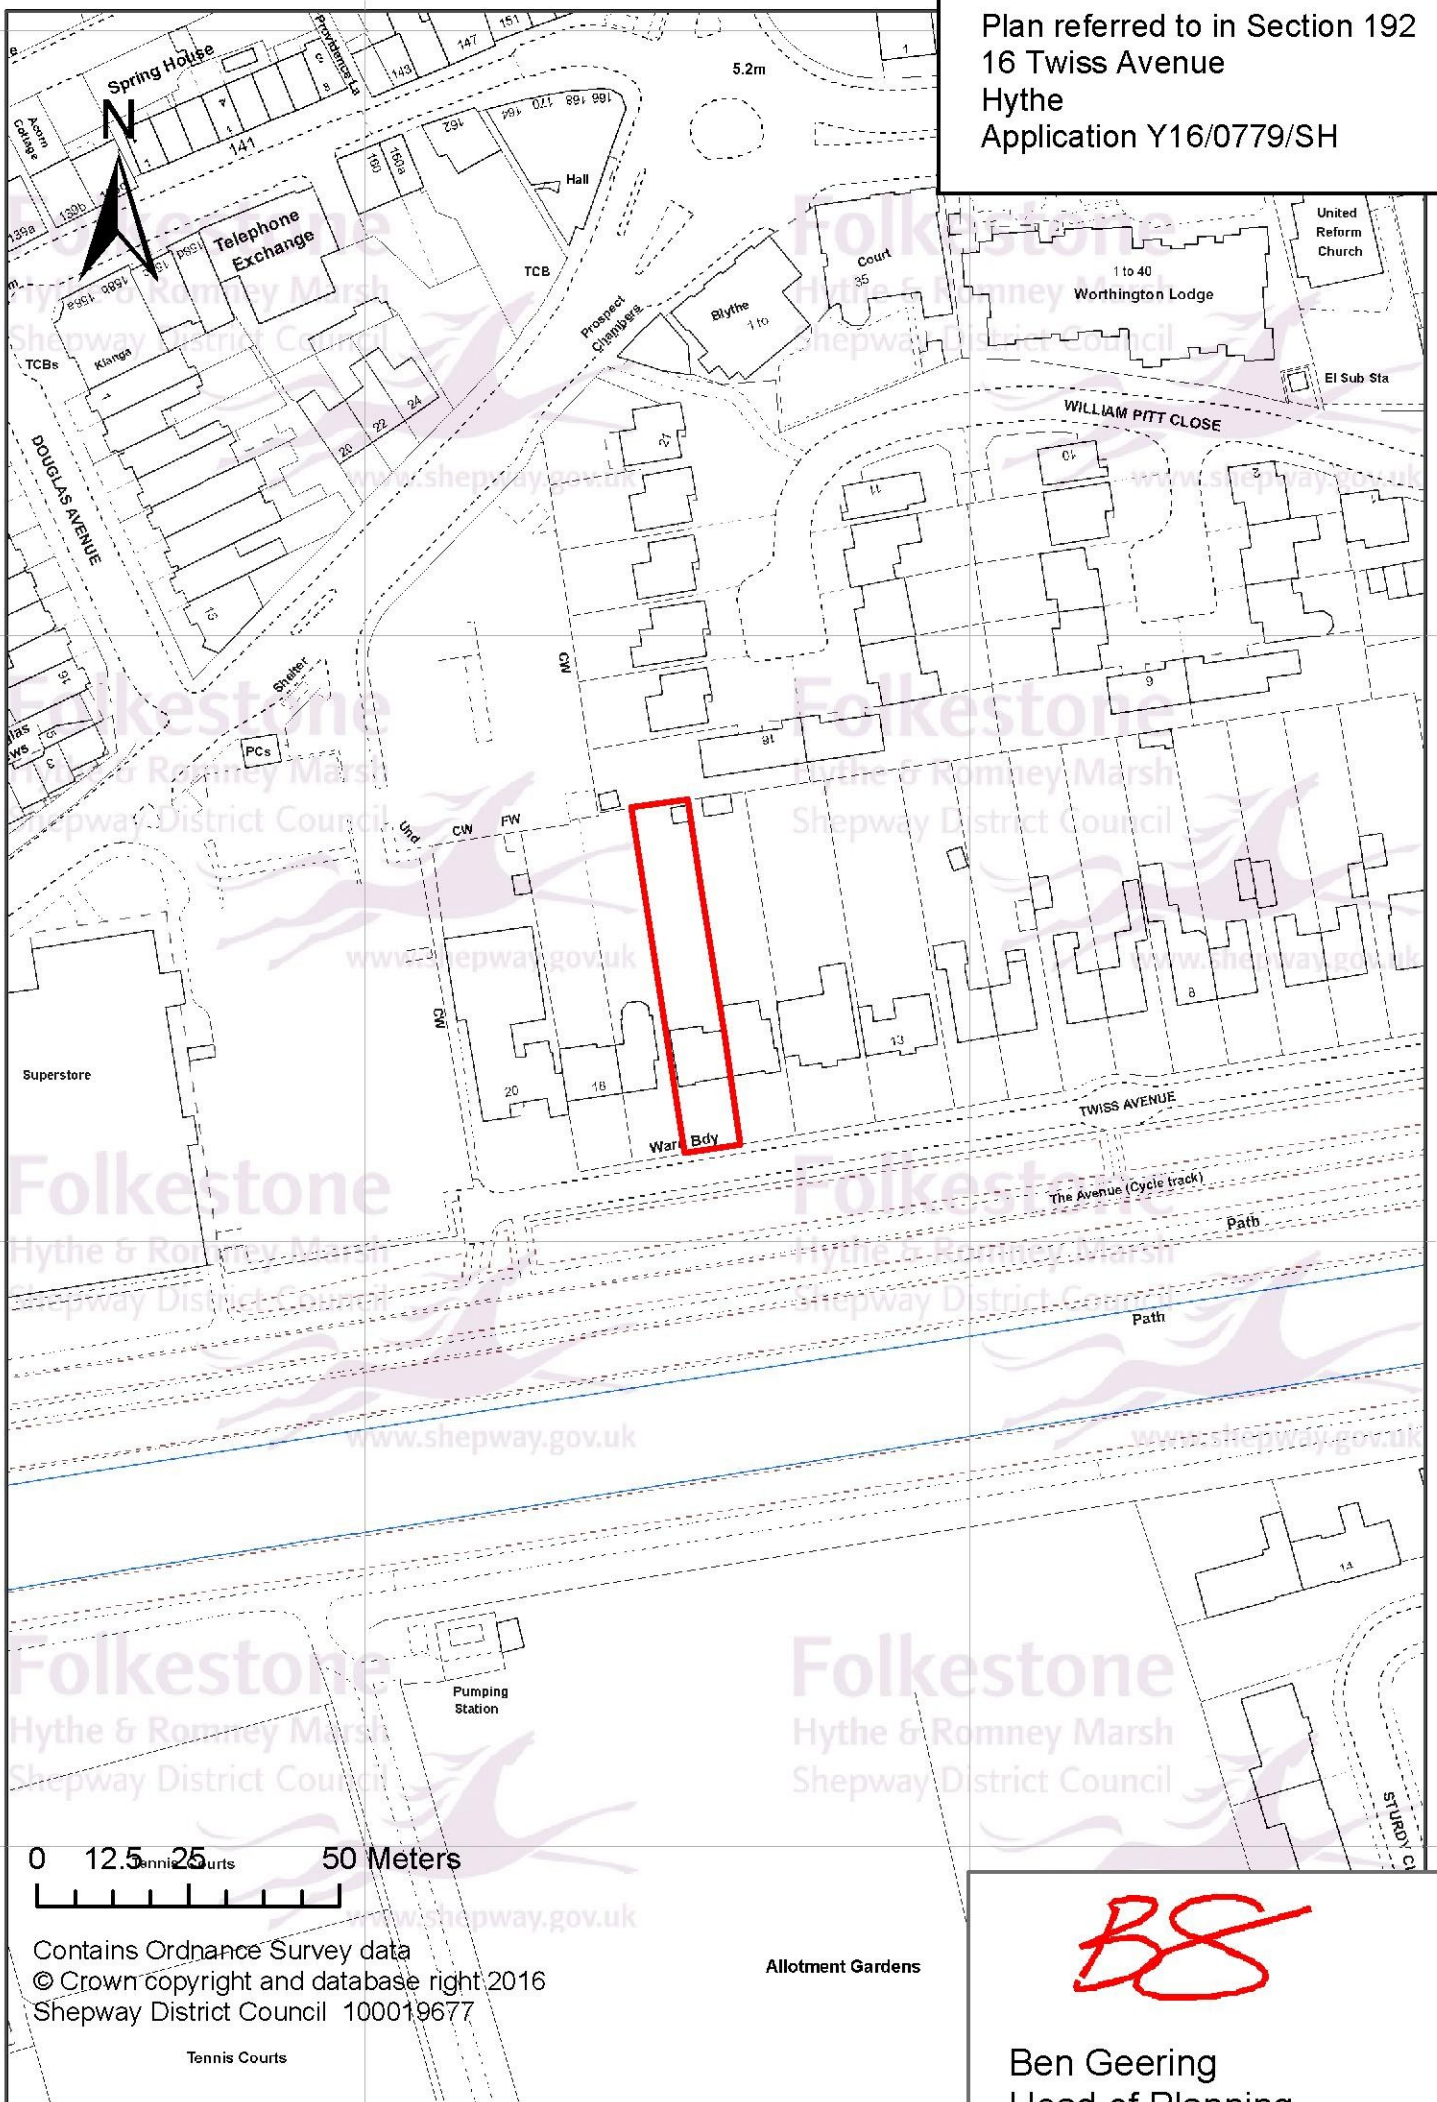

0 12.5 25 50 Meters

Contains Ordnance Survey data
© Crown copyright and database right 2016
Shepway District Council 100019677

Allotment Gardens

BS

Ben Geering
Head of Planning