



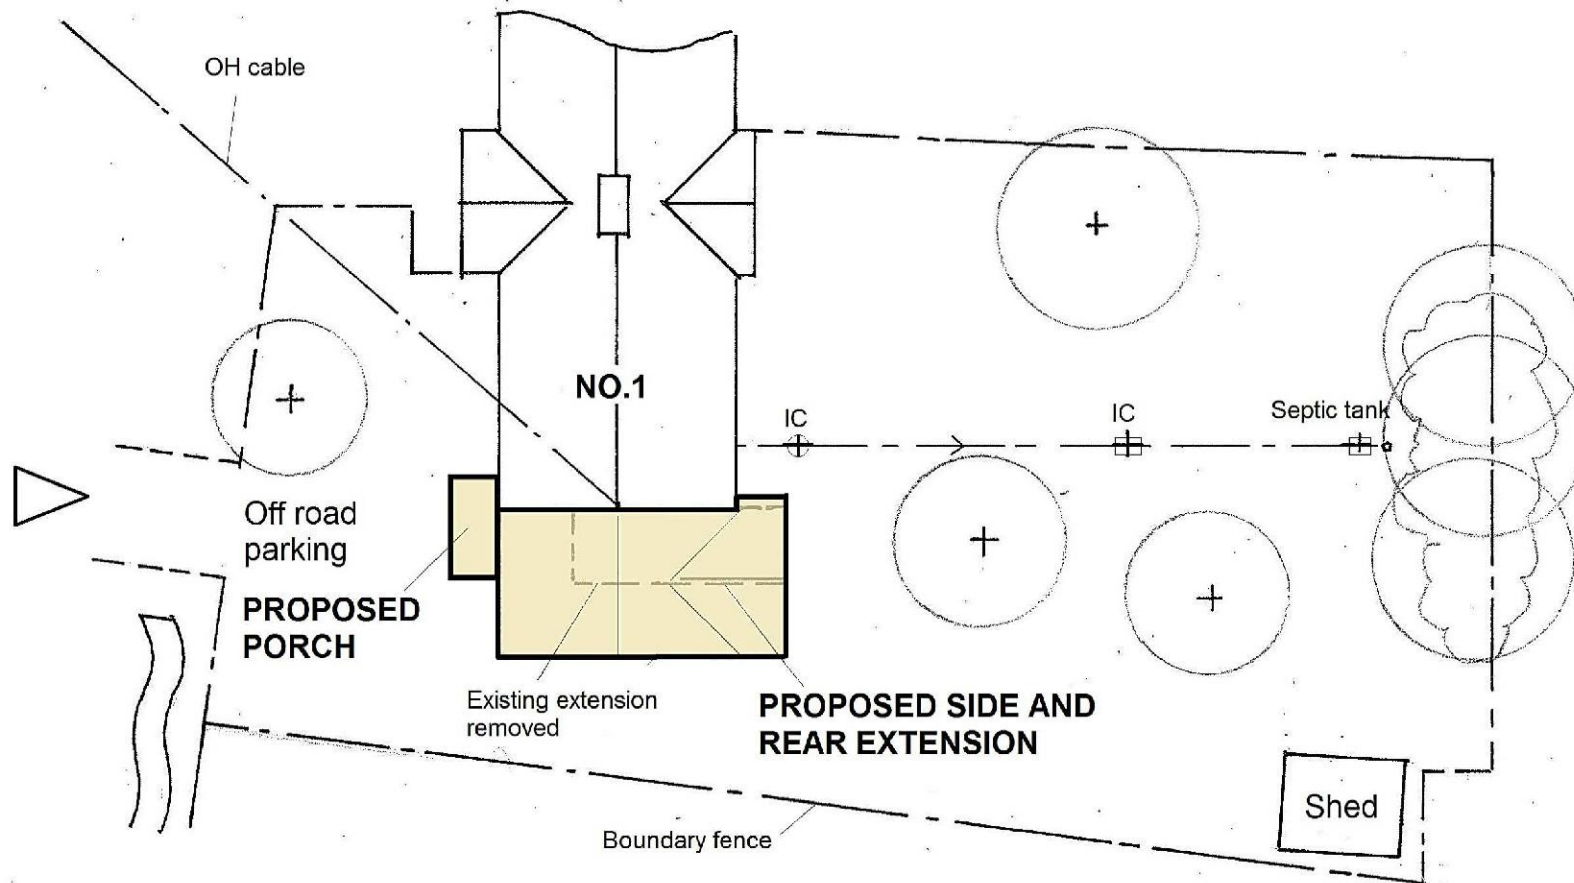


1 LINKSFIELD, NEWCHURCH, TN29 0DP

BLOCK PLAN

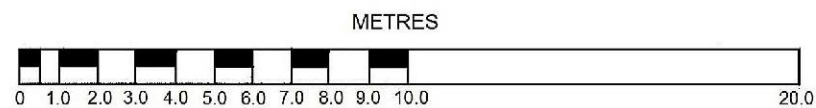

SCALE 1:200

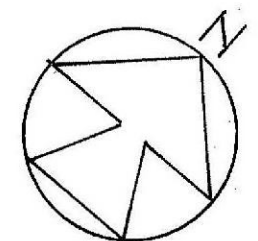

P/228/SK01 A