





EXISTING FRONT (South-East) ELEVATION

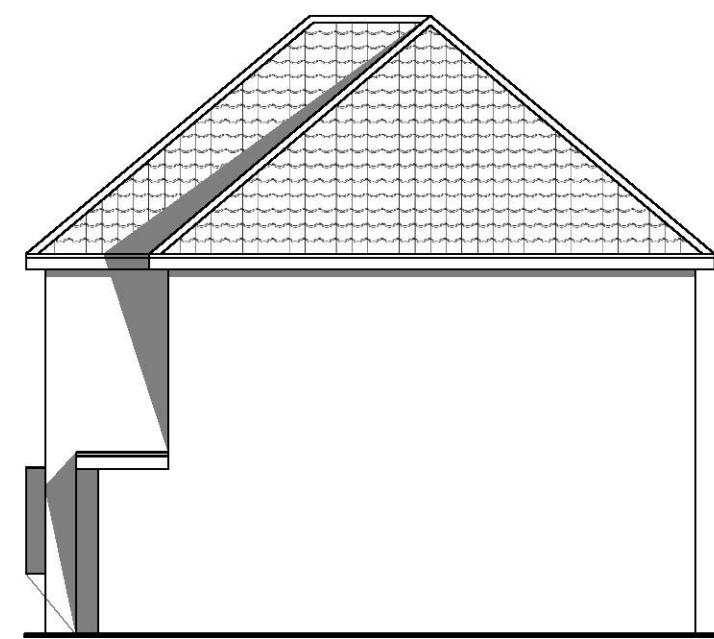


EXISTING SIDE (North-East) ELEVATION

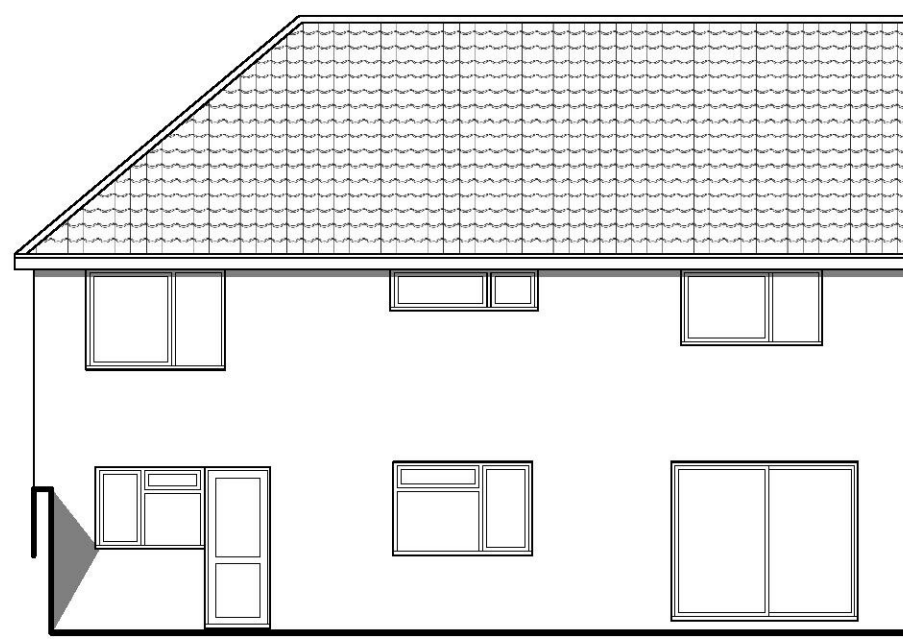

EXISTING REAR (North-West) ELEVATION




PROPOSED FRONT (South-East) ELEVATION

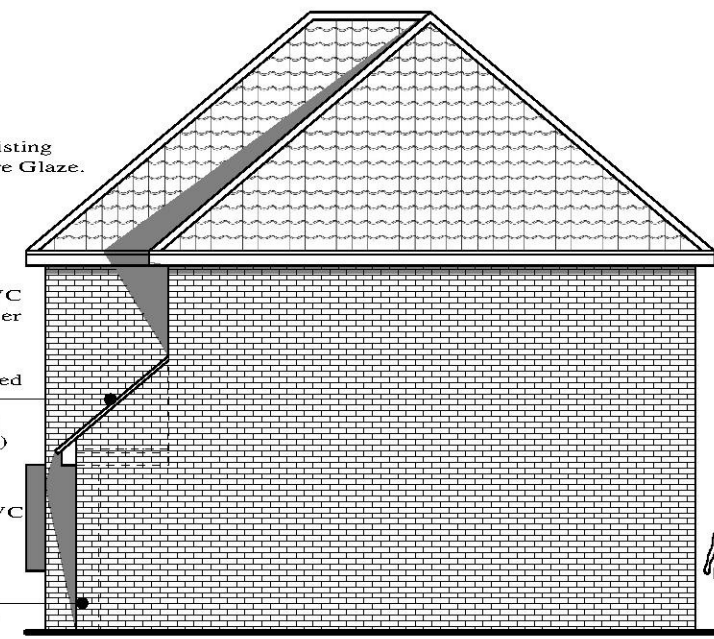


PROPOSED SIDE (North-East) ELEVATION




PROPOSED REAR (North-West) ELEVATION

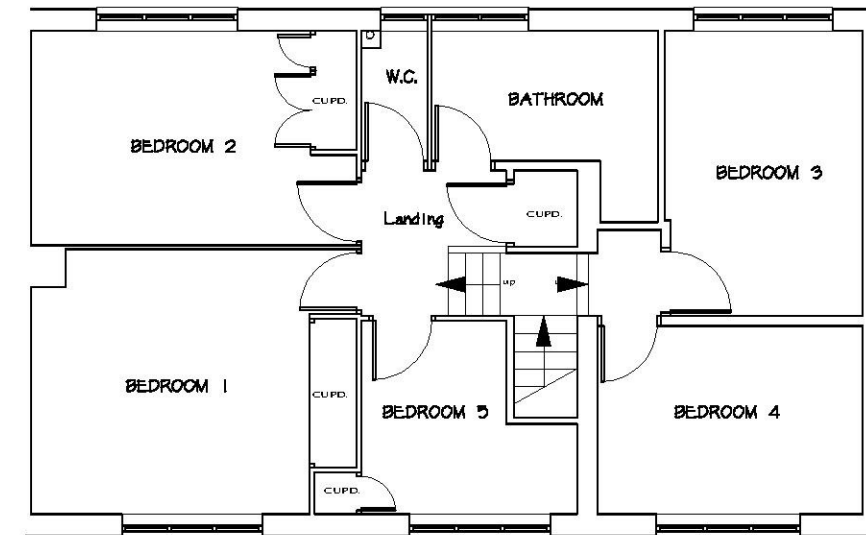

EXISTING FIRST FLOOR

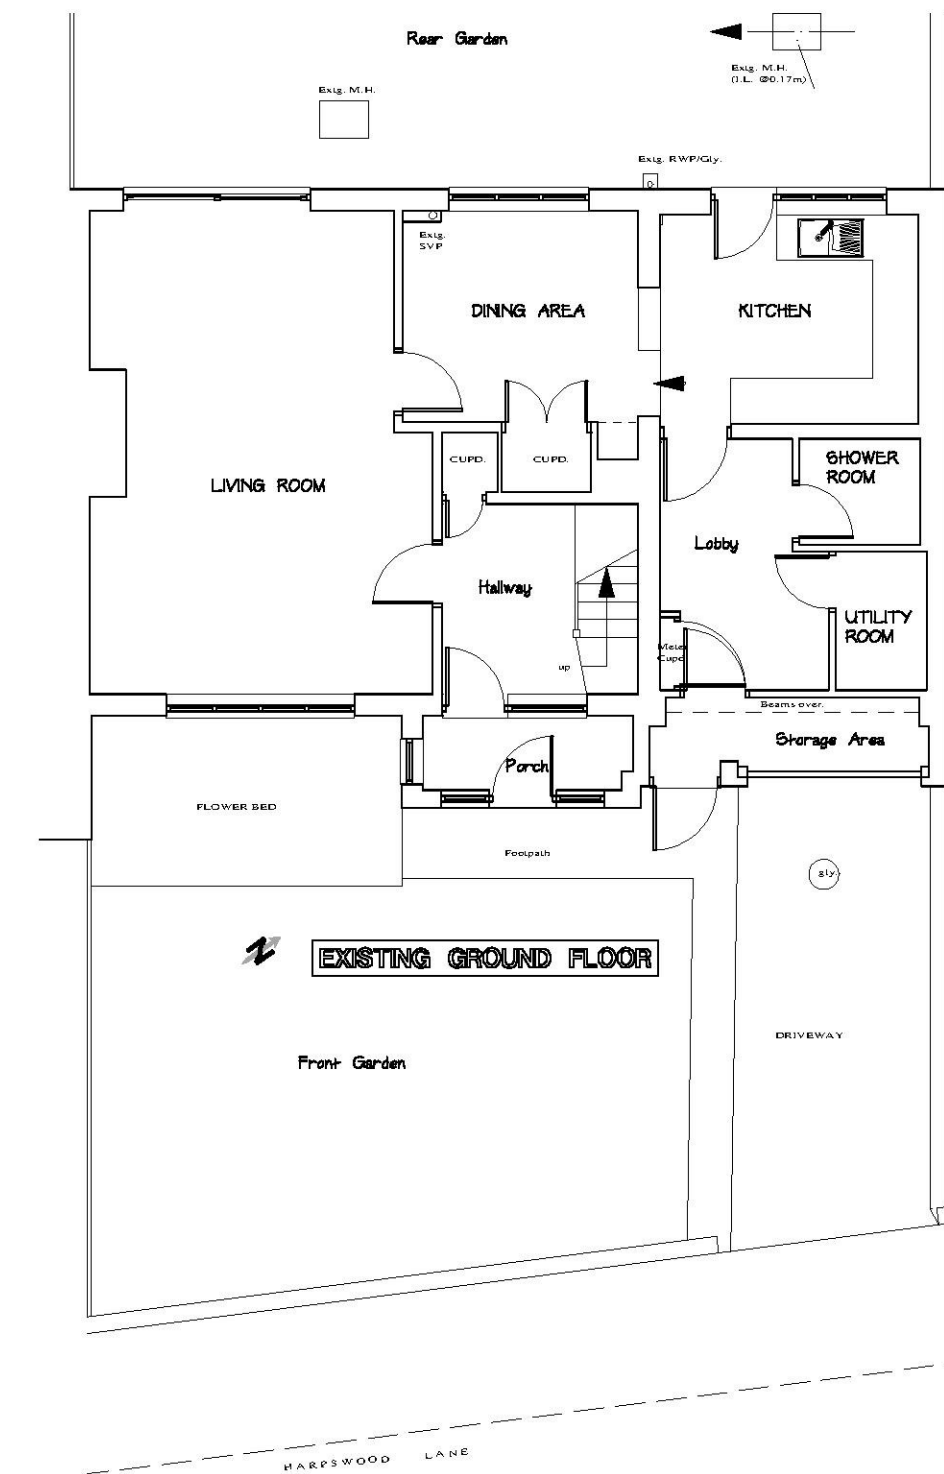


EXISTING GROUND FLOOR

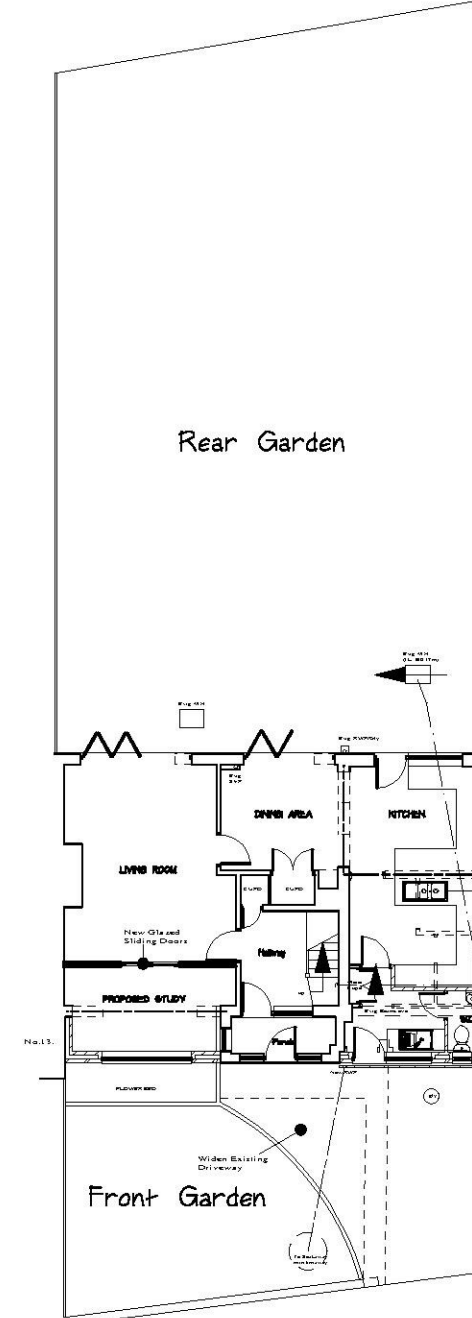


Block Plan Scale = 1/200




Site Location Plan Scale = 1/1250

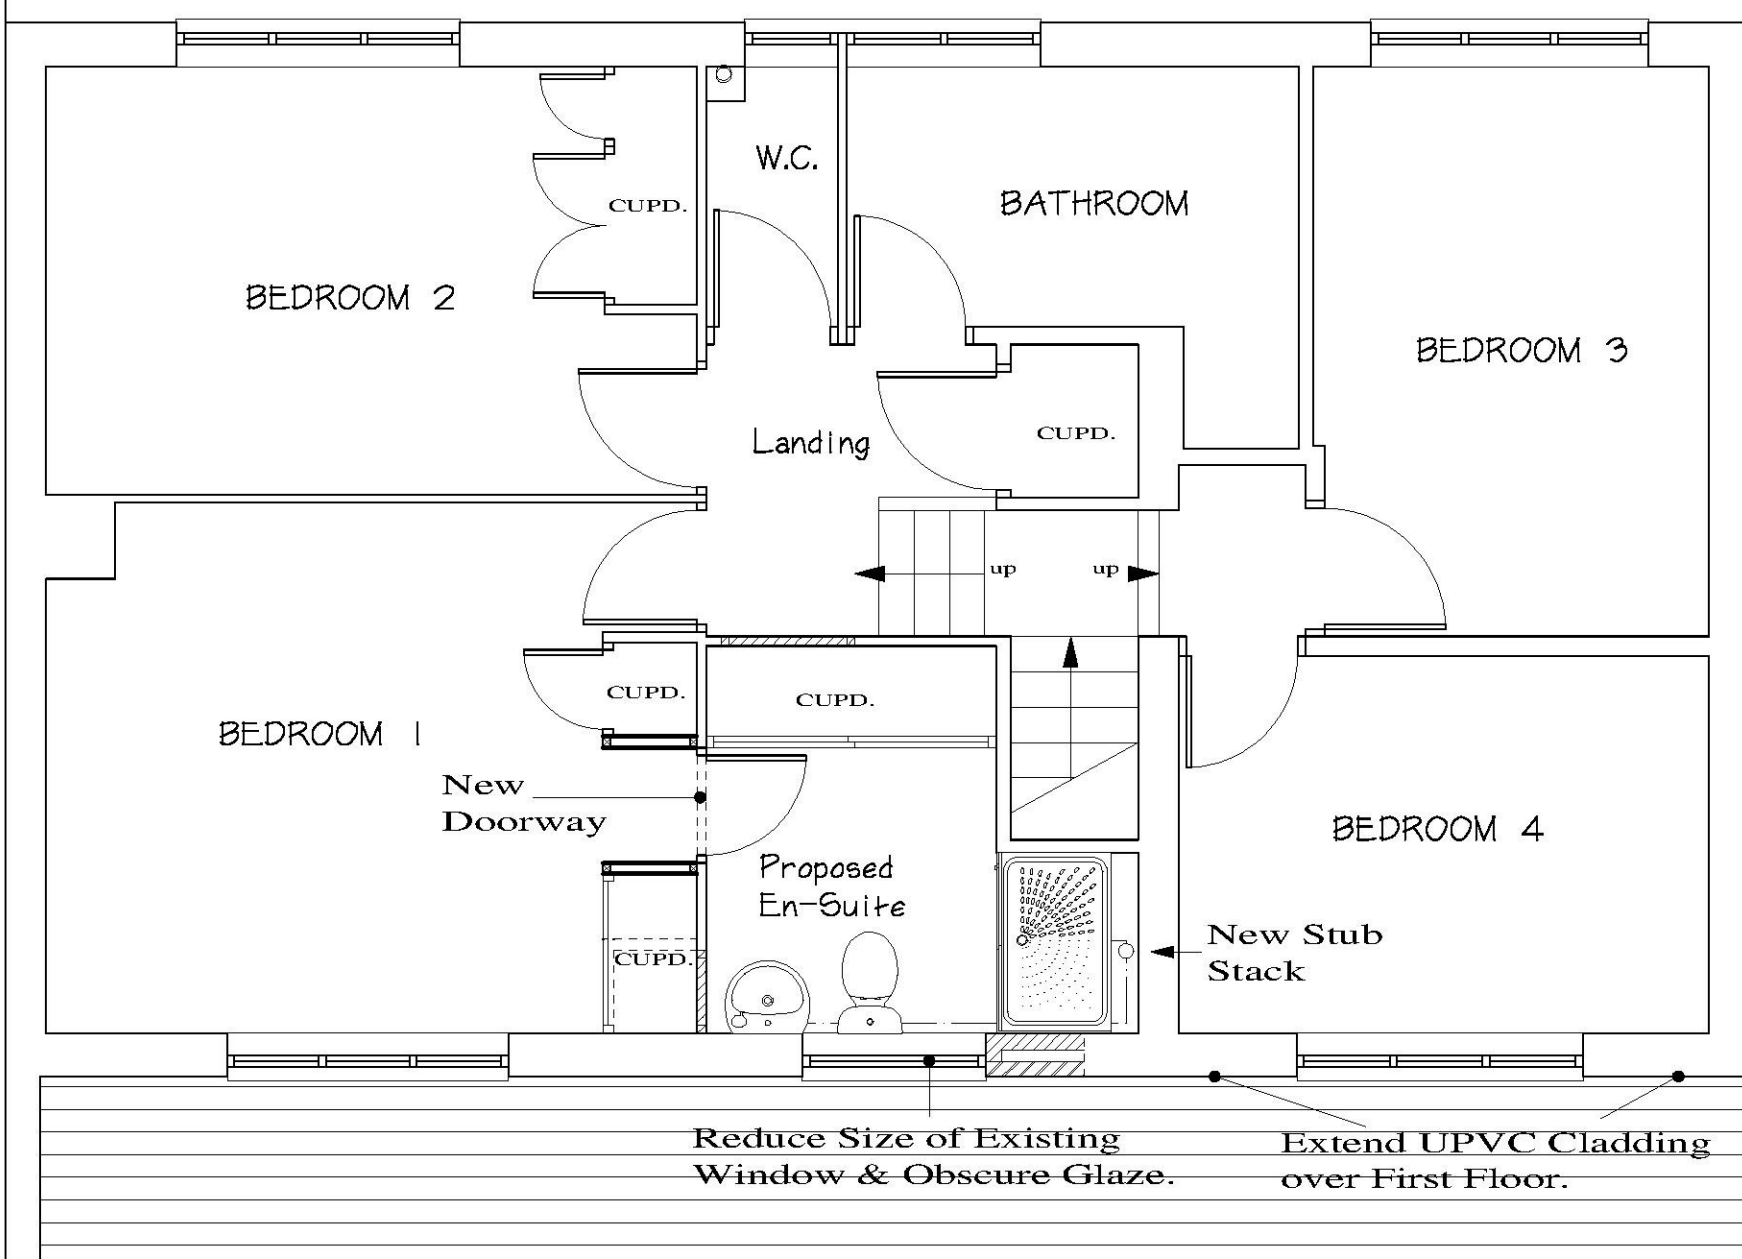

PROPOSED FIRST FLOOR

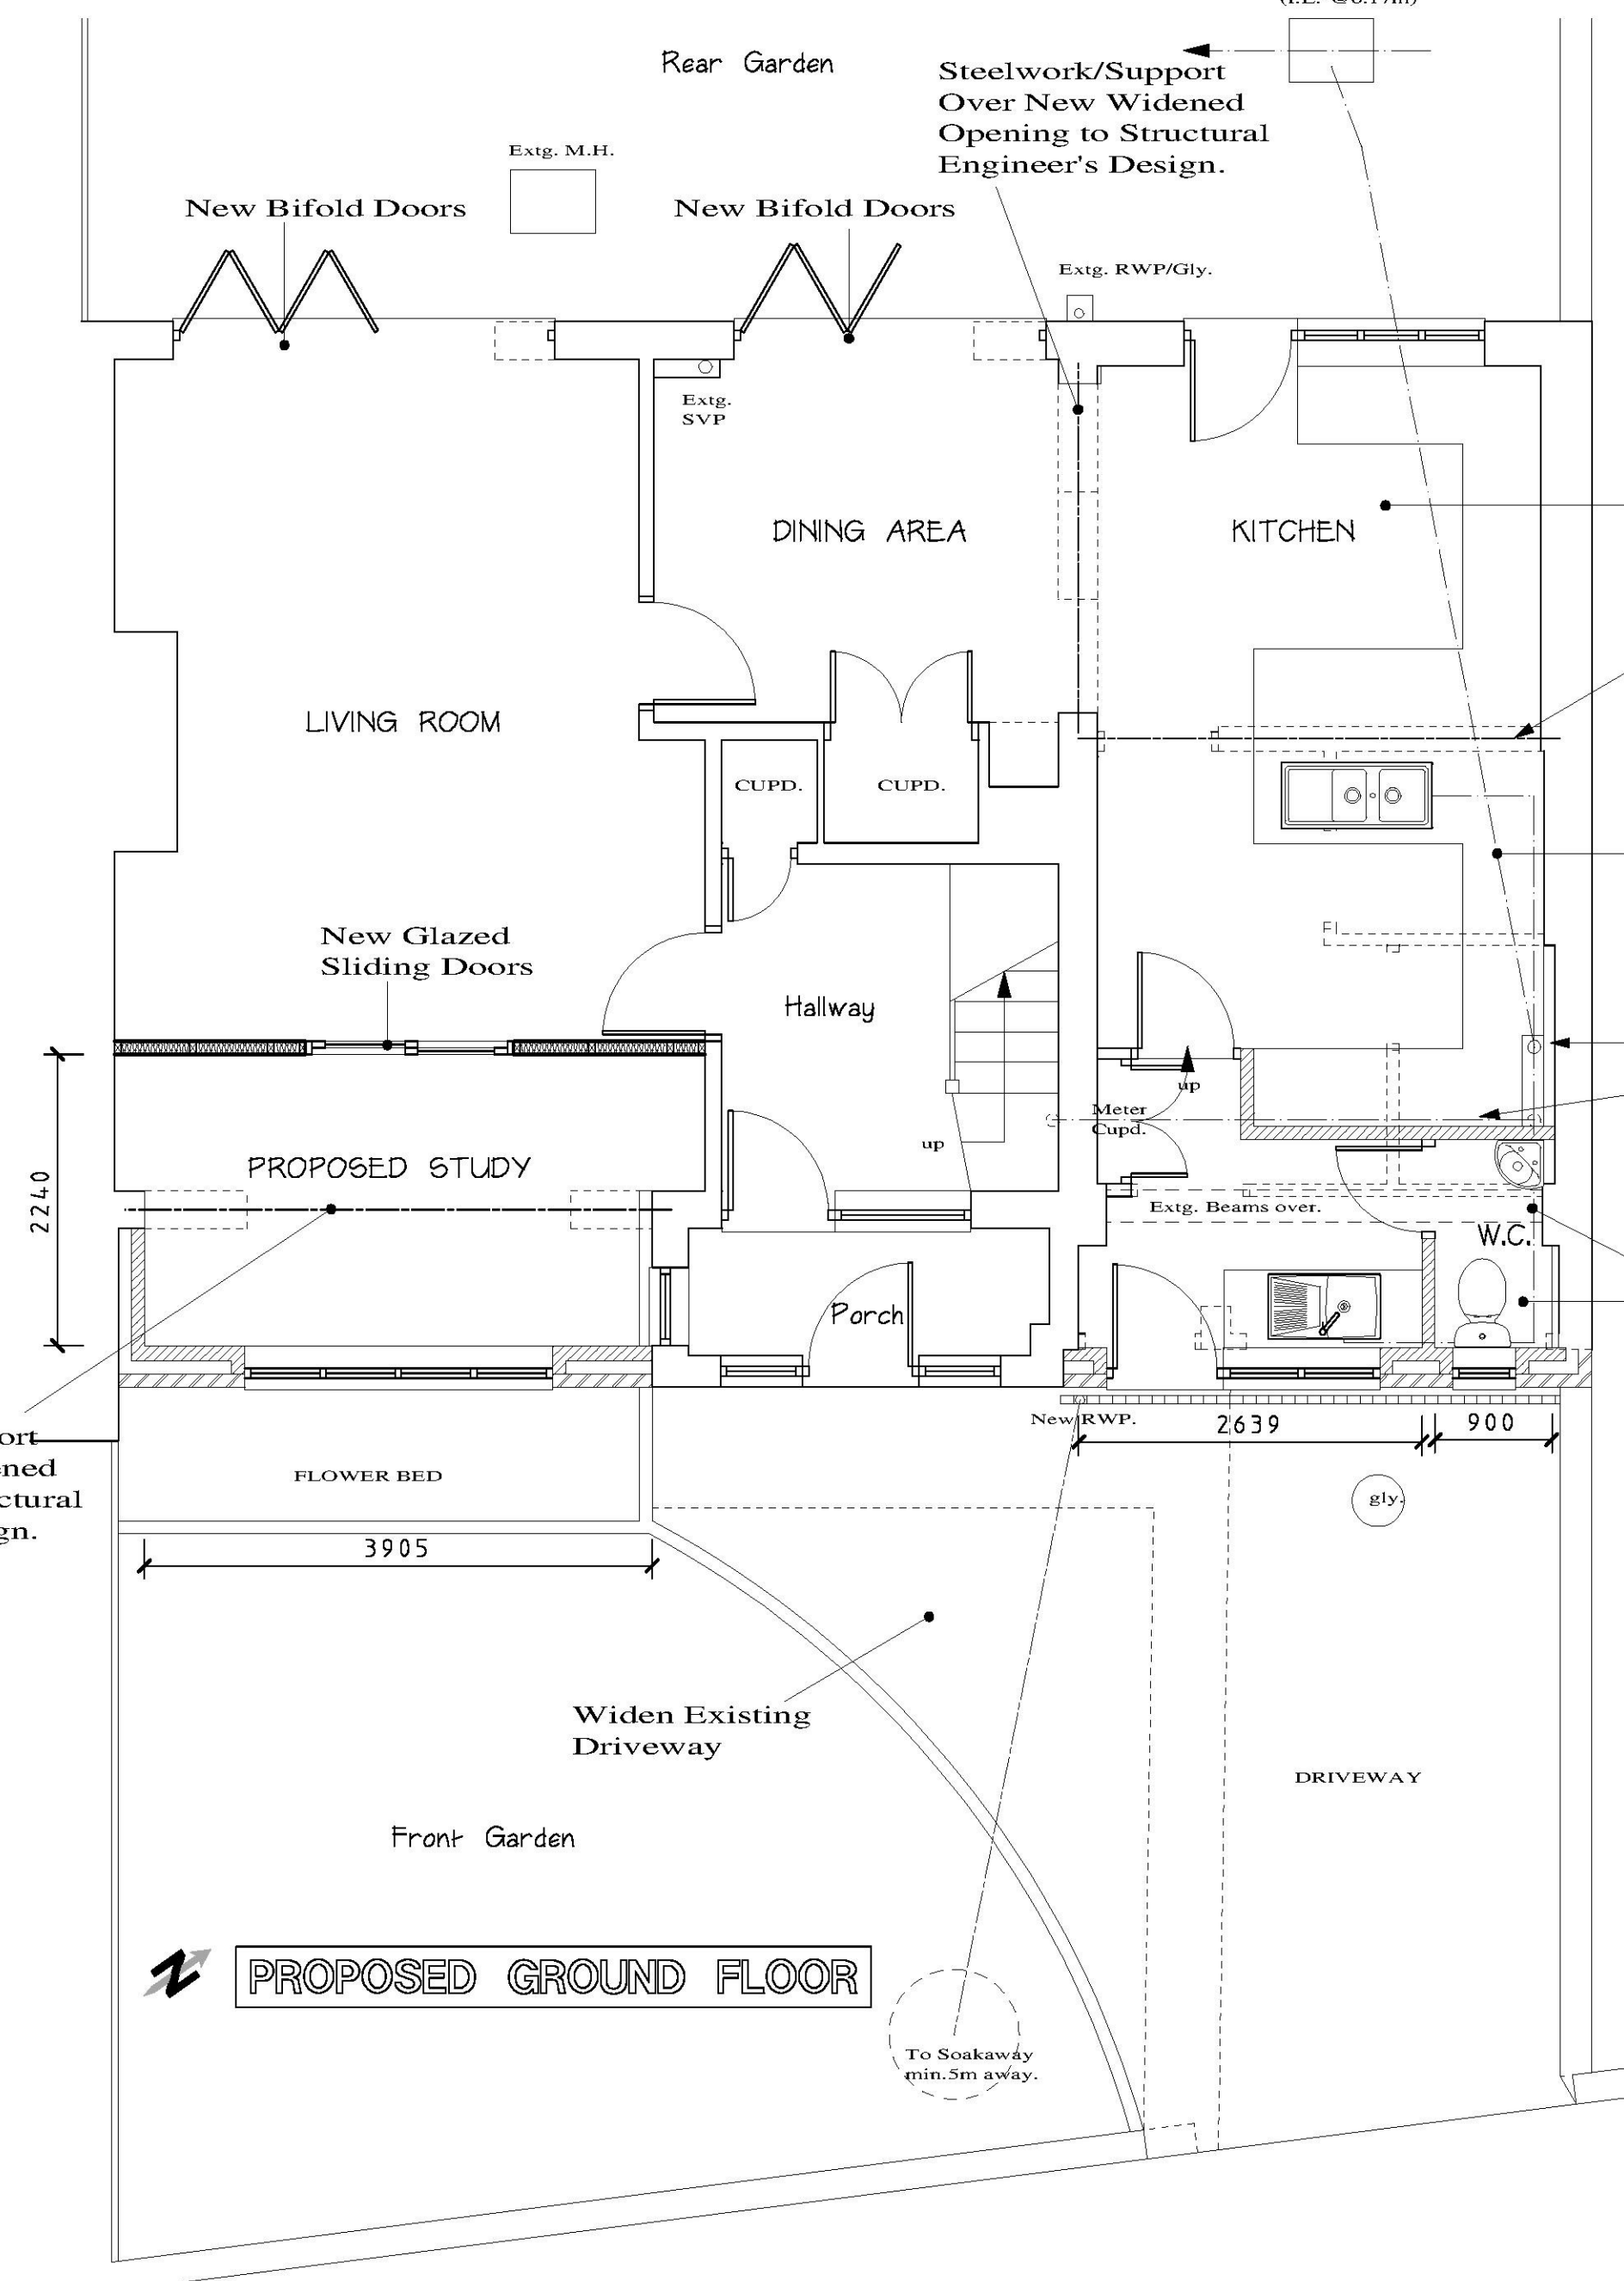

PROPOSED GROUND FLOOR

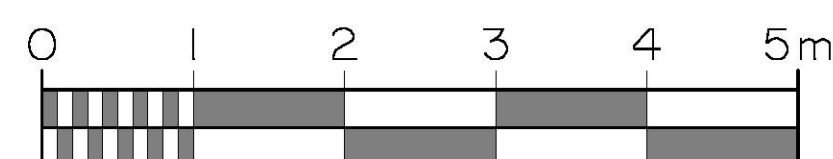

Revisions	
A	Date

© Copyright
NOTES
All dimensions must be checked on site and not scaled from this drawing.
Detailed for a Planning Application only.

Client
MR. & MRS. D. PANG

Job Title
Proposed Internal Alterations,
Front Single-Storey Extensions &
new Front Pitched Roof.

No.15, Harpswood Lane,
Hythe,
Kent CT21 4BJ.

**S.I. CHARTERED
BUILDING SURVEYORS**

No.8 JOINTON ROAD
FOLKESTONE · KENT · CT20 2RG
TEL: (01303) 240088
e-mail: stuart@sicbs.co.uk

Scales 1/50. 1/100. 1/200. 1/1250.

Date Sept. '16. Drawn by S.I.

Dwg. No. 039/16/01 Rev.