
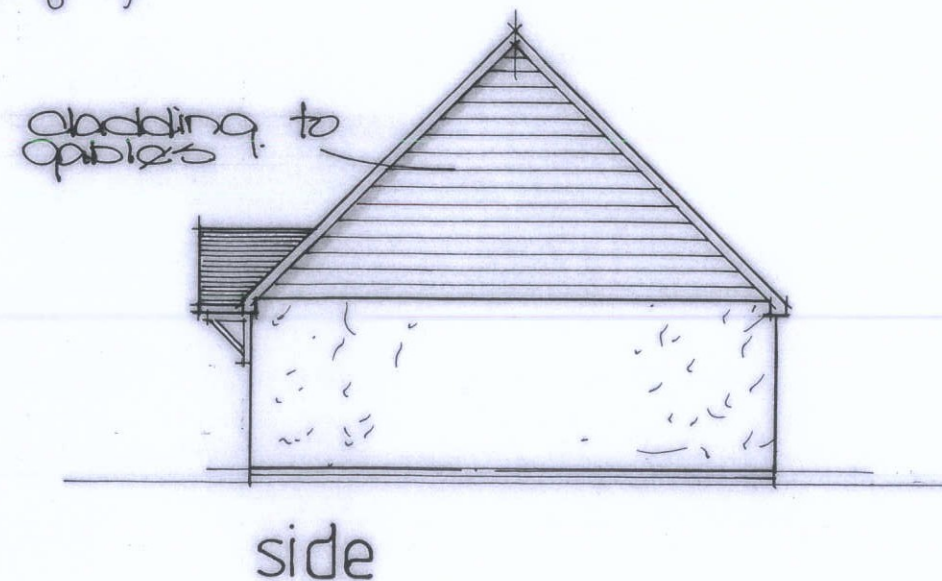


ELEVATIONS 1:100

0 1 2 3 4 5 6 7

scale 1:100

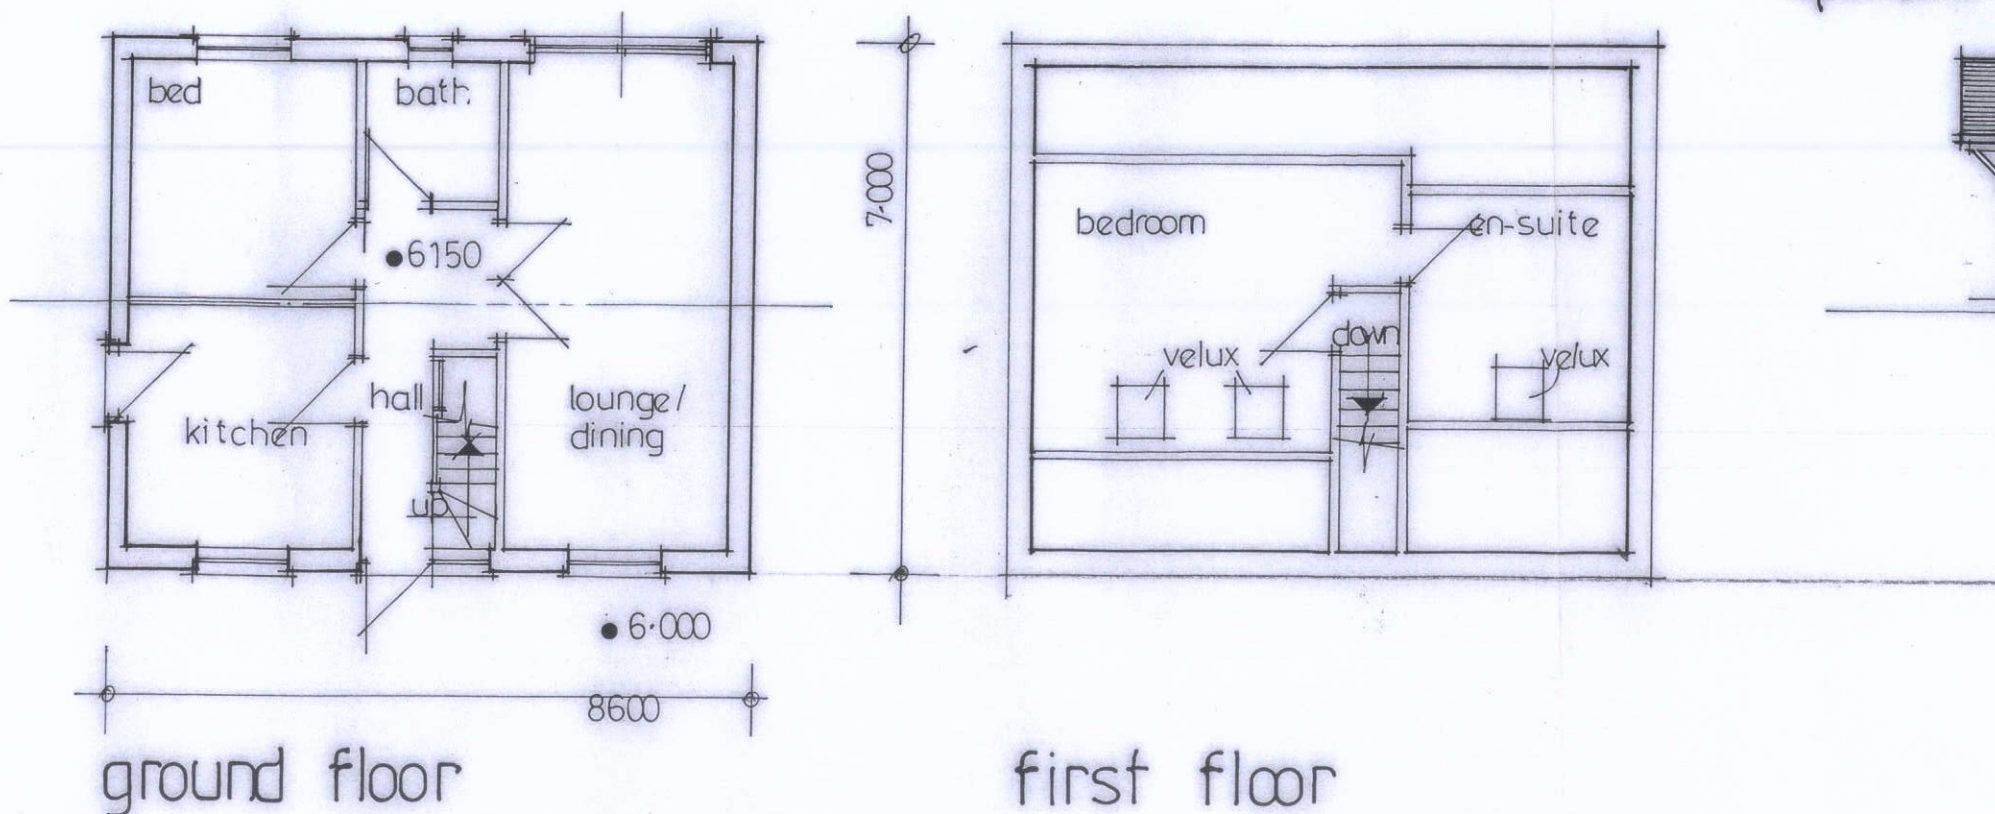

Corporate Post Room

19 OCT 2016

proposed dwelling land
at: 2-4, TAYLOR ROAD,
LYDD-ON-SEA

DS/1940/1

PLANS 1:100