
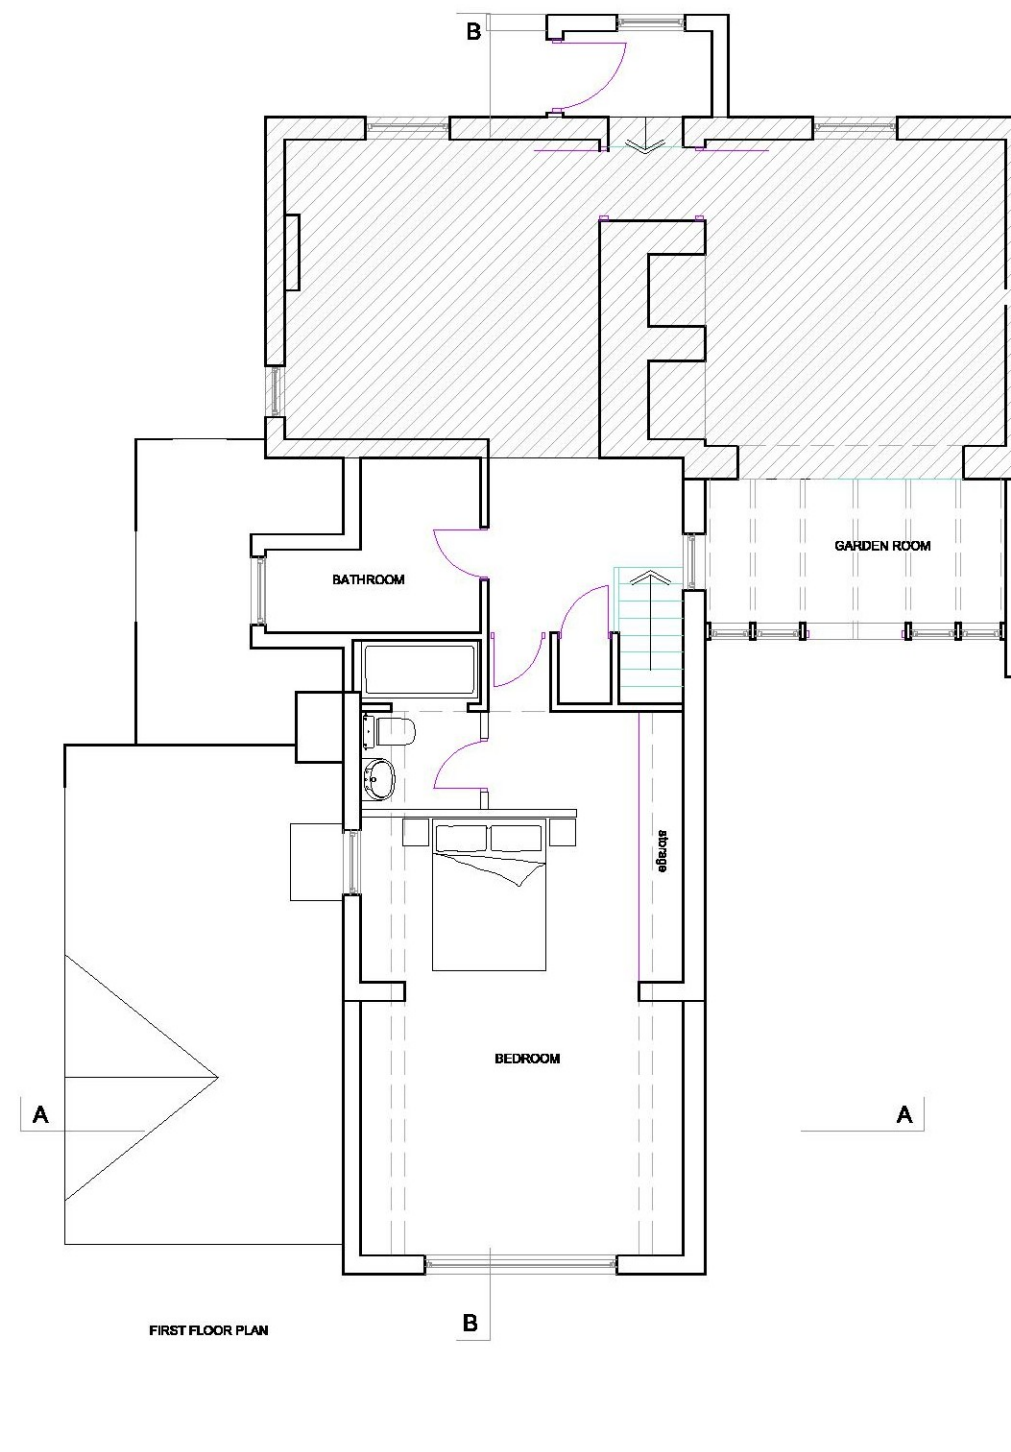


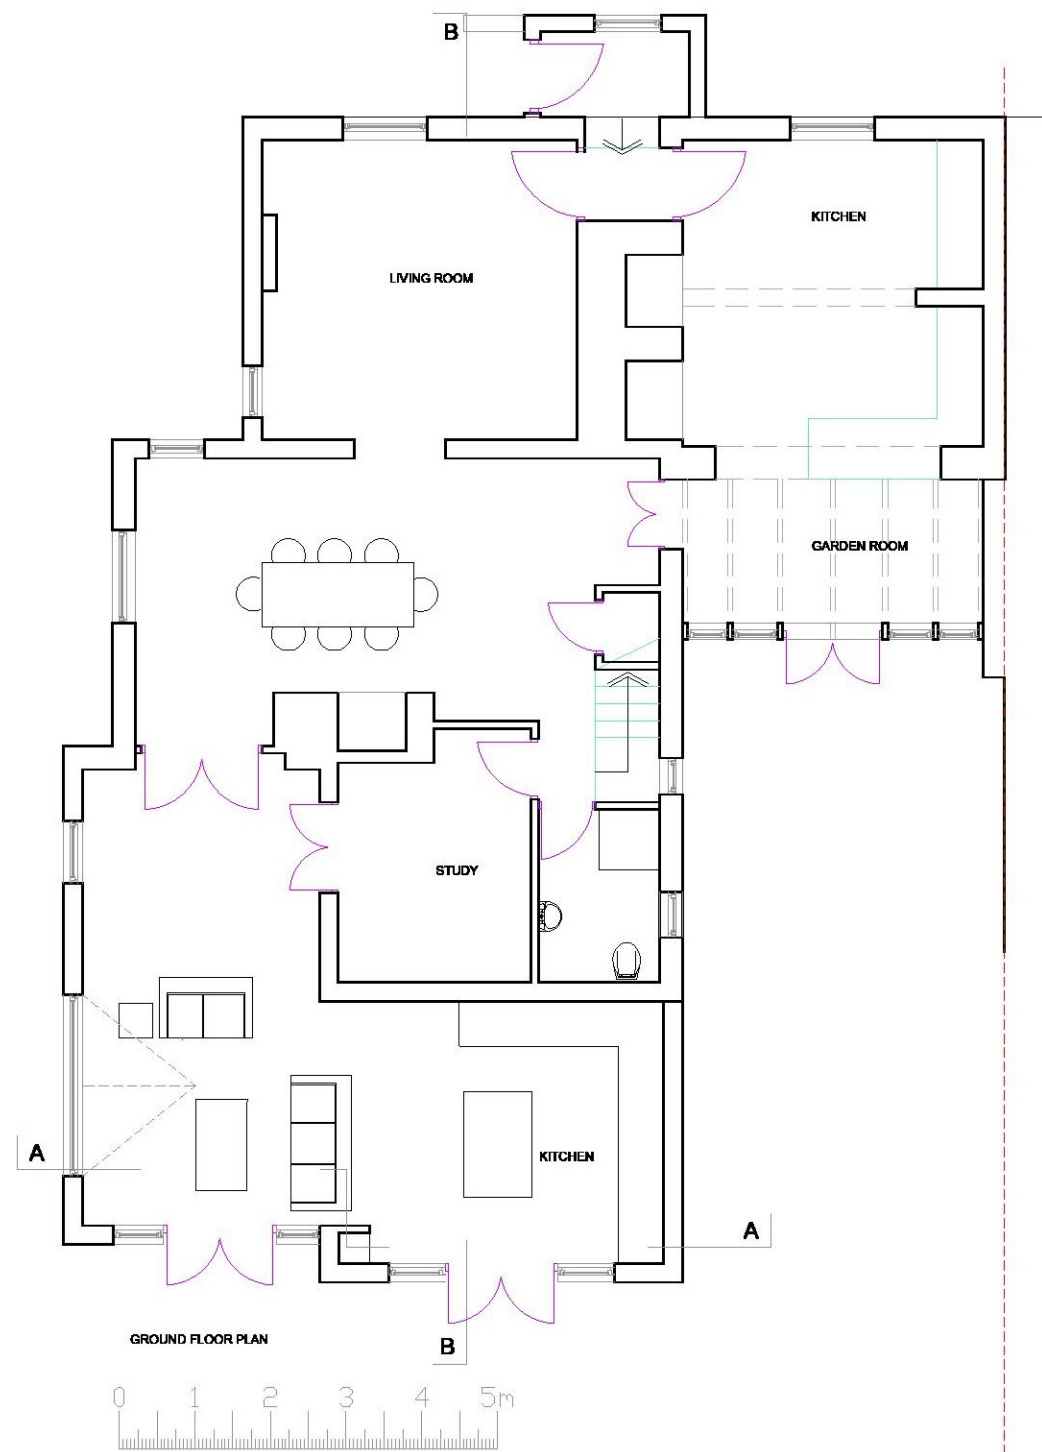

Project title : OAK RYSE, PROPOSED KITCHEN/ BEDROOM EXTENSION			
Drawing title : PROPOSED PLANS			
Scales :	Date	Drawing Number	Rev
1:100	JUN 16	002	.