


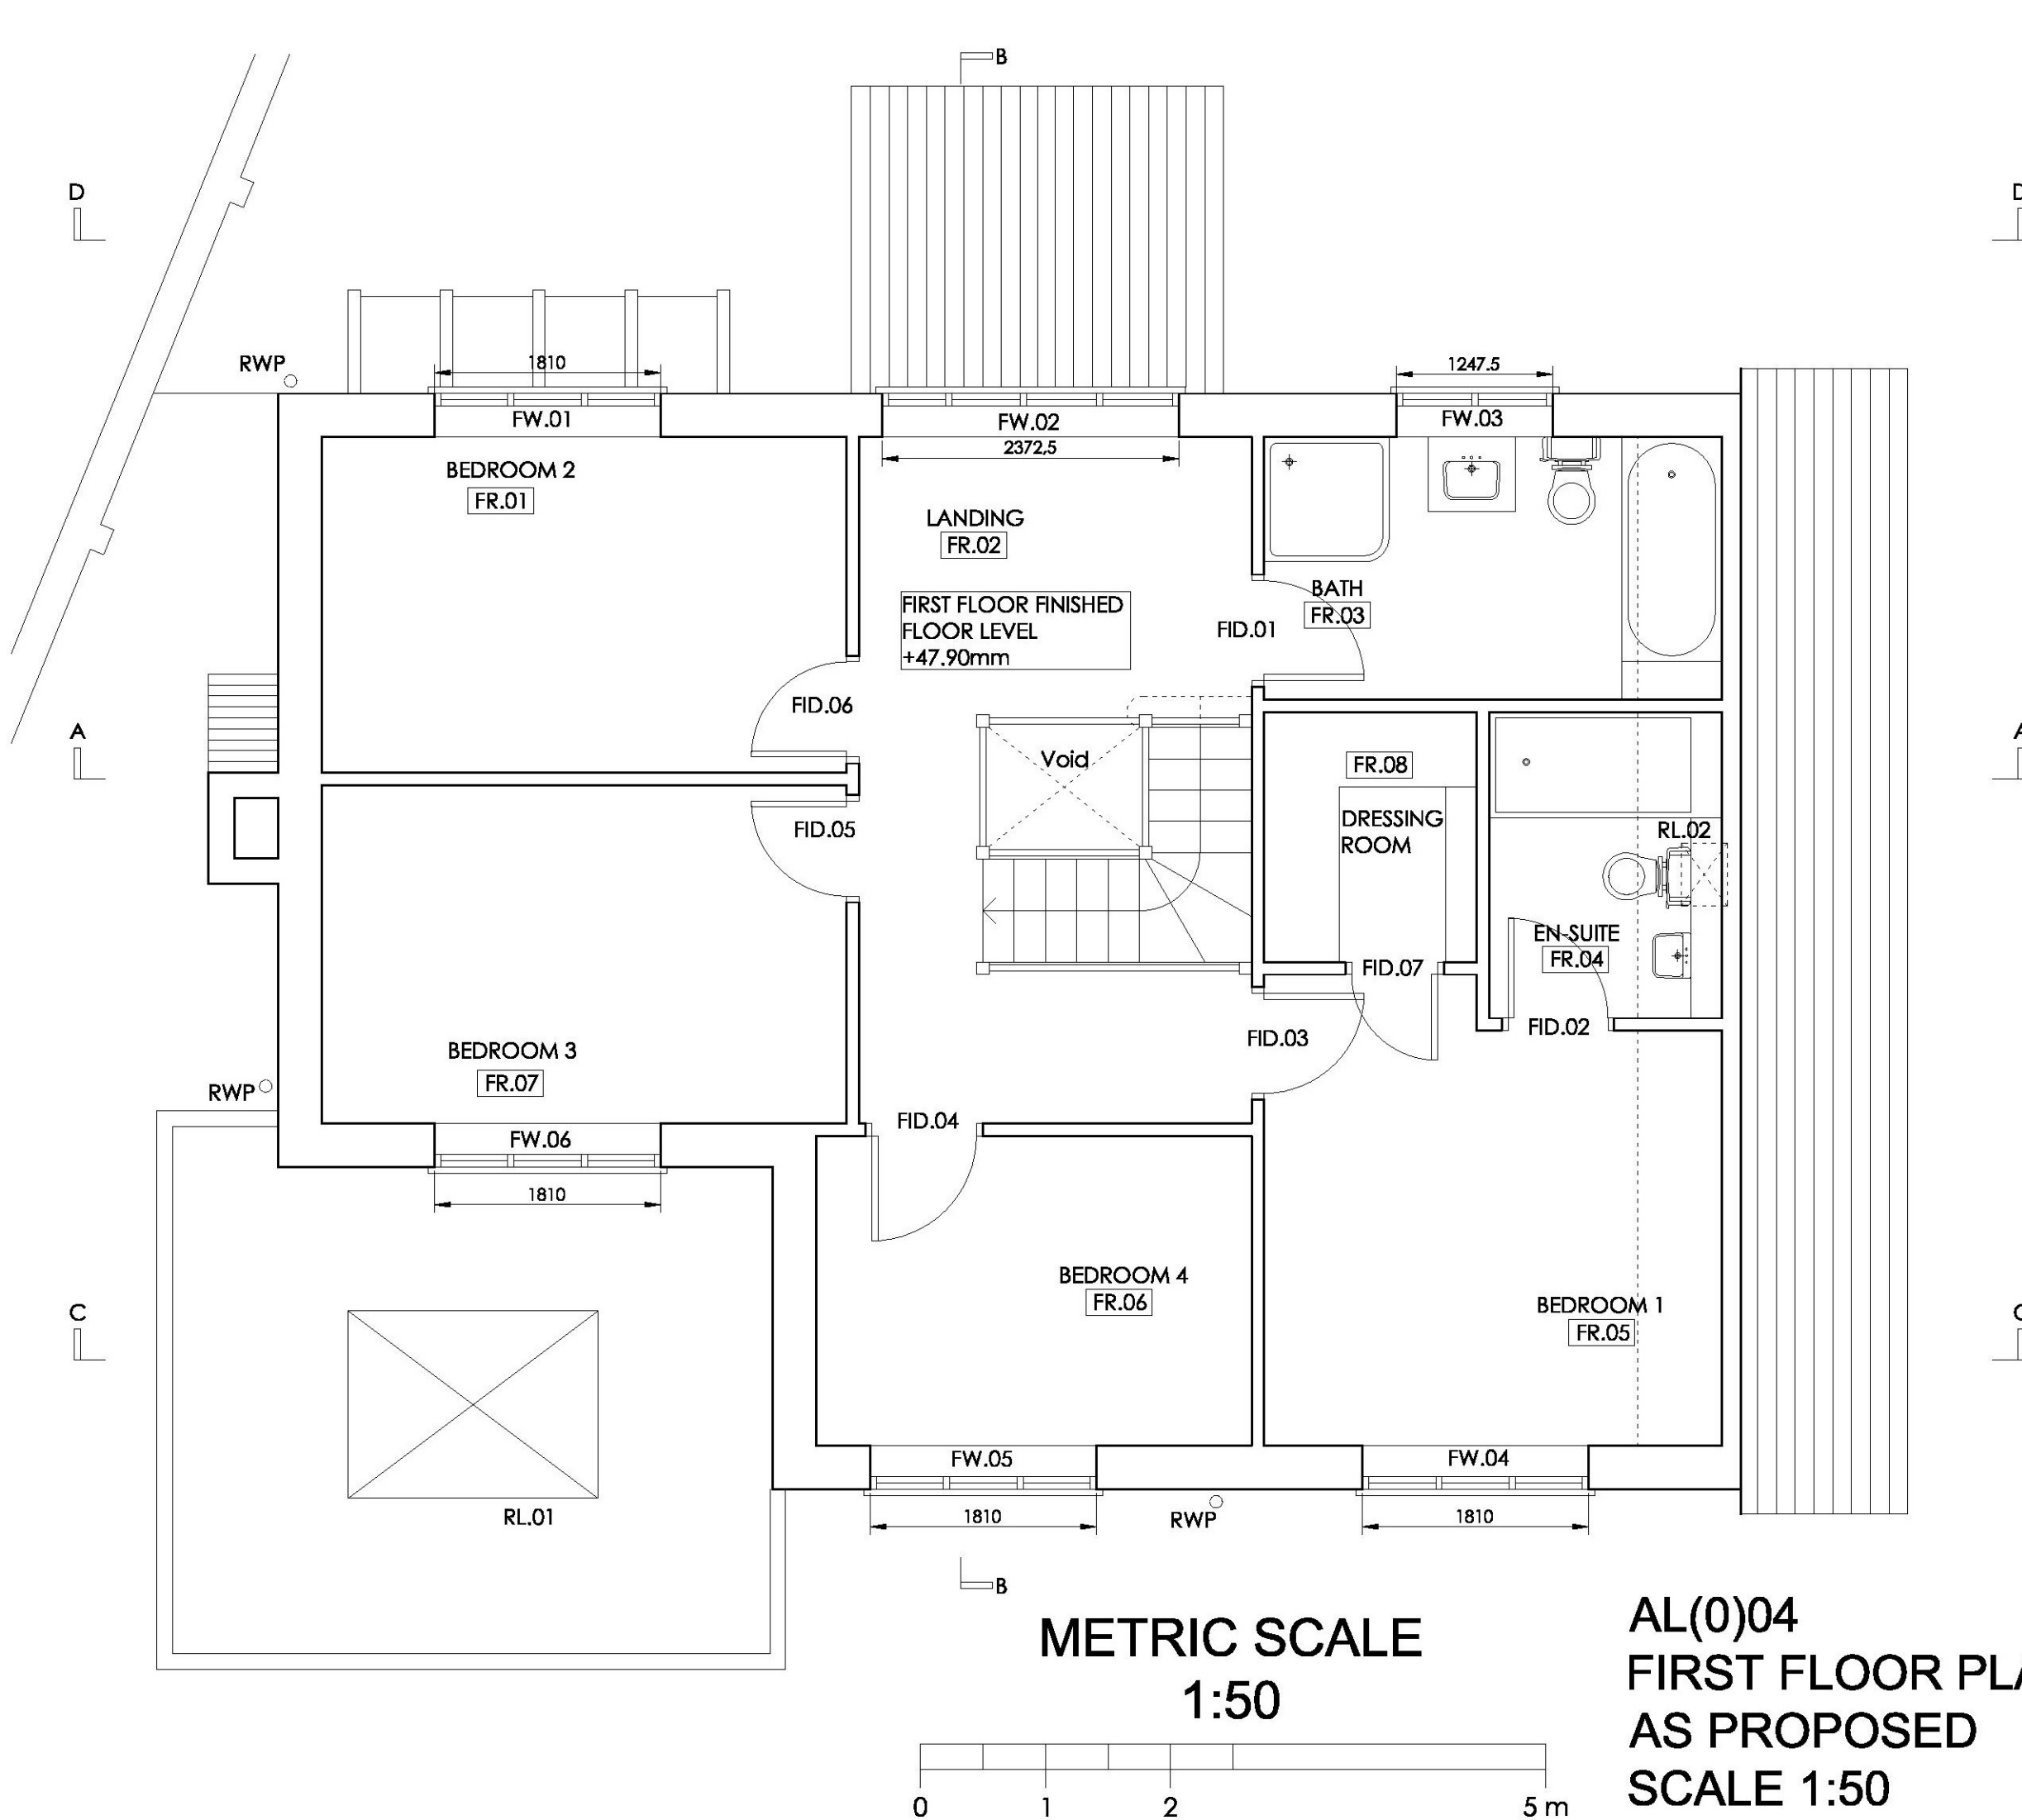

NOTES

ALL DIMENSIONS ARE TO BE CHECKED ON SITE. ANY DISCREPANCIES ARE TO BE VERIFIED WITH THE ARCHITECT BEFORE PROCEEDING WITH THE WORKS.

WHERE ITEMS ARE COVERED BY DRAWINGS OF A DIFFERENT SCALE THE LARGER SCALE DRAWINGS ARE TO BE WORKED TO.

DO NOT SCALE OFF DRAWINGS. FIGURED DIMENSIONS TO BE WORKED TO IN ALL CASES.


ALL DIMENSIONS INDICATED ARE STRUCTURAL UNLESS STATED OTHERWISE.

THIS DRAWING IS TO BE READ IN CONJUNCTION WITH ALL OTHER GENERAL ARRANGEMENT DRAWINGS, DETAILS AND SPECIFICATIONS.

ALL WORKS TO COMPLY WITH THE REQUIREMENTS OF BUILDING REGULATIONS 1991 AND SUBSEQUENT AMENDMENTS.

NOTES

INTERNAL WALLS HAVE STRUCTURAL DIMENSIONS. 25MM EACH SIDE FOR FINISHING SHOULD BE TAKEN INTO ACCOUNT WHEN USABLE SPACE IS MEASURED.

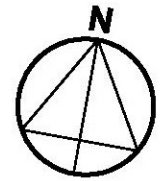

Issue	Initials & date	modification	QA
A	JRG 07/10/2016	Layout amended	QA
B	ML 17/10/2016	FW.01, 02 & 06 dimensions changed other minor amendments	QA

DRAWING TYPE
PLANNING

PROJECT TITLE
PROPOSED HOUSE ADJACENT
No.3 JOINTON ROAD
FOLKESTONE CT20 2RF

CLIENT
Forest Homes Ltd.

date	scales	size	drawn by
AUG/16	1/50	A3	JRG
job no.	drawing no.	revision no.	
16/05/RJ	AL(0)04	B	

 **Cyma Architects**
55 The Old High Street,
Folkestone, Kent, CT20 1RN
Tel: 01233 666667
Fax: 01233 666663
Website: www.cymaarchitects.co.uk
Chartered Architects E-mail: enquiries@cymaarchitects.co.uk

 **Roger Joyce Associates**
CHARTERED ARCHITECTS
3 Jointon Road,
Folkestone, Kent, CT20 2RF
Tel: 01303 246400
Website: www.rogerjoyceassociates.co.uk
Chartered Architects E-mail: info@rogerjoyceassociates.co.uk

© 2016 Cyma Architects Ltd & Roger Joyce Associates.
THIS DOCUMENT IS CONFIDENTIAL. THE DOCUMENT COPYRIGHT AND ANY DESIGN RIGHT THEREIN ARE THE PROPERTY OF CYMA ARCHITECTS LTD AND ROGER JOYCE ASSOCIATES. UNLESS OTHERWISE SPECIFIED ON THIS DOCUMENT, THE DOCUMENT AND ANY INFORMATION THEREIN MAY NOT BE REPRODUCED, COPIED OR DISCLOSED TO ANY THIRD PARTY WITHOUT PRIOR WRITTEN AUTHORIZATION OF CYMA ARCHITECTS LTD AND ROGER JOYCE ASSOCIATES.

COPYRIGHT ACKNOWLEDGEMENT
THE COPYRIGHT OF THE FOLLOWING BODIES IN CONNECTION WITH THIS DOCUMENT ARE ACKNOWLEDGED AND DESCRIBED BELOW:

COPYRIGHT
COPYRIGHT