
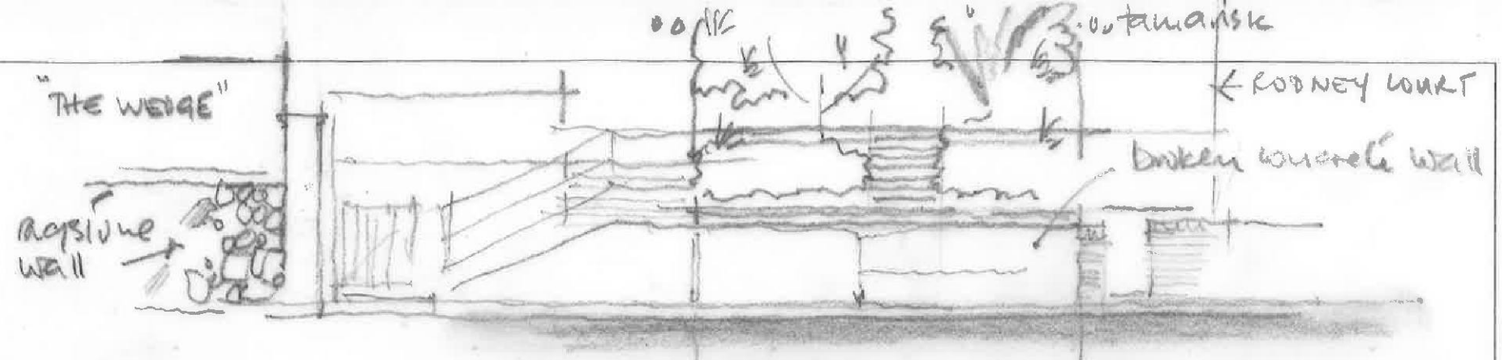



ELEVATION /see plans


"PEBBLE SHORE"

boundary

A

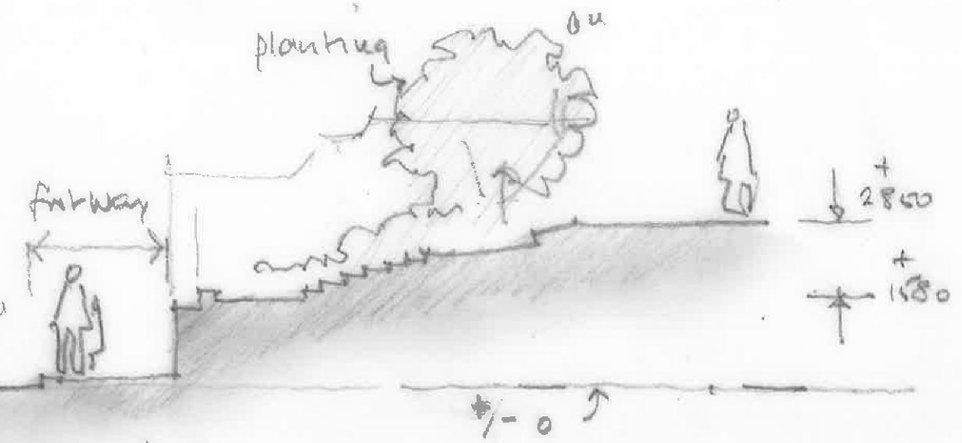


SECTION A-A

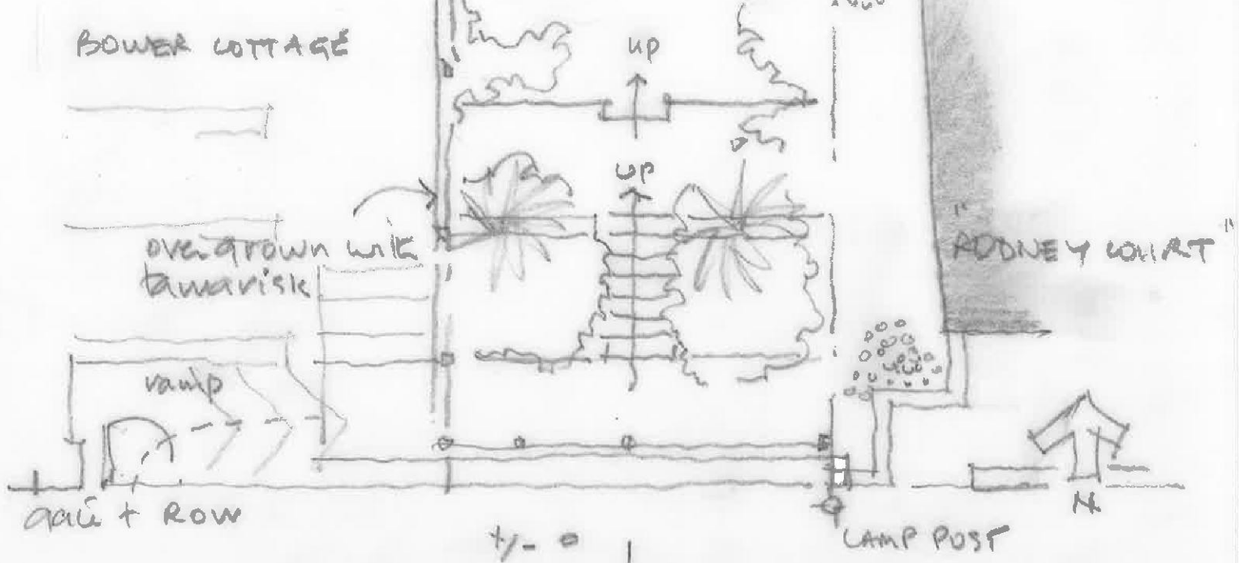


PLAN
1/100 at A3

EXISTING SURVEY AT SOUTH OF SITE

0 1 2 3 4 5m
SCALE 1/100 at A3

revisions

"PEBBLE SHORE"
PROSPECT ROAD SANDGATE
for Mr K HILLIARD
Date: OCT '16
Scale: 1/100 at A3

16/270/02

Roger Joyce Associates
CHARTERED ARCHITECTS
3 Johnton Road, Folkestone, Kent CT20 2RF
Telephone: 01303 246400
Email: info@rogerjoyceassociates.co.uk
www.rogerjoyceassociates.co.uk