



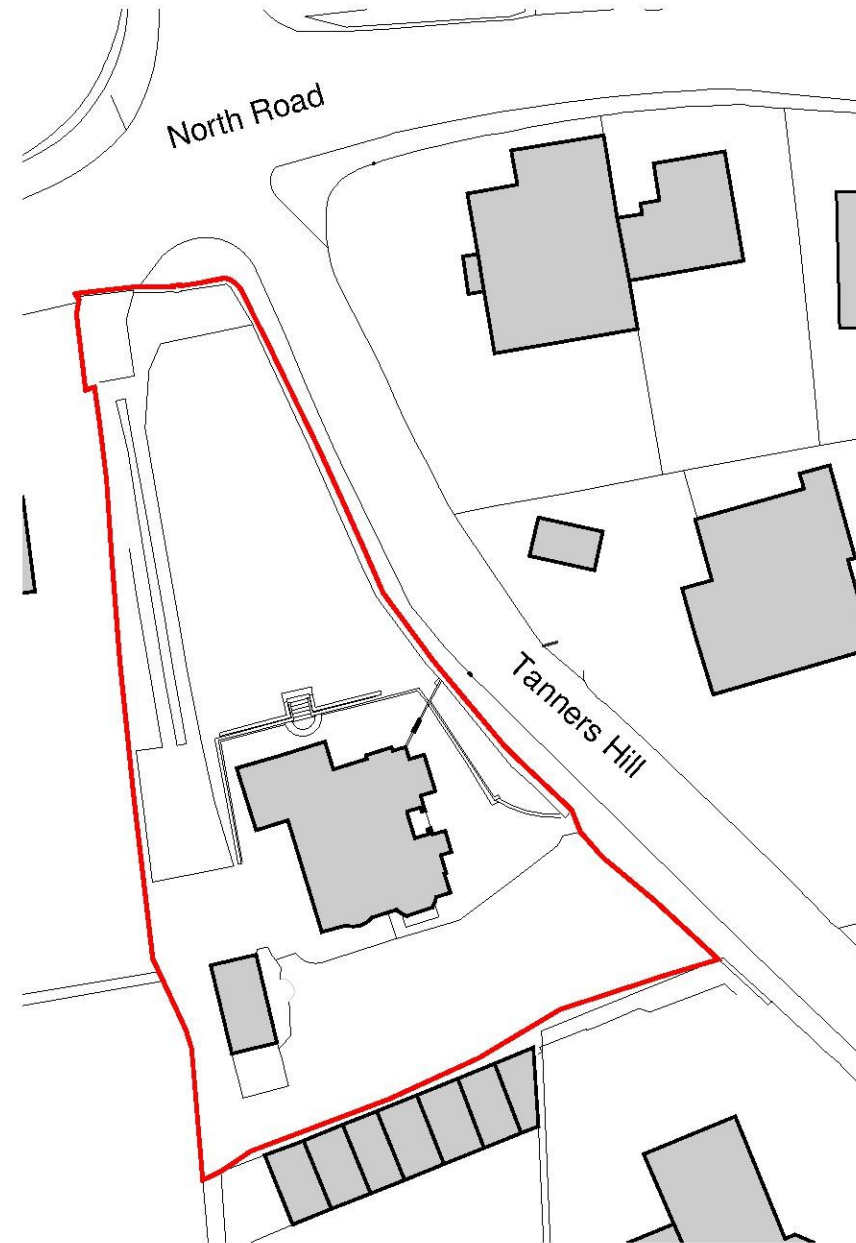

SITE LOCATION PLAN 1:1000 @A1

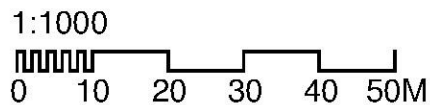

BLOCK PLAN 1:500 @A1



APPLICATION BOUNDARY



Based on Topographical survey by J.C.White

TANNERS HILL SITE LOCATION AND BLOCK PLAN

With a drawing is the copyright of guy hollaway architect and should not be copied, reproduced without written consent. All Rights Reserved.
All dimensions are to be checked on site prior to fabrication and the Architect should be notified of any discrepancies.
Do not use a drawing as a construction document.

Rev code

Project 3 Tanners Hill, Hythe, CT21 5UE

Client TG Designer Homes
Title Site Location and Block Plan

Status **PLANNING**

Scale 1:1000/1:500 Date 10.10.16 Drawn KG Check NO

guy hollaway
ARCHITECTS

London | Fourth Floor | 251 Pentonville Road | London | N1 9ND
T +44 (0)20 7014 4000 F +44 (0)20 7014 2514 E london@guyhollaway.co.uk W www.guyhollaway.co.uk
Kent | The Tramway Station | Ramsgate Road | Hythe | Kent | CT21 3BG
T +44 (0)1303 255 615 F +44 (0)1303 255 214 E kent@guyhollaway.co.uk W www.guyhollaway.co.uk
Project Number 15.013 Drawing Number 01
BIM Number 15.001-GHA-XX-00-DPA-200-S1-P0