


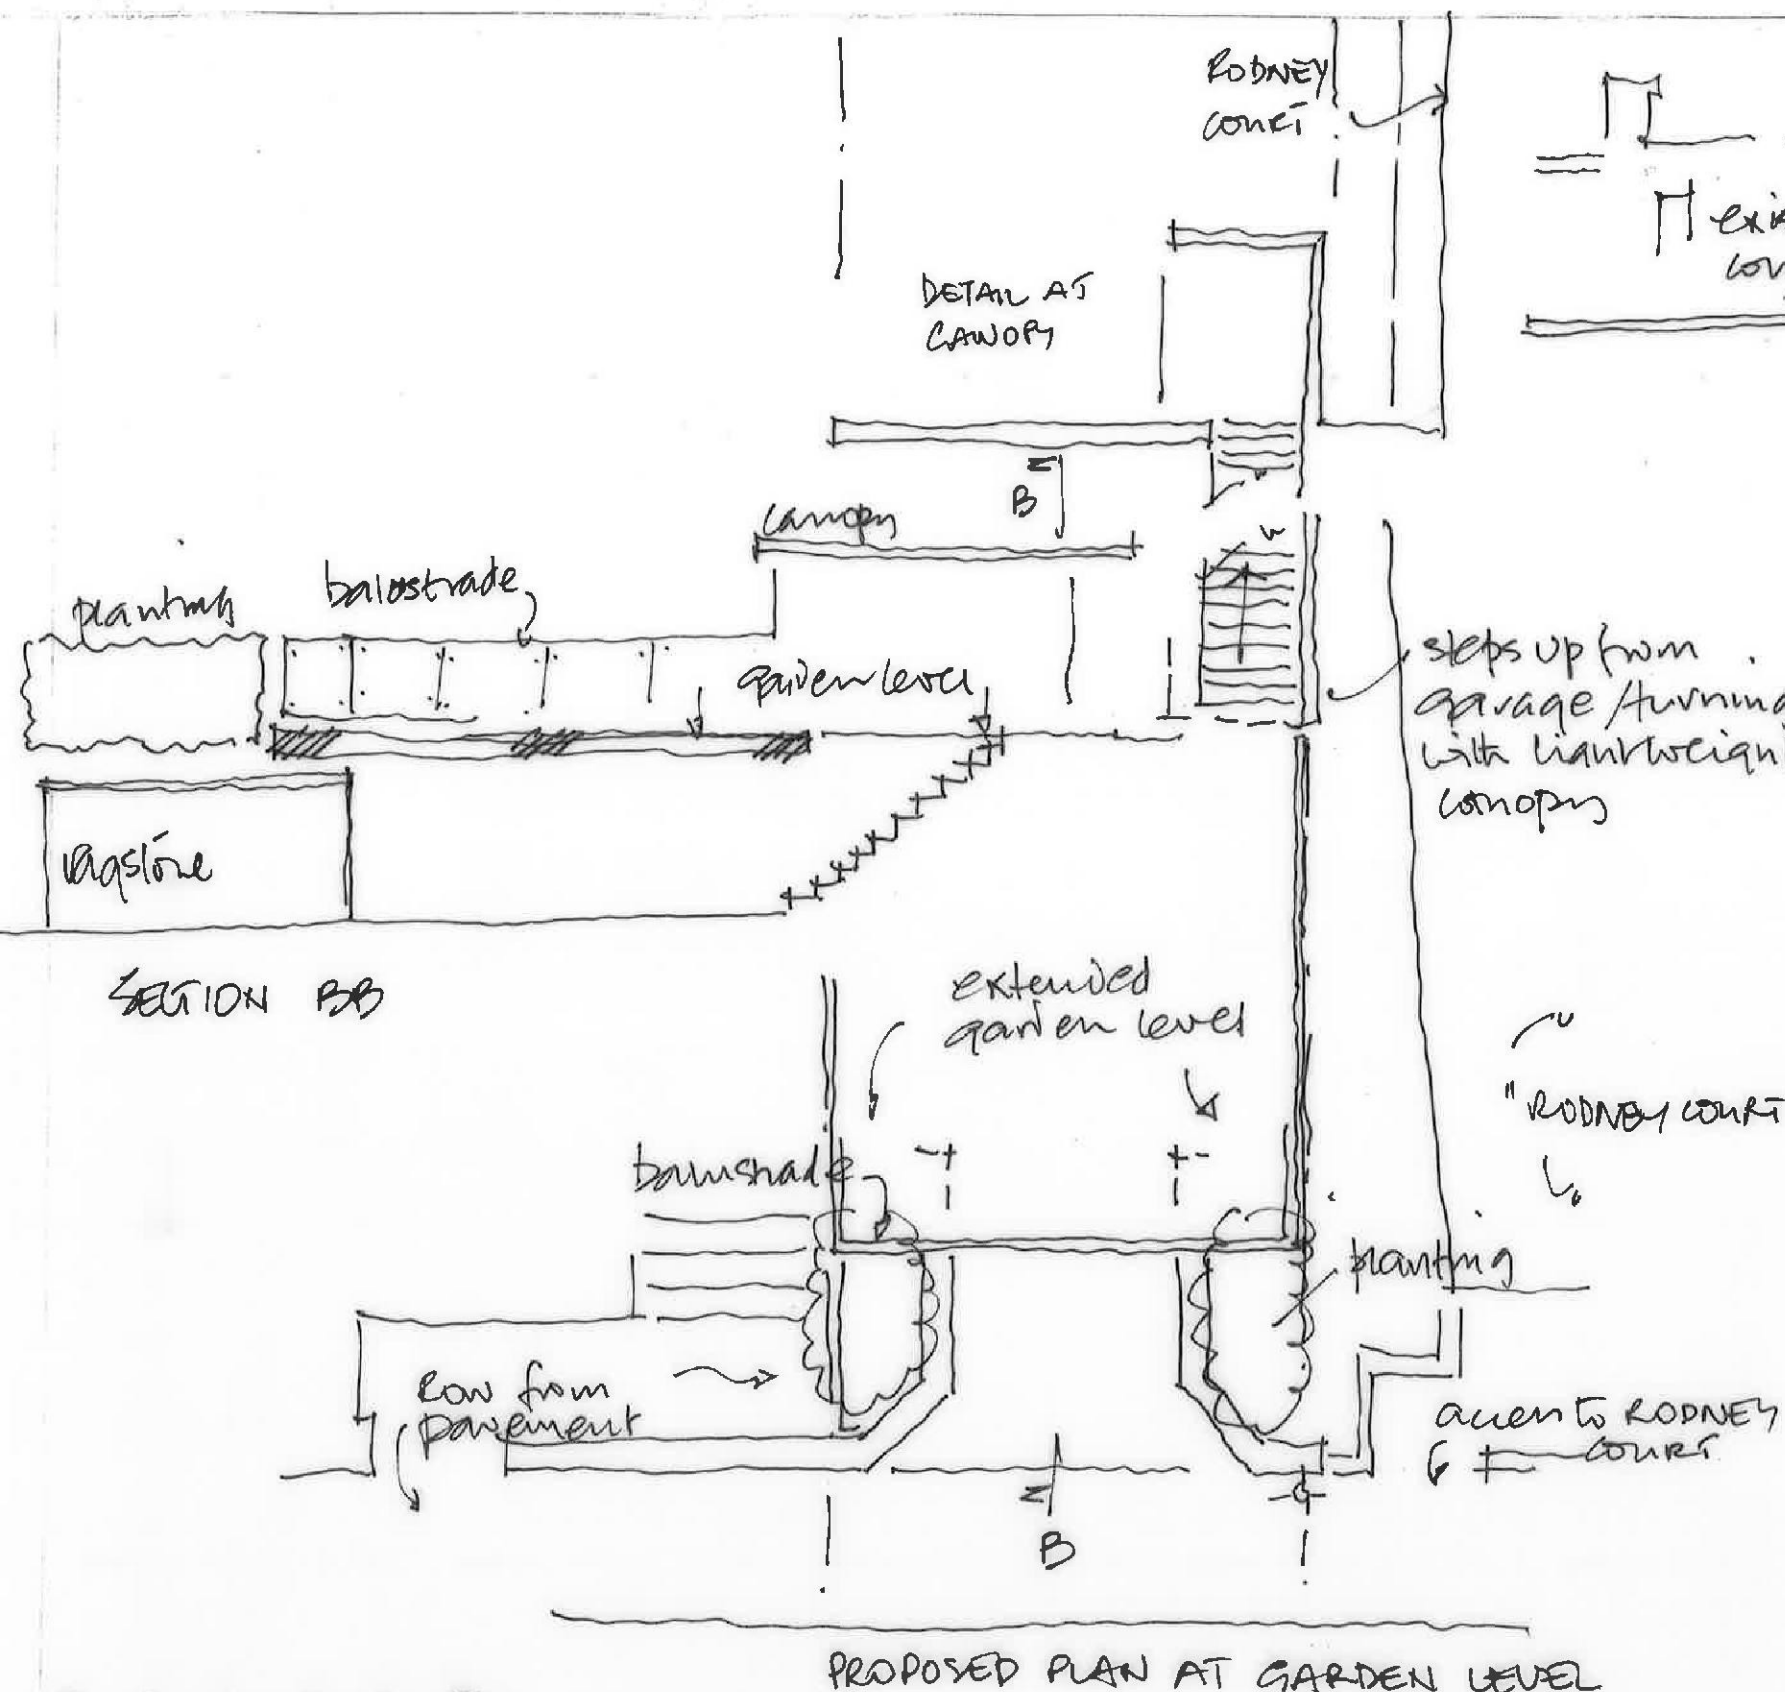


0 1 2 3 4 5m  
SCALE 1/100 @ A3

Revisions

A gate 6m from kerb  
Garden set back 3m from front wall

B Redrawn "flat"

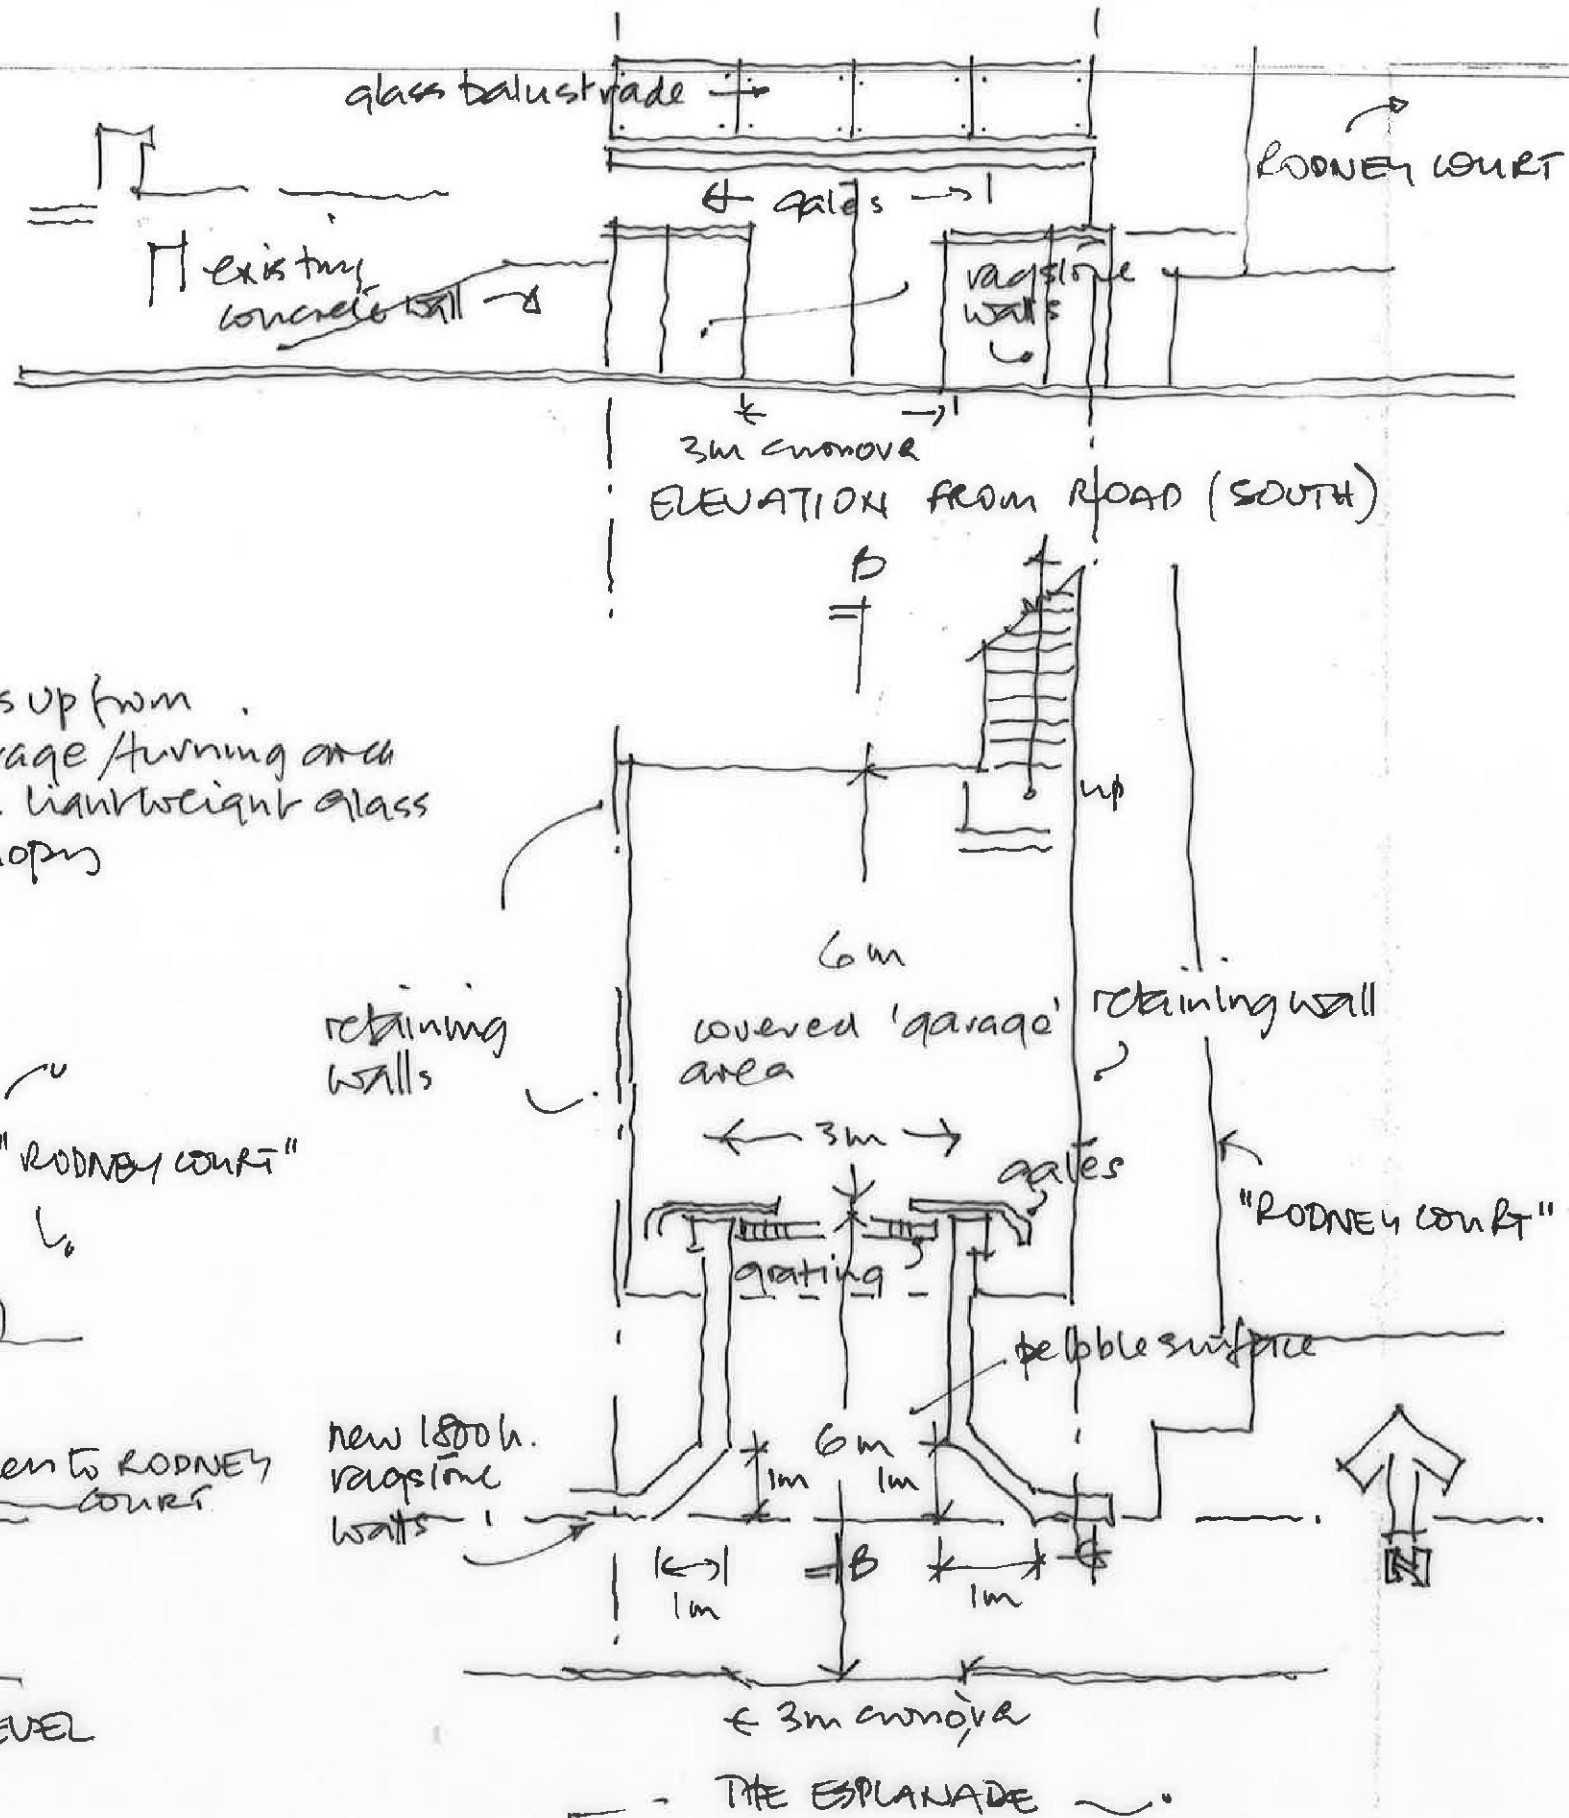

"PEBBLE SHADE"

PROSPECT ROAD SANDGATE  
FOR MRS K HILLIARD

Date: Oct '16

Scale: 1/100 at A3

16/12/04B



Roger Joyce Associates  
CHARTERED ARCHITECTS

3 Jolinton Road, Folkestone, Kent CT20 2RF  
Telephone: 01303 248400  
Email: info@rogerjoyceassociates.co.uk  
www.rogerjoyceassociates.co.uk