



This Drawing is not to be scaled The General Contractor is to check all dimensions and notify The Architect of any discrepancies or omissions

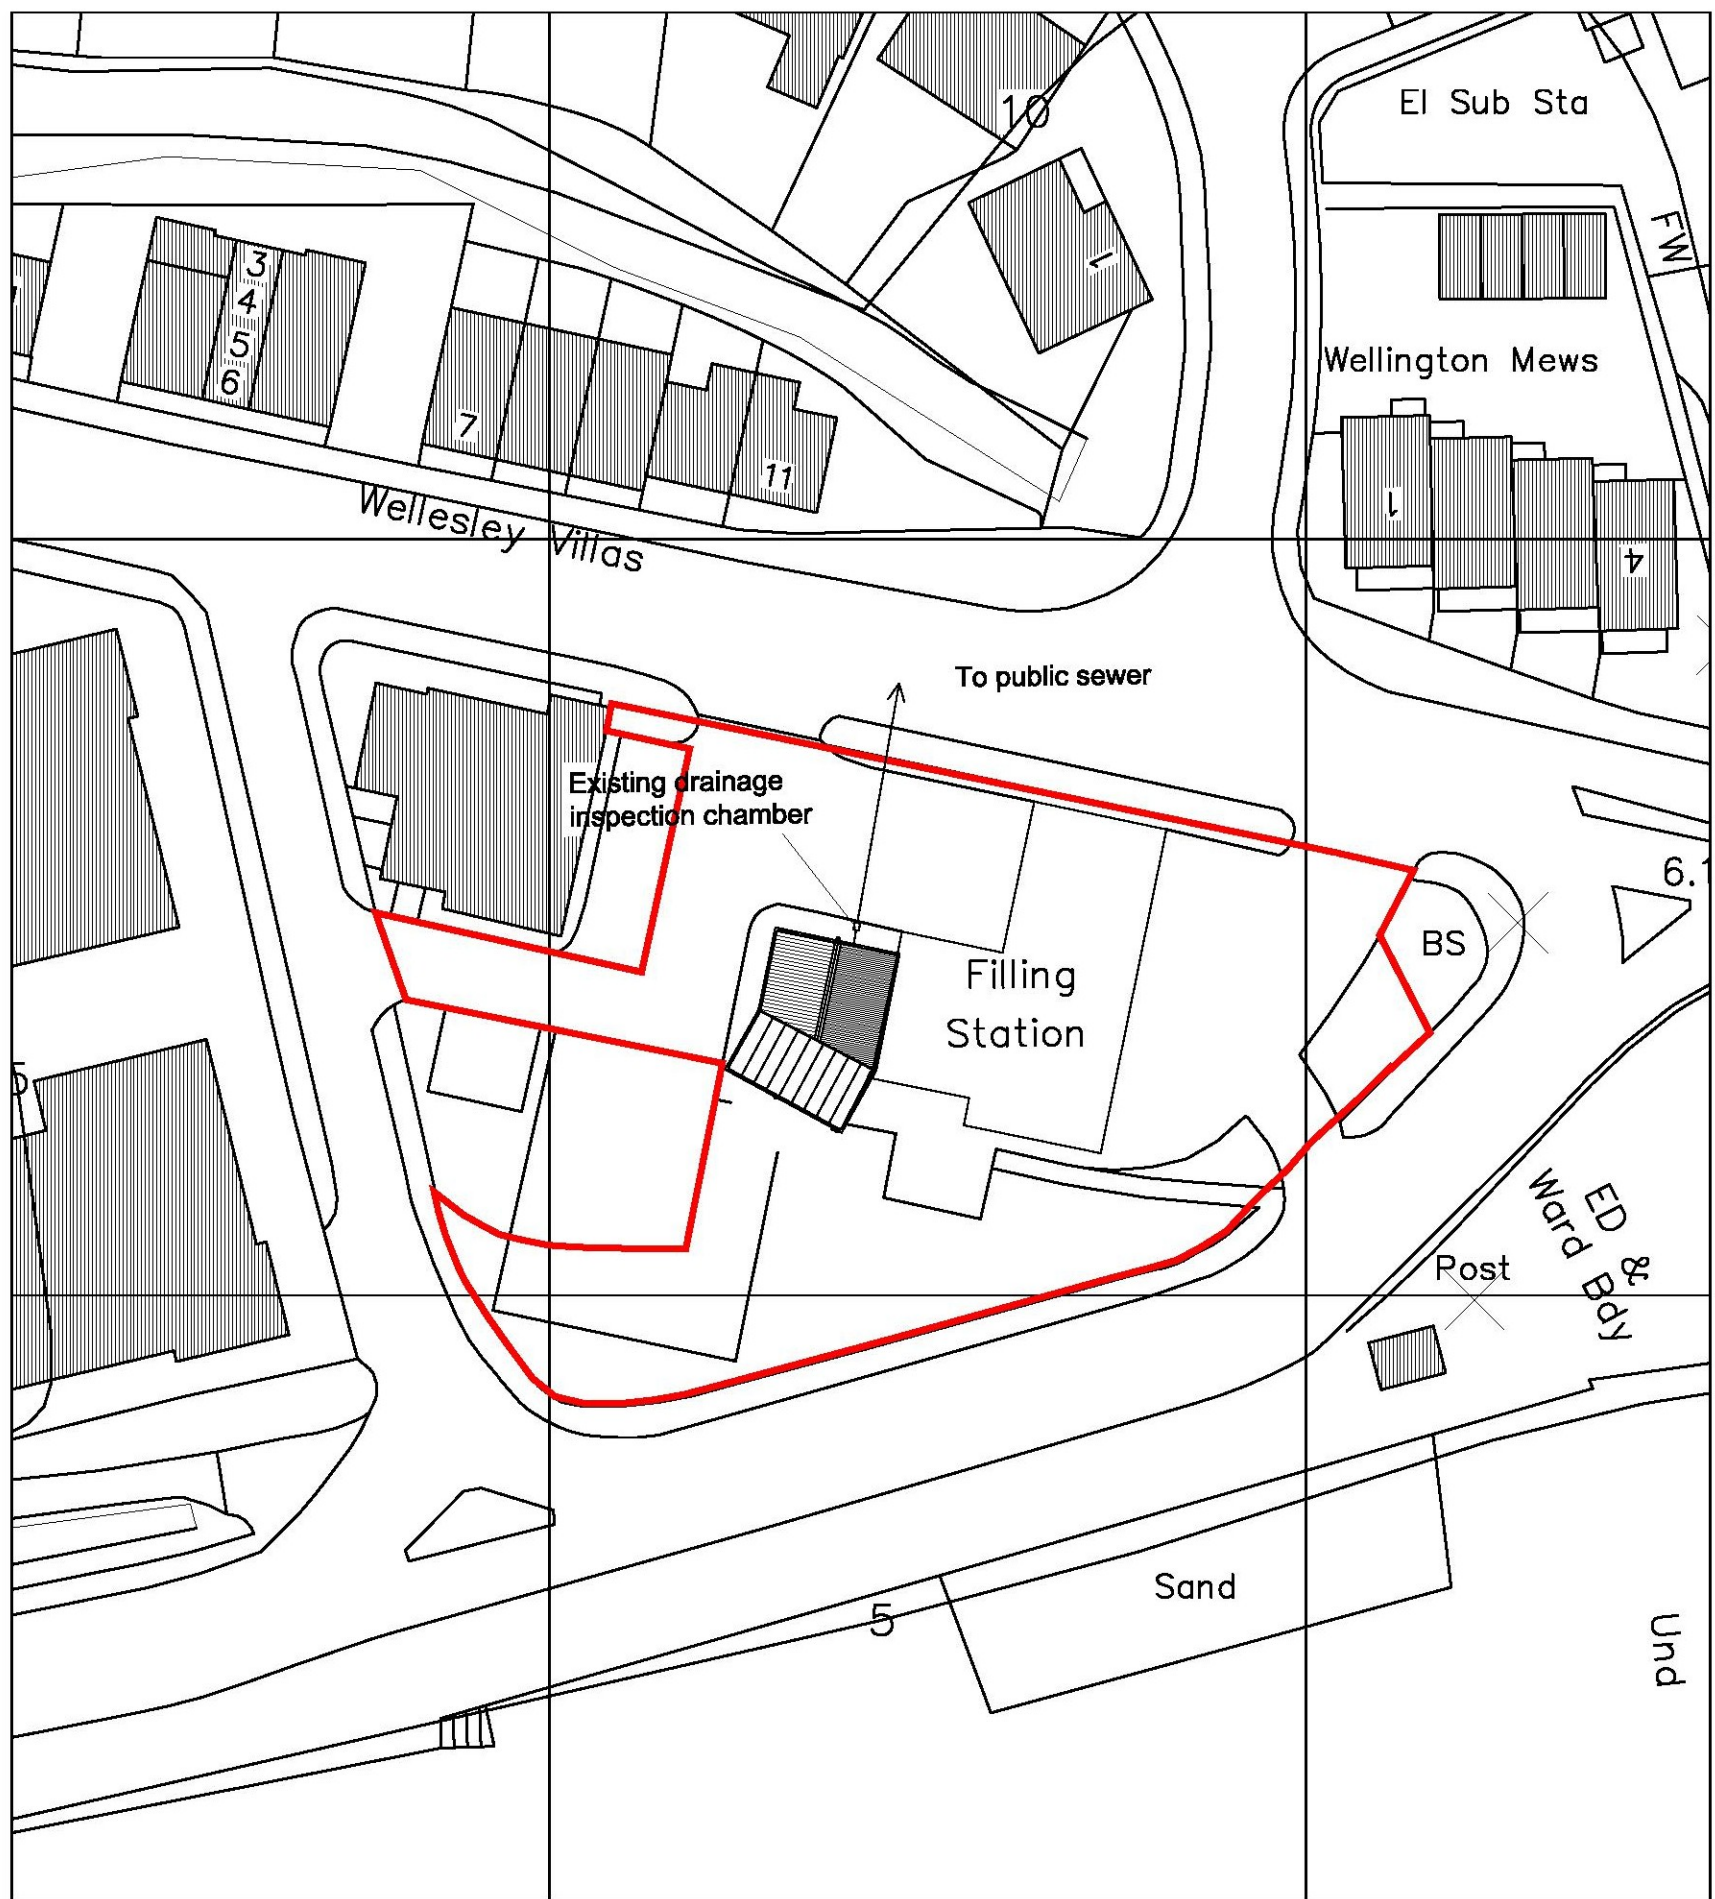


BLOCK PLAN 1:500

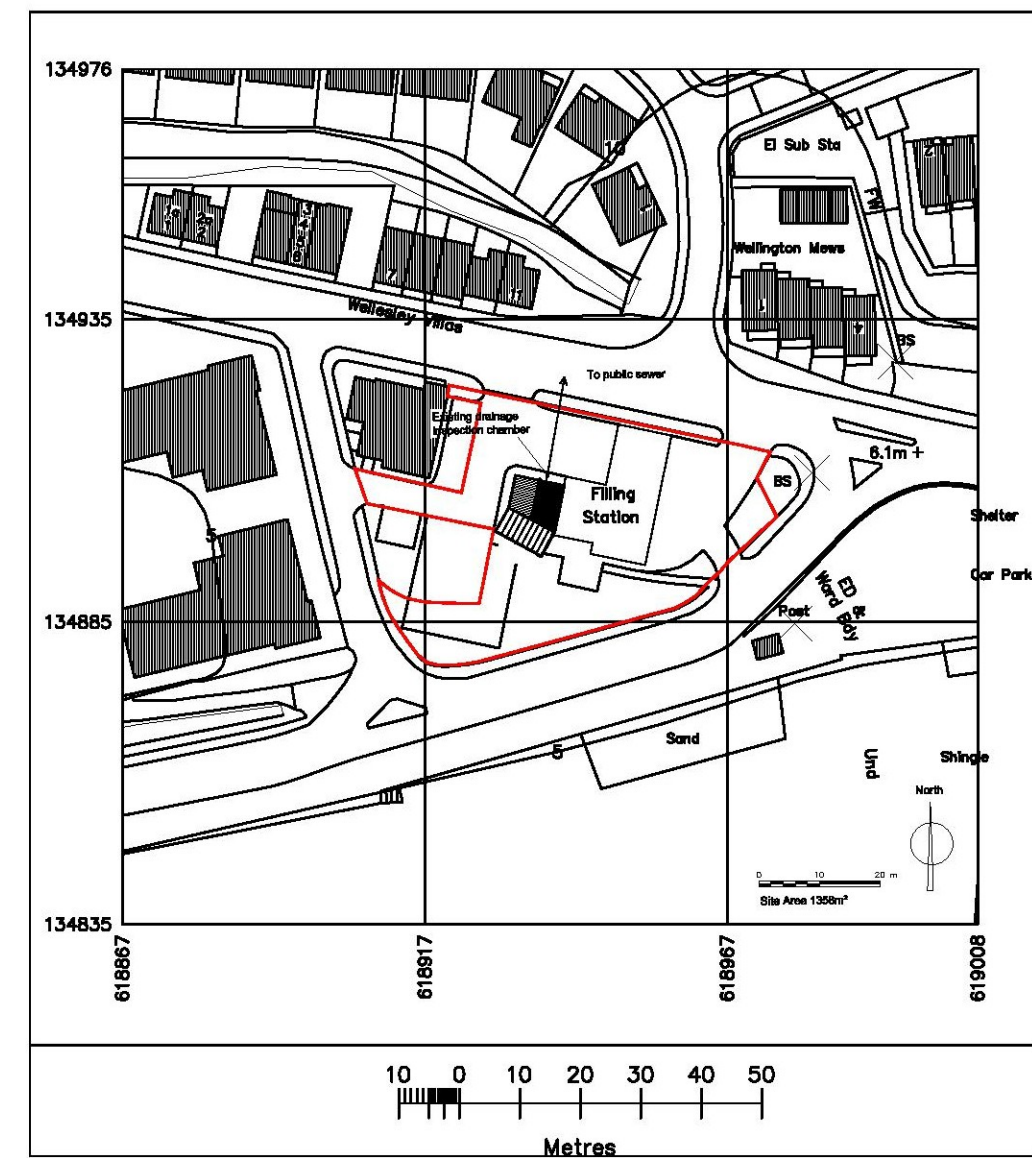

LOCATION PLAN 1:1250

SITE AREA 1358m²

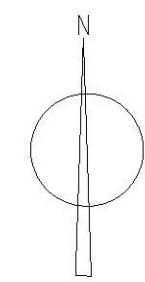

Revisions:	
UNA	
UN ARCHITECTS 77 Oakhill Road Putney, London SW15 2QJ Telephone 0208 871 1703 Mobile 07864 730377 e-mail info@unarchitects.co.uk Chartered Architects	
Client	Hythe
Project	Hythe Service Station Seabrook Road CT21 5RS
Title	Location & block plan
Scale	1:1250 & 1:500(A3) COPYRIGHT ©
Drawn by	GN Date 26/08/16
Job number	548 Drawing No 100

For planning