



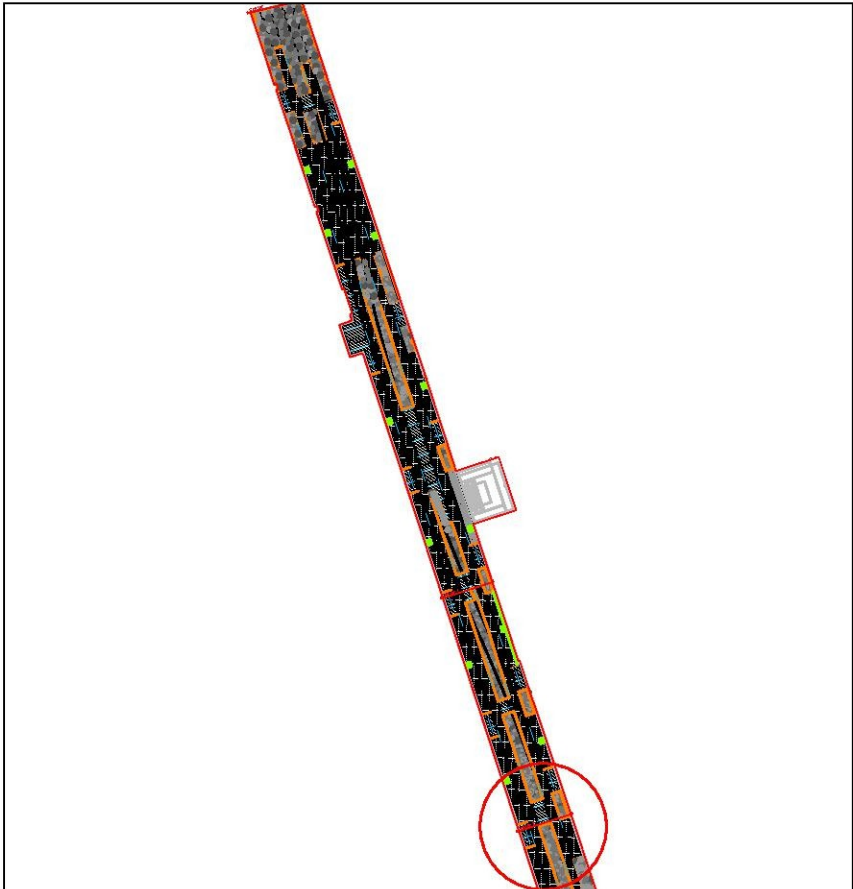


LOCATION PLAN - REFER TO GA 3074-1000 NTS

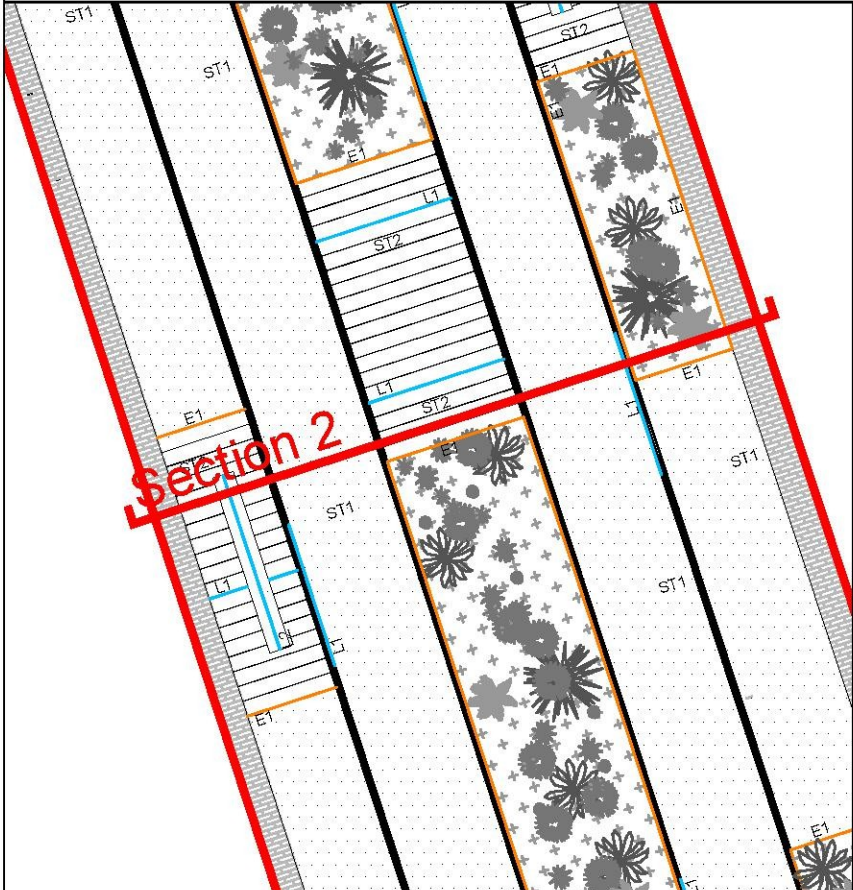


SECTION REFERENCE - REFER TO GA 3074-1000 1:100

WEST
SIDE

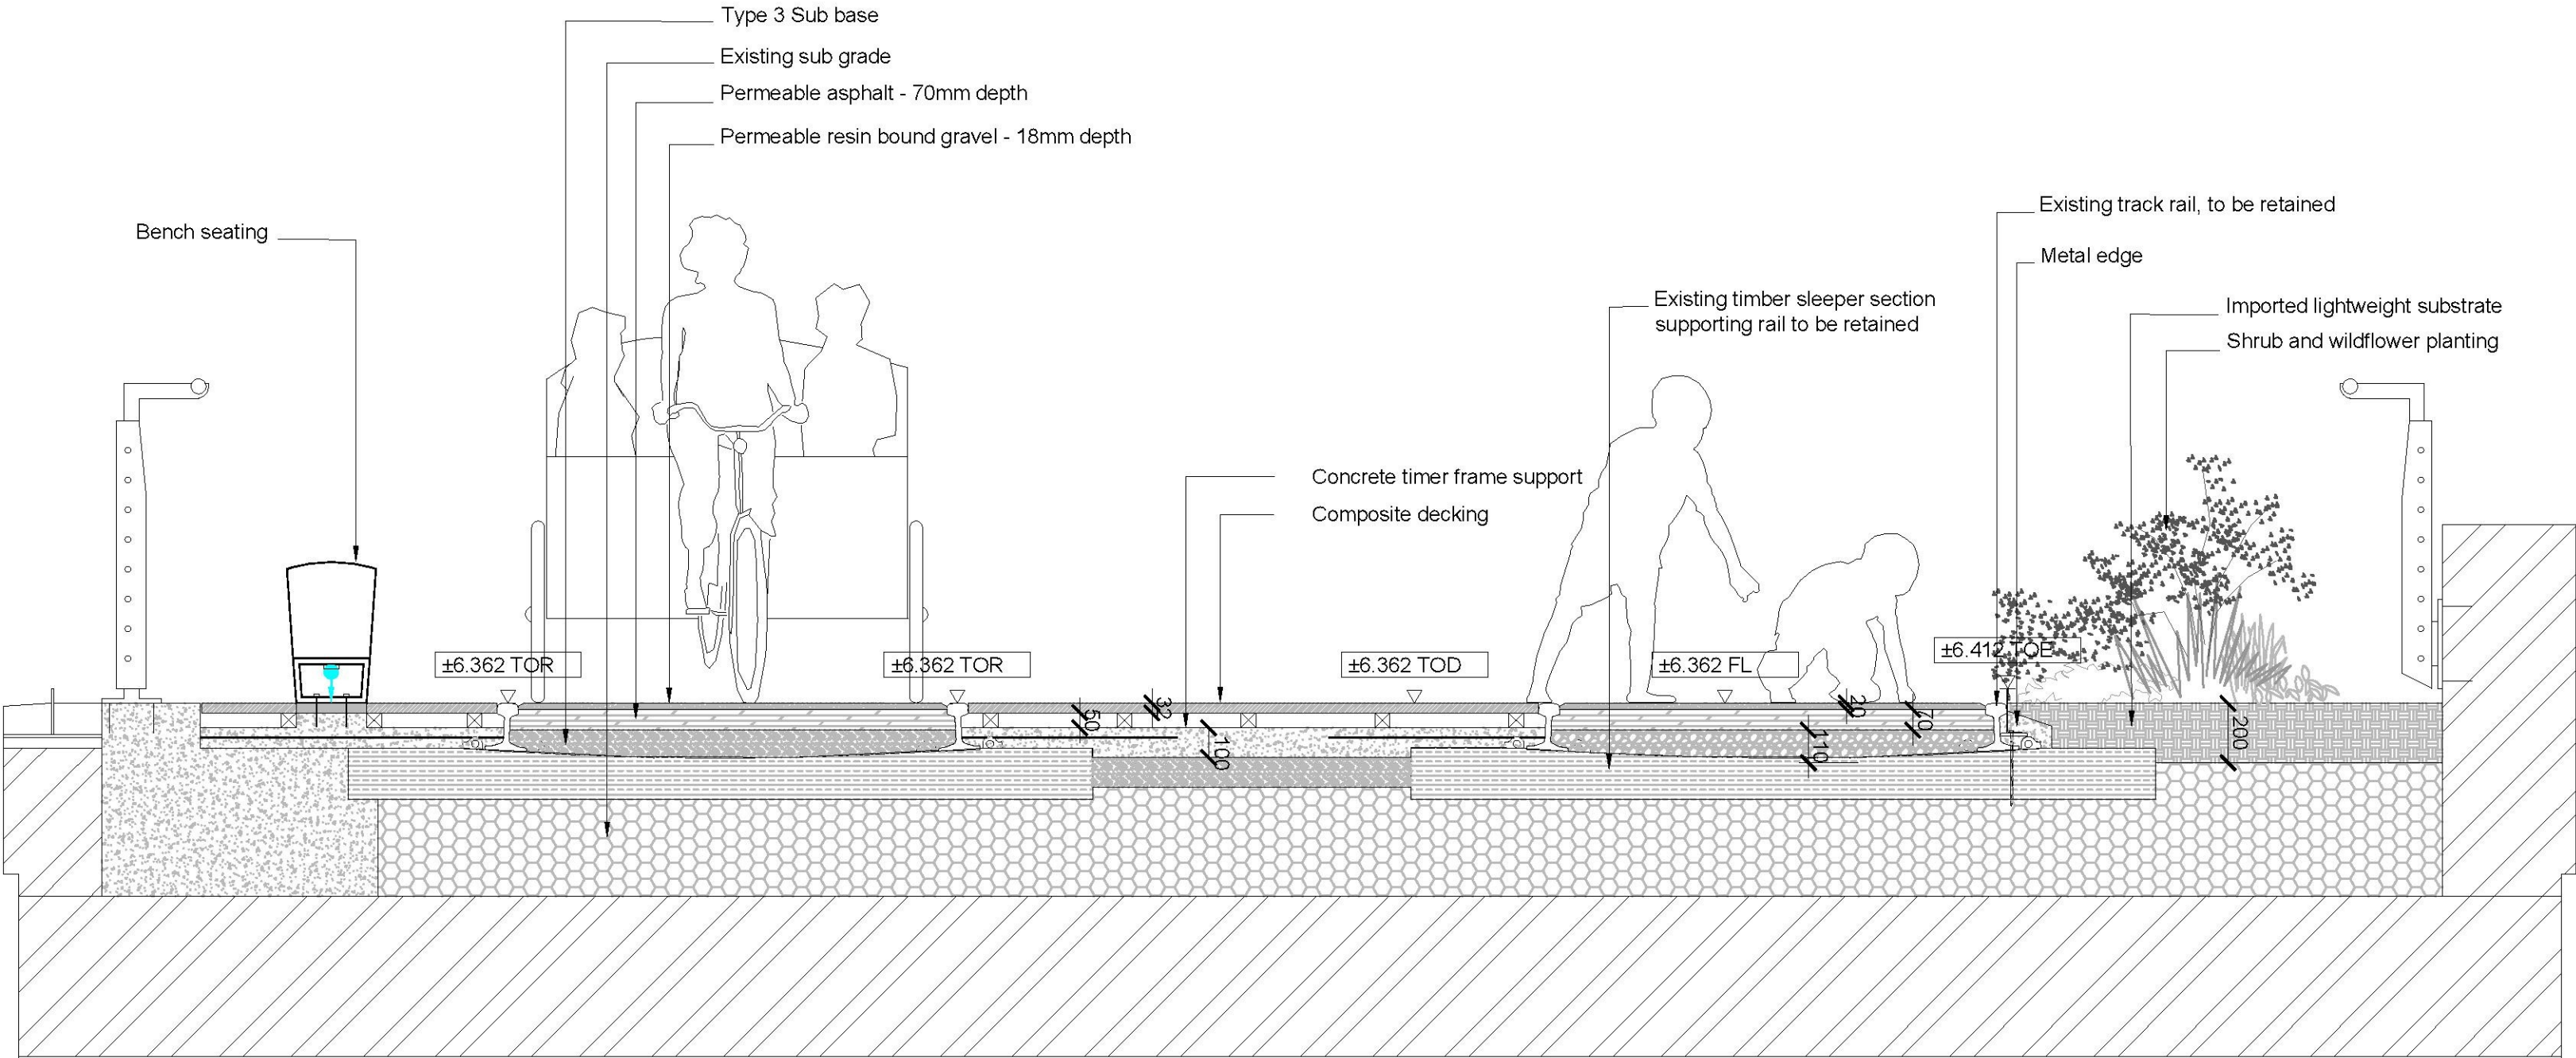

EAST
SIDE

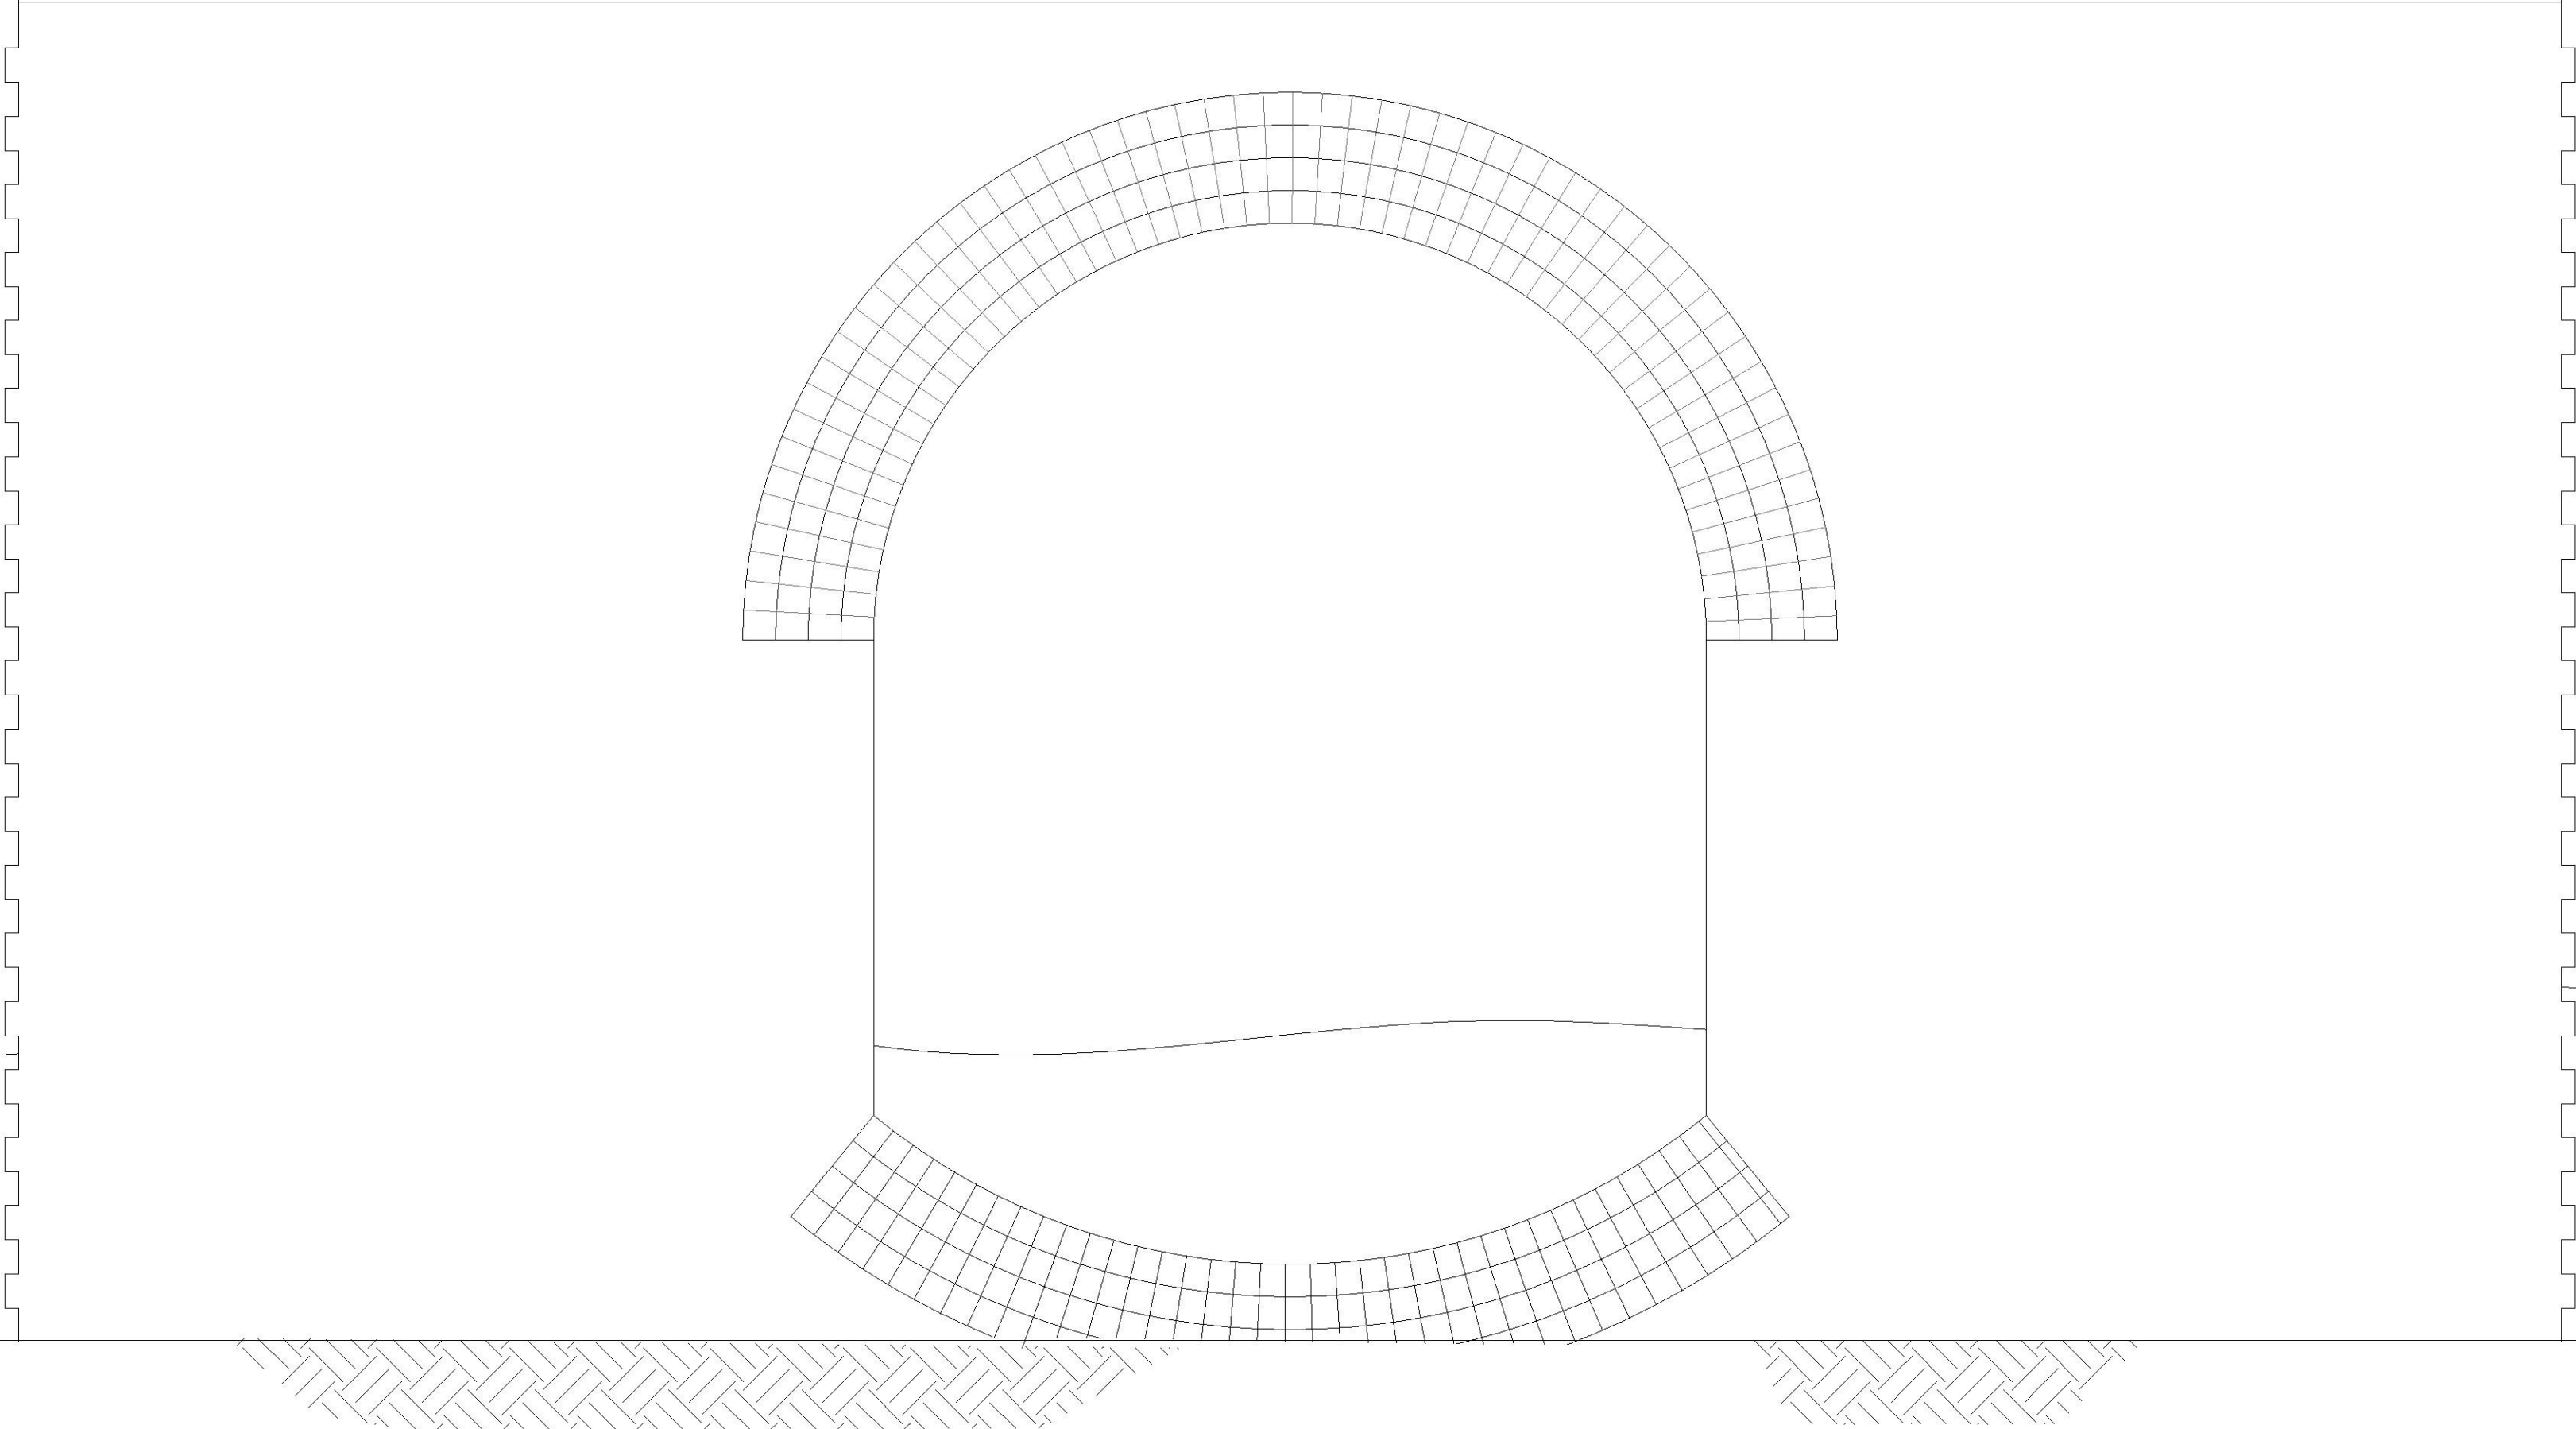

02 Viaduct Section - West to East
Scale 1:20

CONSTRUCTION RISKS	MAINTENANCE / CLEANING RISK	DEMOLITION RISKS

IN ADDITION TO THE HAZARDOUS RISKS NORMALLY ASSOCIATED WITH THE TYPES OF WORK DETAILED ON THIS DRAWING (SEE NOTE OF ABOVE), IT IS ASSUMED THAT ALL WORKS ON THIS DRAWING WILL BE CARRIED OUT BY A COMPETENT CONTRACTOR WORKING, WHERE APPROPRIATE, TO AN APPROPRIATE METHOD STATEMENT.

SAFETY, HEALTH AND ENVIRONMENTAL INFORMATION BOX
THIS DRAWING IS TO BE USED ONLY FOR THE PURPOSE OF ISSUE THAT IT WAS ISSUED FOR AND IS SUBJECT TO AMENDMENT.

NOTES

ISSUED FOR LISTED BUILDING CONSENT	RW PJ	21.10.16	A
Revision Details	By Check	Date	Suffix

LISTED BUILDING CONSENT

Client
FOLKESTONE HARBOUR COMPANY

Project Title
FOLKESTONE HARBOUR DEVELOPMENT

Drawing Title
SITE SECTION 2 VIADUCT

Designed IH	Drawn RW	Checked PJ	Approved GM	Date 21.10.16
Macfarlane + Assoc's Internal Project No. 3074		Sustainability		
Scale @ A1 1:20		Zone		

This drawing is the copyright of Macfarlane + Assoc's. All Dimensions are to be verified on site. Do not scale from this drawing. Macfarlane + Assoc's accept no liability for any errors, omissions or damages, regardless of the nature, where variations to the details of this drawing have been made without prior written consent from the originating office of the company.

MACFARLANE+ASSOC'S
URBAN & ENVIRONMENTAL LAND PLANNING

64 Great Suffolk St London SE1 0SL T: 020 7960 2540 F: 020 7960 2541
E: enquiries@macfarlaneassoc.com W: www.macfarlaneassoc.com

Drawing Number 3074-1101	Rev A
-----------------------------	----------