





1:100 SCALE BAR @ A3

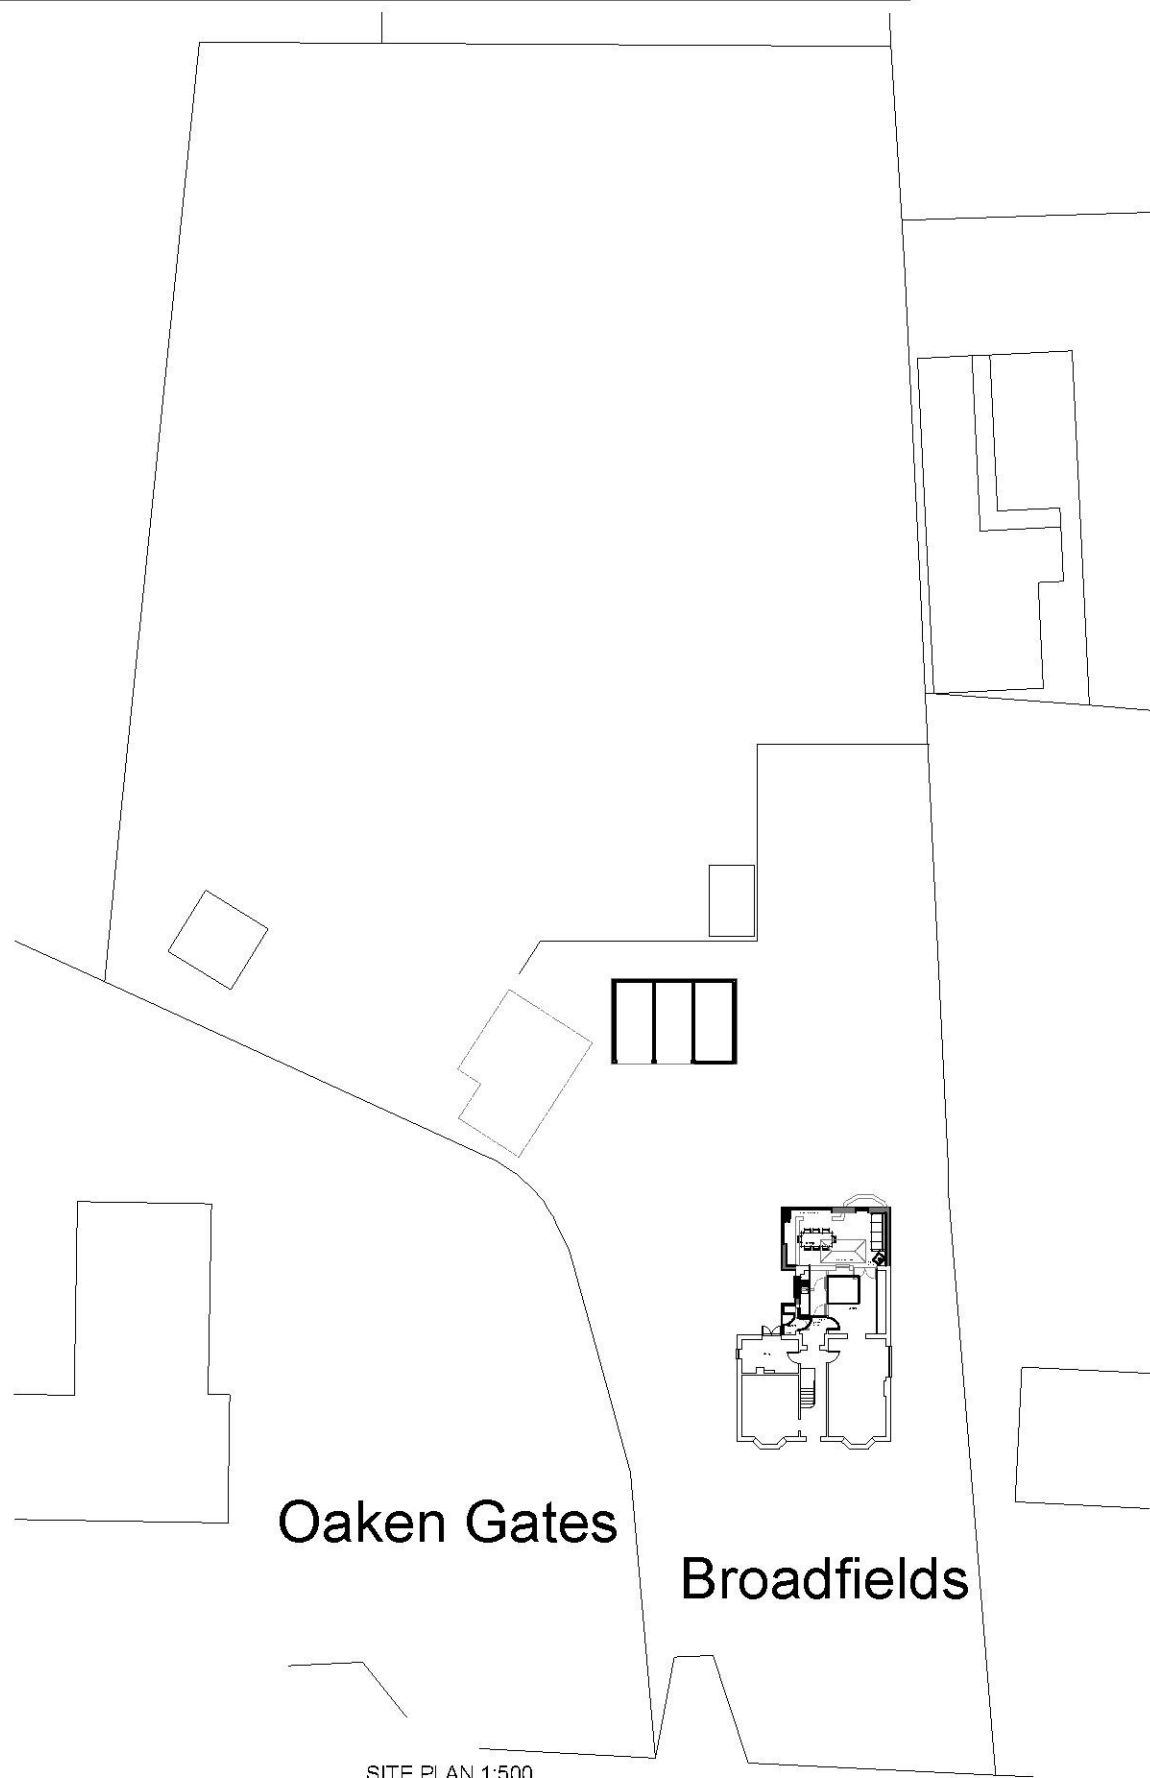

Oaken Gates

Broadfields


SITE PLAN 1:500

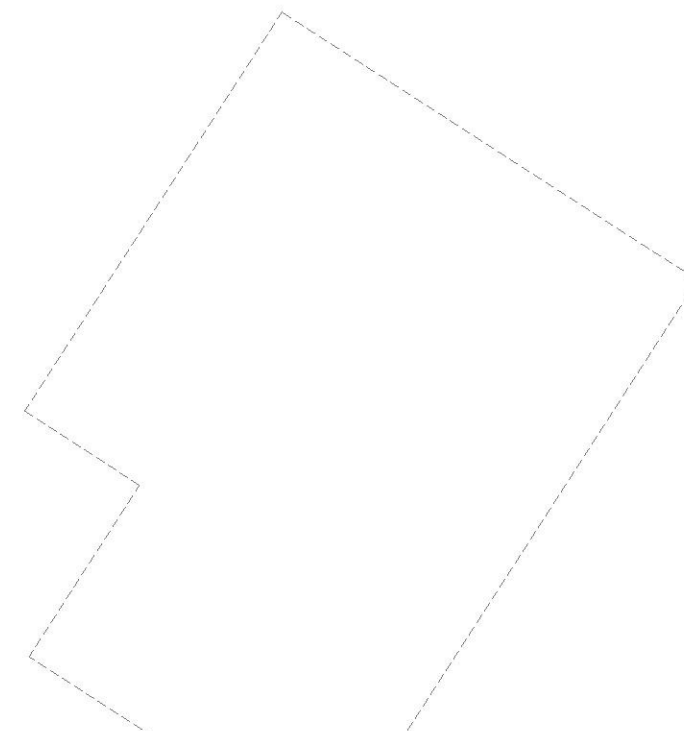

PROPOSED GARAGE FLOOR PLAN 1:100

Notes

Do not scale from drawings - use figured dimensions only.
All dimensions to be checked on site.
All errors, omissions and discrepancies to be reported.

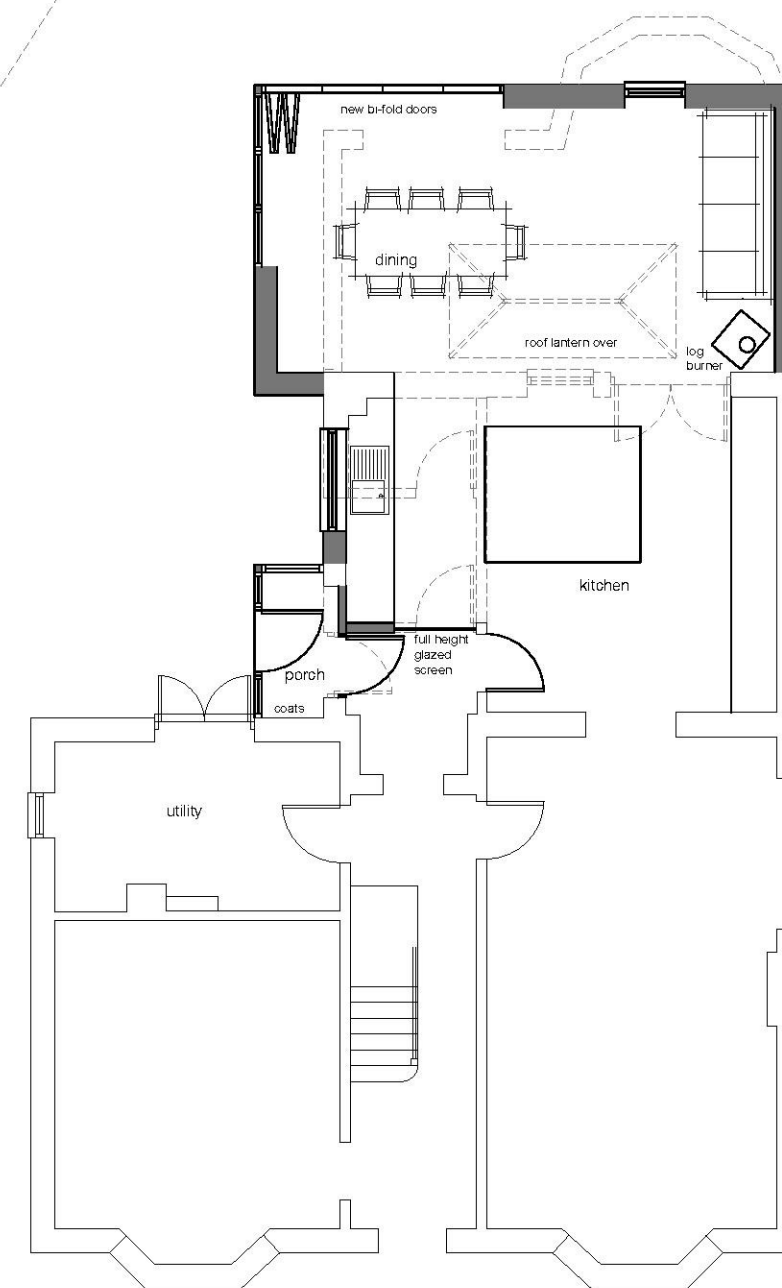

GROUND FLOOR PLAN 1:100