


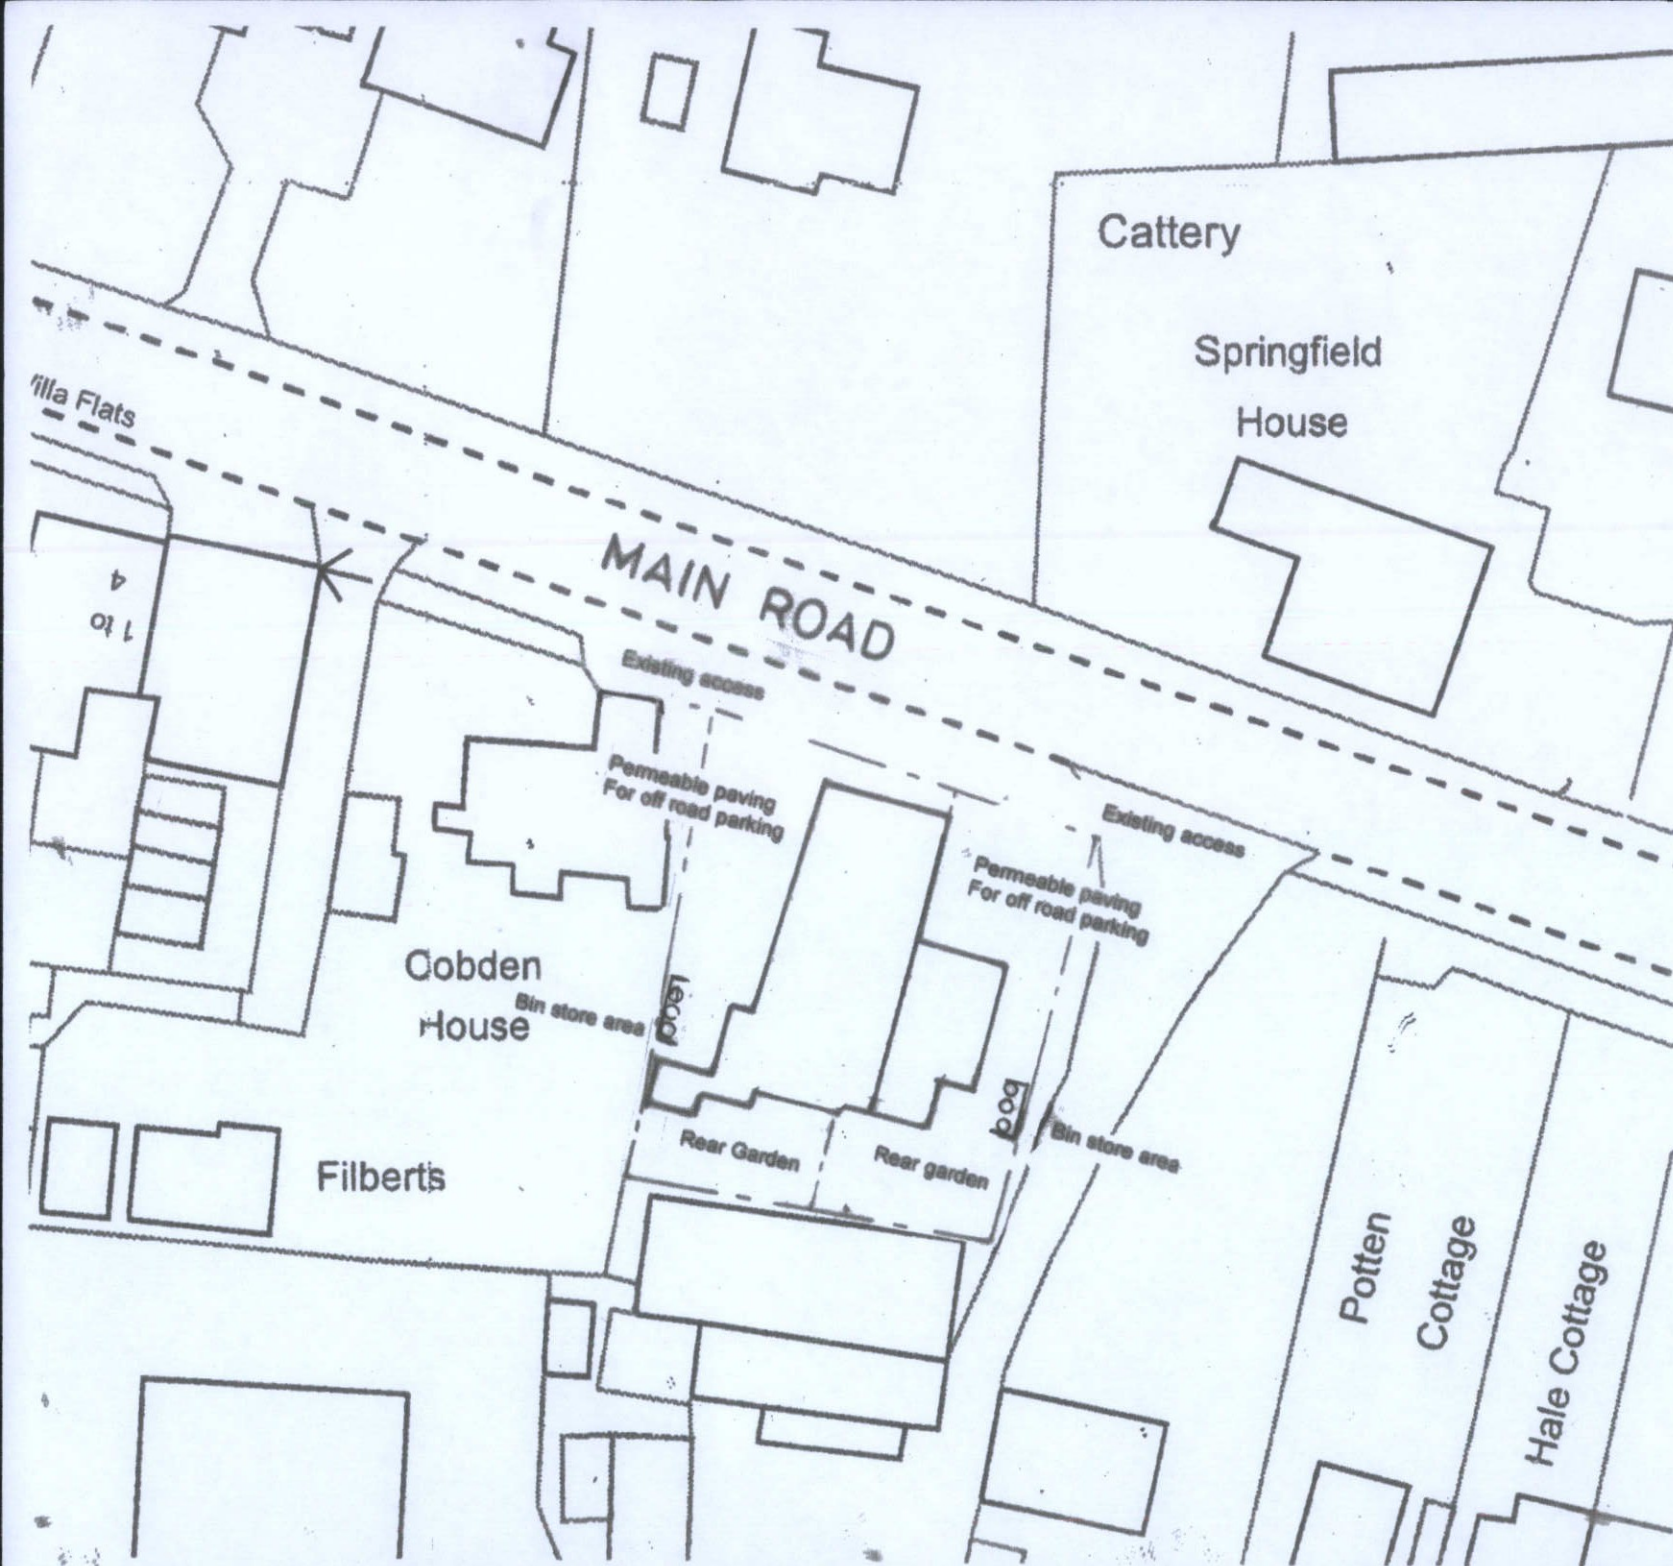

© Copyright
ROJO DESIGN & DEVELOPMENTS
Tel: 01580 761453

Client.
Mrs O Rowe

Job Title
Former Methodist Church, Main Road,
Sellindge, Kent TN25 6EG

Drawing Title
Proposed Site Layout
Scale: 1:500
Date: July 2016
Drg. No.: 1013/16/05