



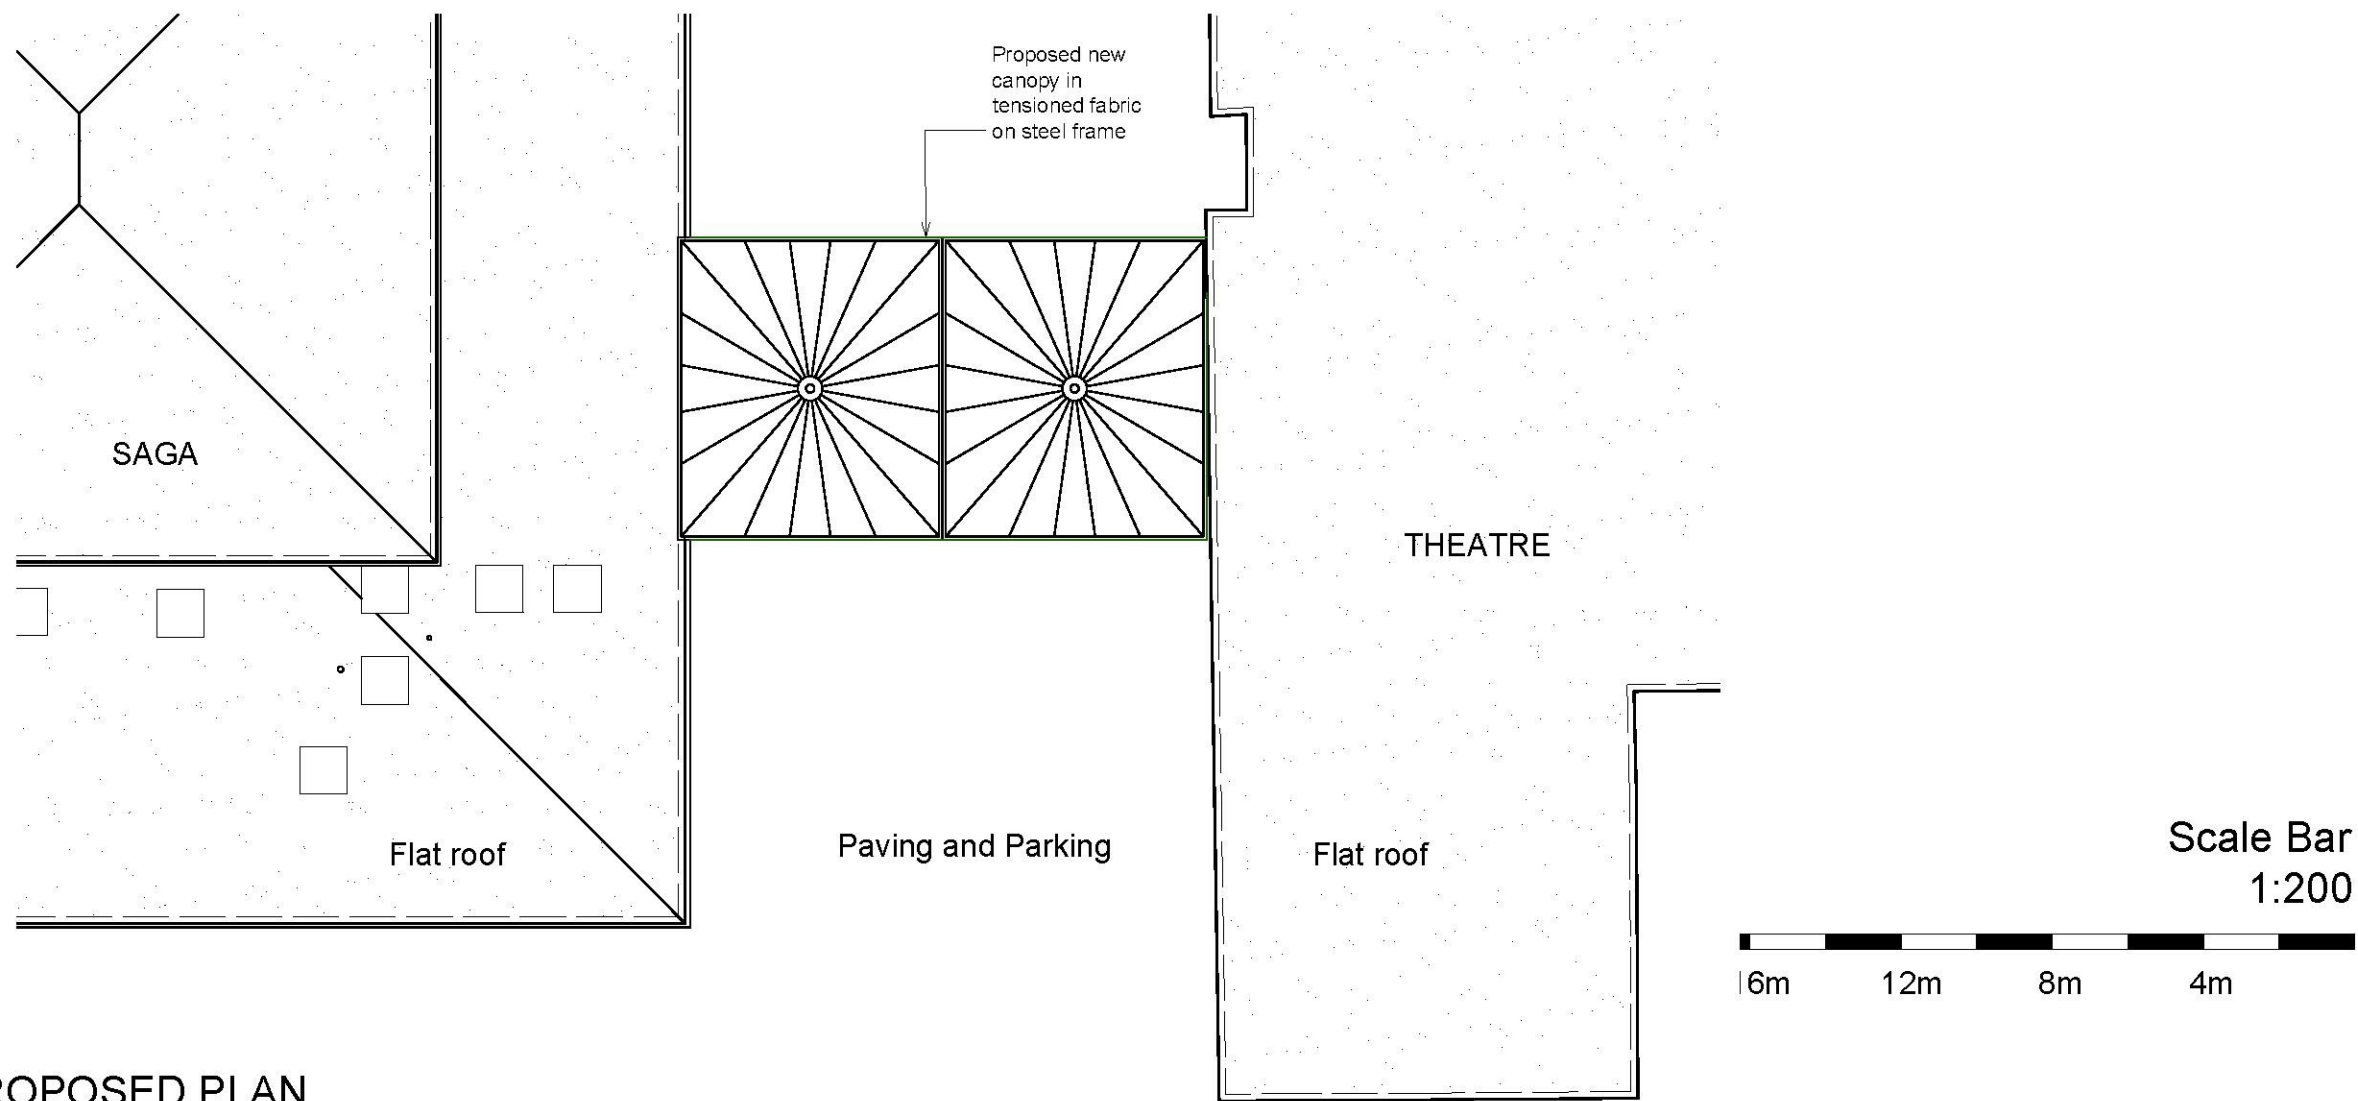

**PROPOSED PLAN**  
(SCALE 1:200)

**NOTES**  
This drawings is copyright and must not be copied or otherwise reproduced without express permission of Conker Conservation Ltd.  
Do not scale from this drawing.  
All dimensions must be checked on site and any discrepancies or omissions reported to the contract administrator.

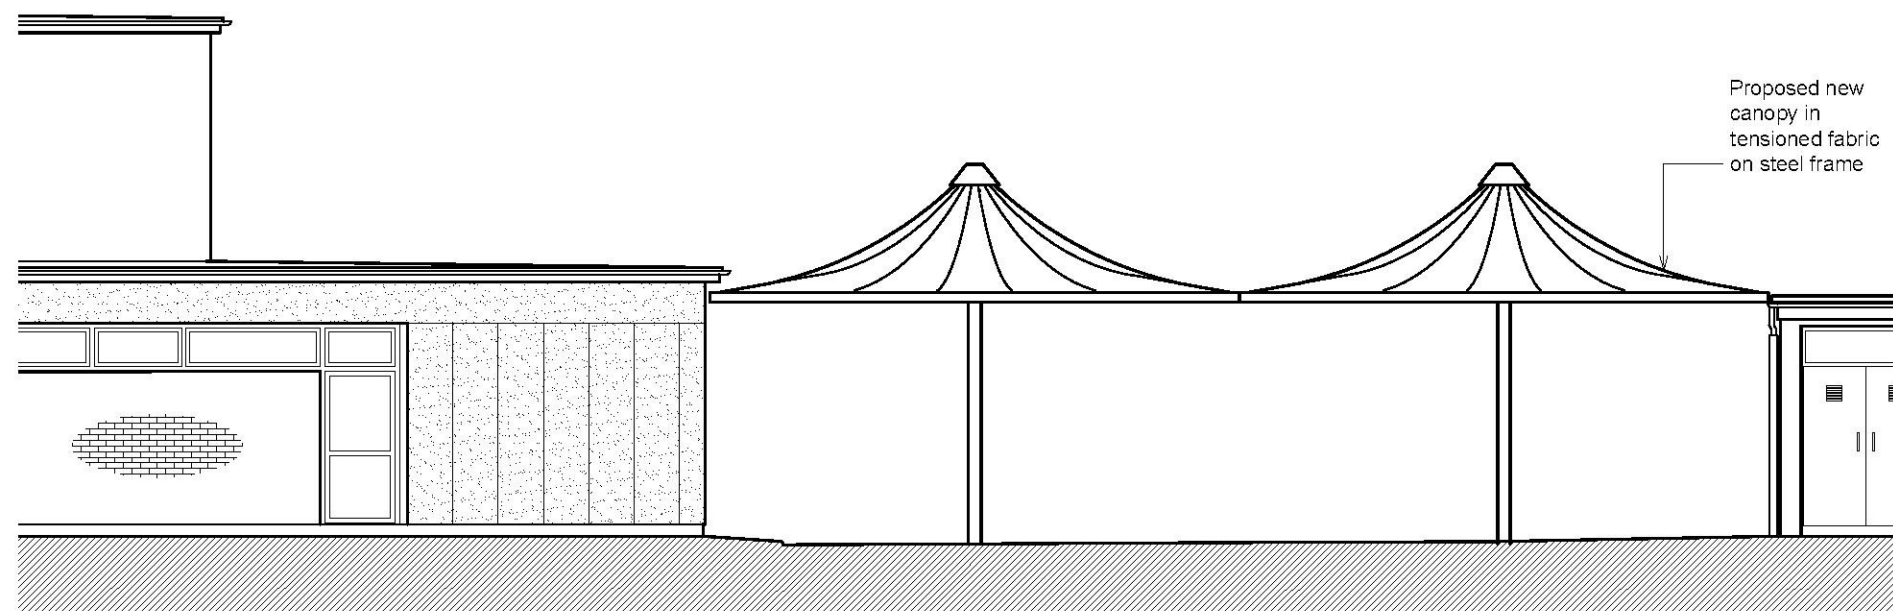

**PROPOSED ELEVATION**  
(SCALE 1:100)

- 20.11.16 1st Issue

REVISIONS



**conker conservation**

chartered building surveyors  
eco architecture  
certified passivhaus designers

6 The Stour Centre  
22-24 Stour Street  
Canterbury CT1 2NZ

Tel: 01227 786900  
www.conker.cc  
info@conker.cc



PROJECT

New Canopy to Saga and Theatre

CLIENT

Brockhill Park Performing Arts  
Academy

DRAWING  
TITLE

**Proposed Plan and  
Elevation**

DATE

November 2016

SCALE

As Shown @ A3

DRAWING  
NUMBER

**617-PP-03** REVISION