


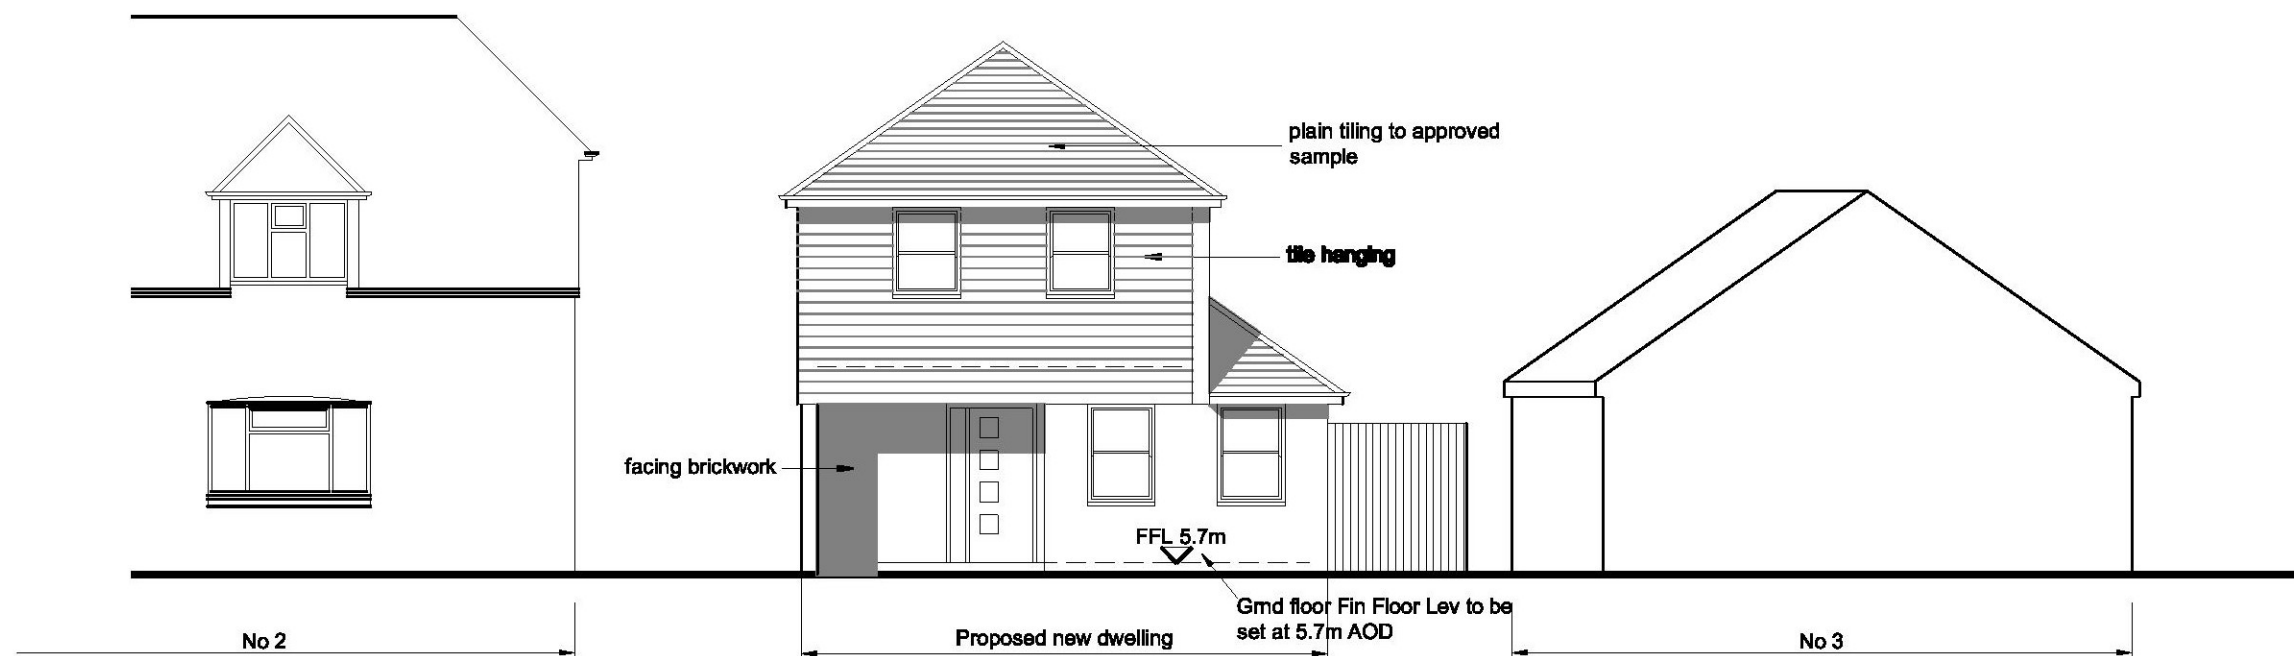

audax designs

3 Bramley Gardens Whitfield Dover Kent CT16 3PL UK tel/fax +44 [0]1304 825113

Do not scale from this drawing.
This drawing is the copyright of Audax Designs and should not
be reproduced in any form without written consent.
All dimensions are to be checked on site prior to commencement and
Audax Designs notified of any discrepancy.

New Dwelling adj 2 Elizabeth Gdns Hythe

title	address	Site adj 2 Elizabeth Gdns Hythe	Dwg. no.	rev
Street scene				
scale	date	drawn	For	
1:100		Geoff Love	Mr T. Gartland	16.26.05