



NOTES
 This drawings is copyright and must not be copied or otherwise reproduced without express permission of Conker Conservation Ltd.
 Do not scale from this drawing.
 All dimensions must be checked on site and any discrepancies or omissions reported to the contract administrator.

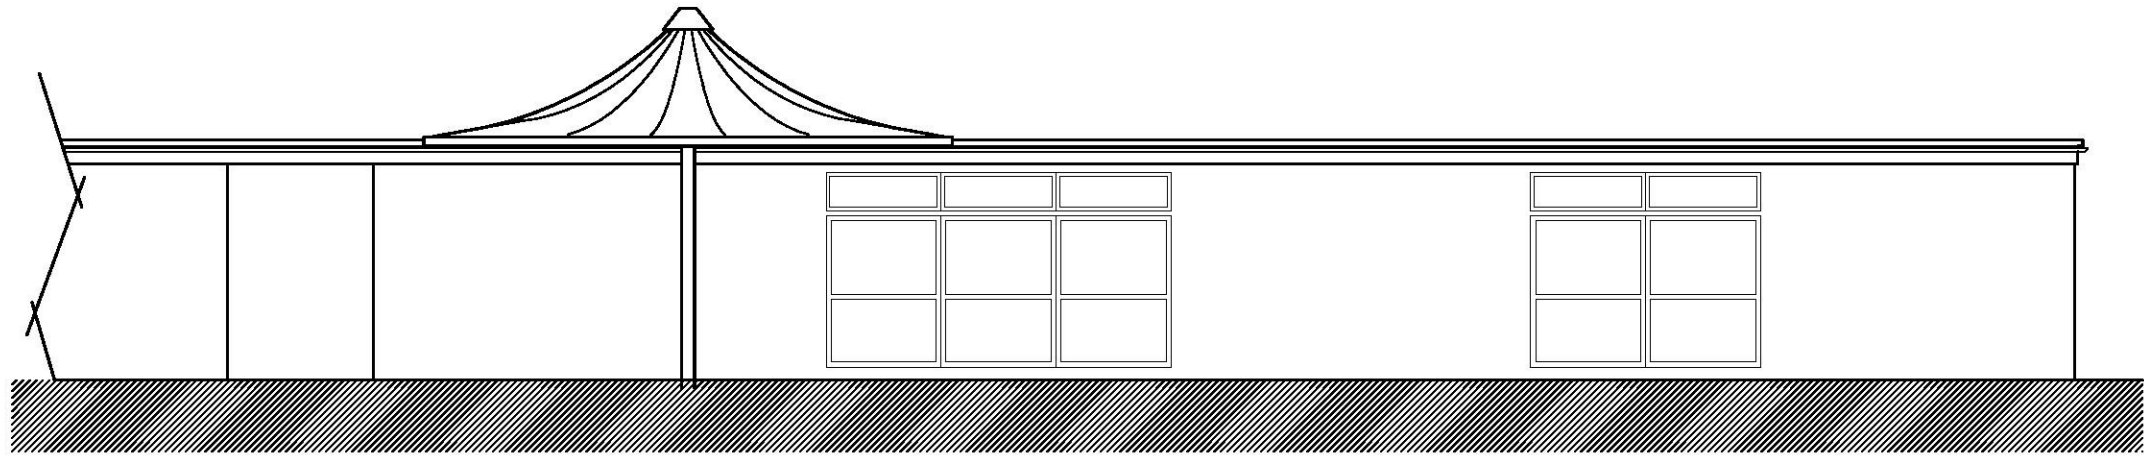

PROPOSED ELEVATION, THEATRE
 (SCALE 1:100)

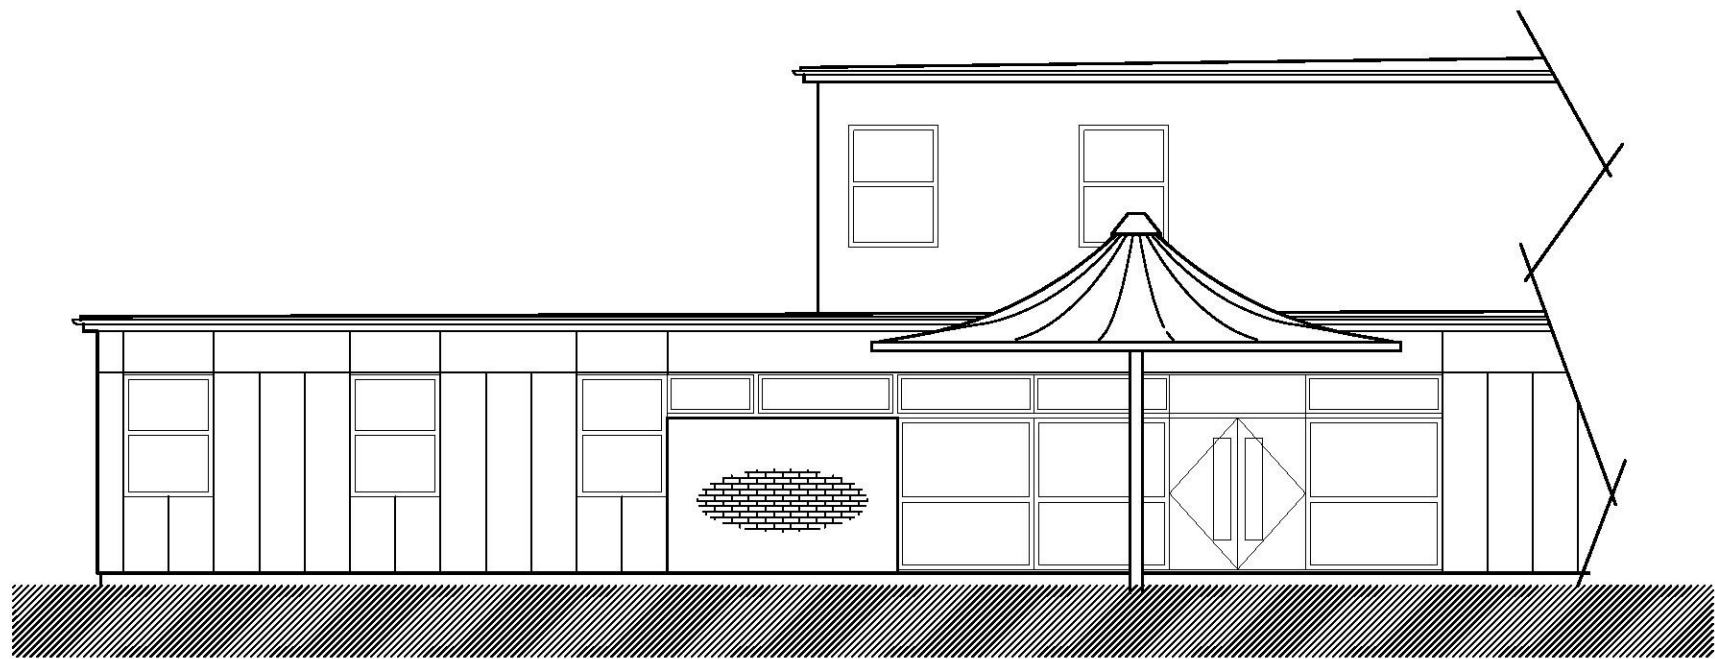

PROPOSED ELEVATION, SAGA
 (SCALE 1:100)

- 30.11.16 1st Issue

REVISIONS



conker conservation
 chartered building surveyors
 eco architecture
 certified passivhaus designers
 6 The Stour Centre
 22-24 Stour Street
 Canterbury CT1 2NZ
 Tel: 01227 786900
 www.conker.cc
 info@conker.cc

PROJECT	New Canopy to Saga and Theatre
CLIENT	Brockhill Park Performing Arts Academy
DRAWING TITLE	Proposed Elevations
DATE	November 2016
SCALE	As Shown @ A3
DRAWING NUMBER	617-PP-05
REVISION	-



Scale Bar
 1:100