


Proposed 7no. bollards with
LED lamps at 10m centres
(shown in green)

SCALE BAR 1:500

0m

50m

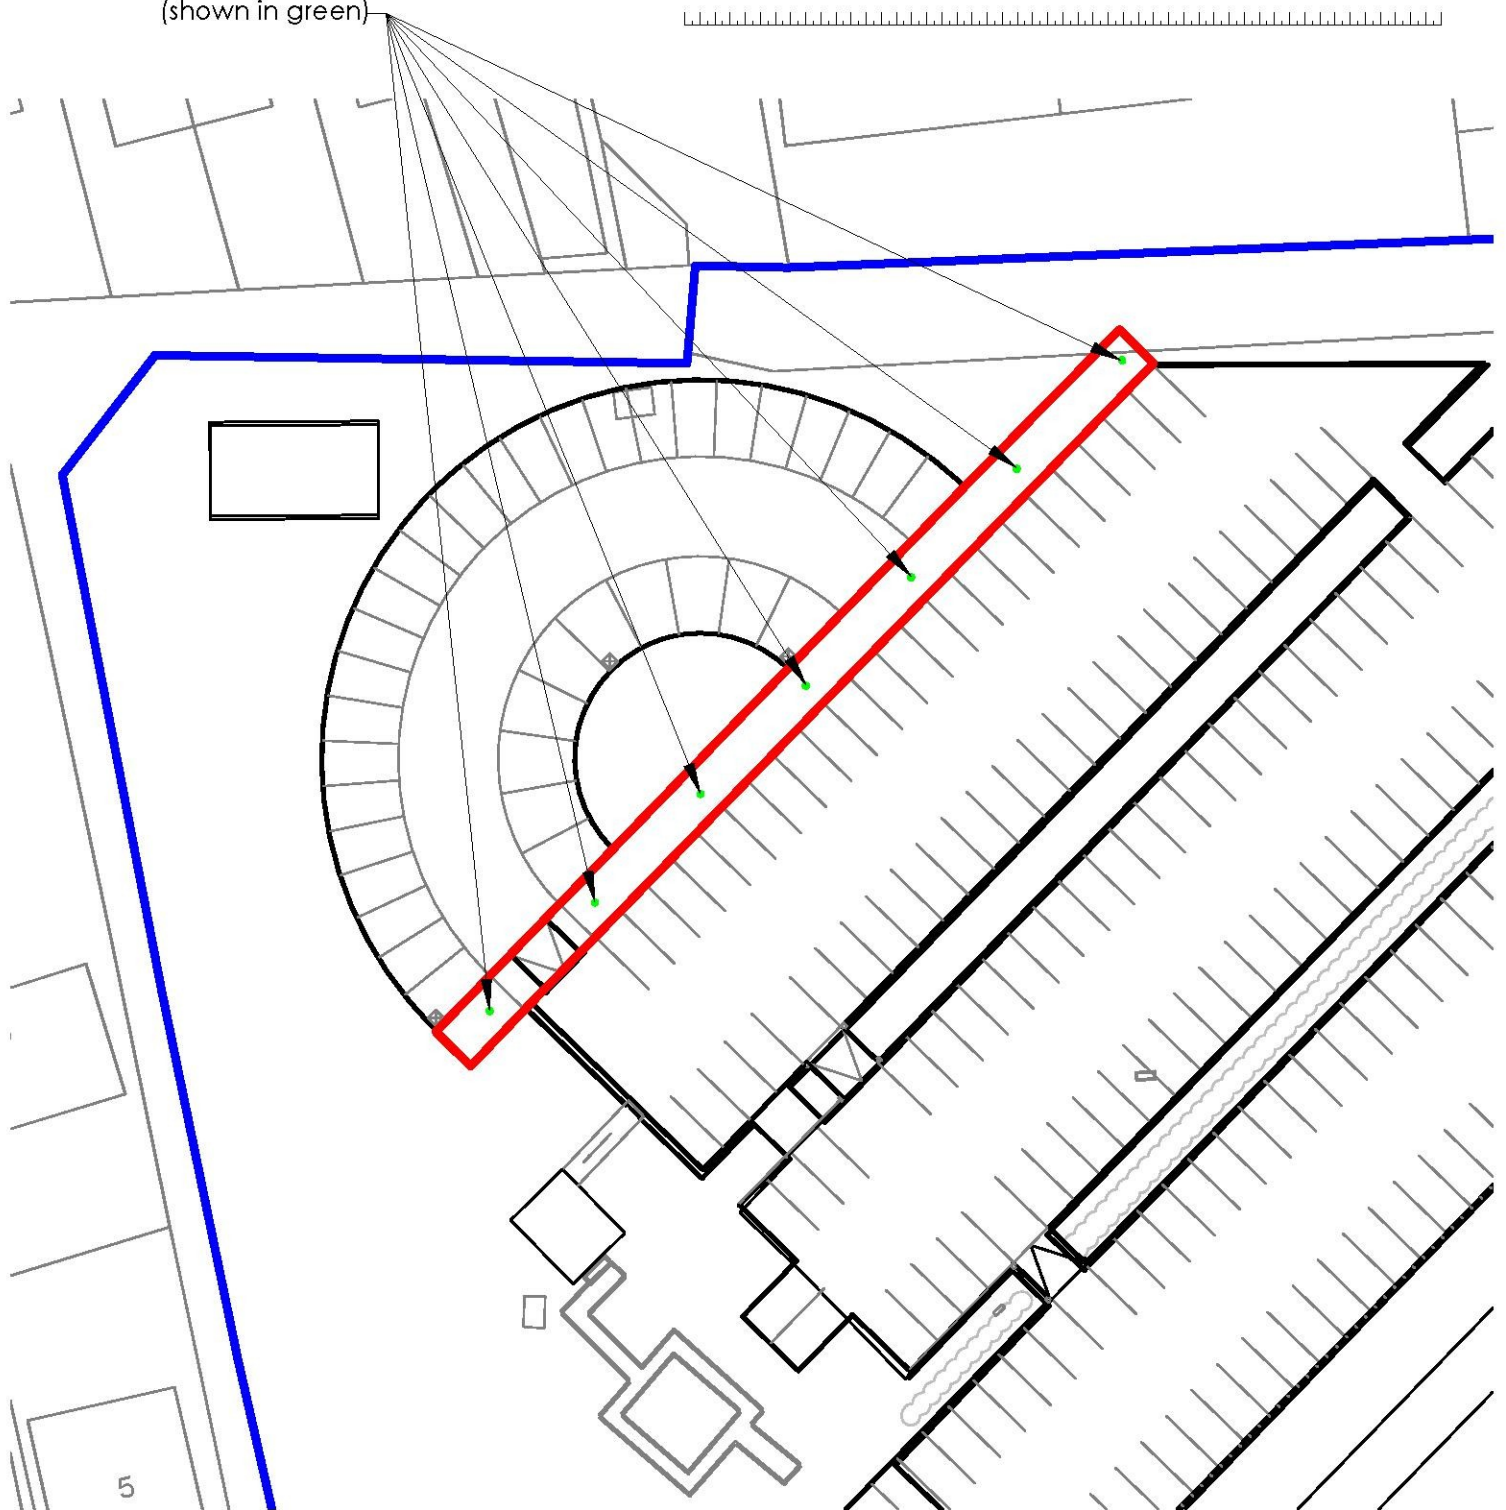

Client
Folkestone Academy

Project Title
Academy - Car park bollards

Drawing Title
Block Plan

REFERENCE

Project No. Drawing No.

Revision

6457 / 102

0

Godden
Allen
Lawn



The Old Dairy, Cherrybrook Road,
Folkestone, Kent,
CT20 3JX

T. 01303 272786
E. enquiries@gal-ltd.co.uk
W. www.gal-ltd.co.uk