




100
10
0
Millimetres

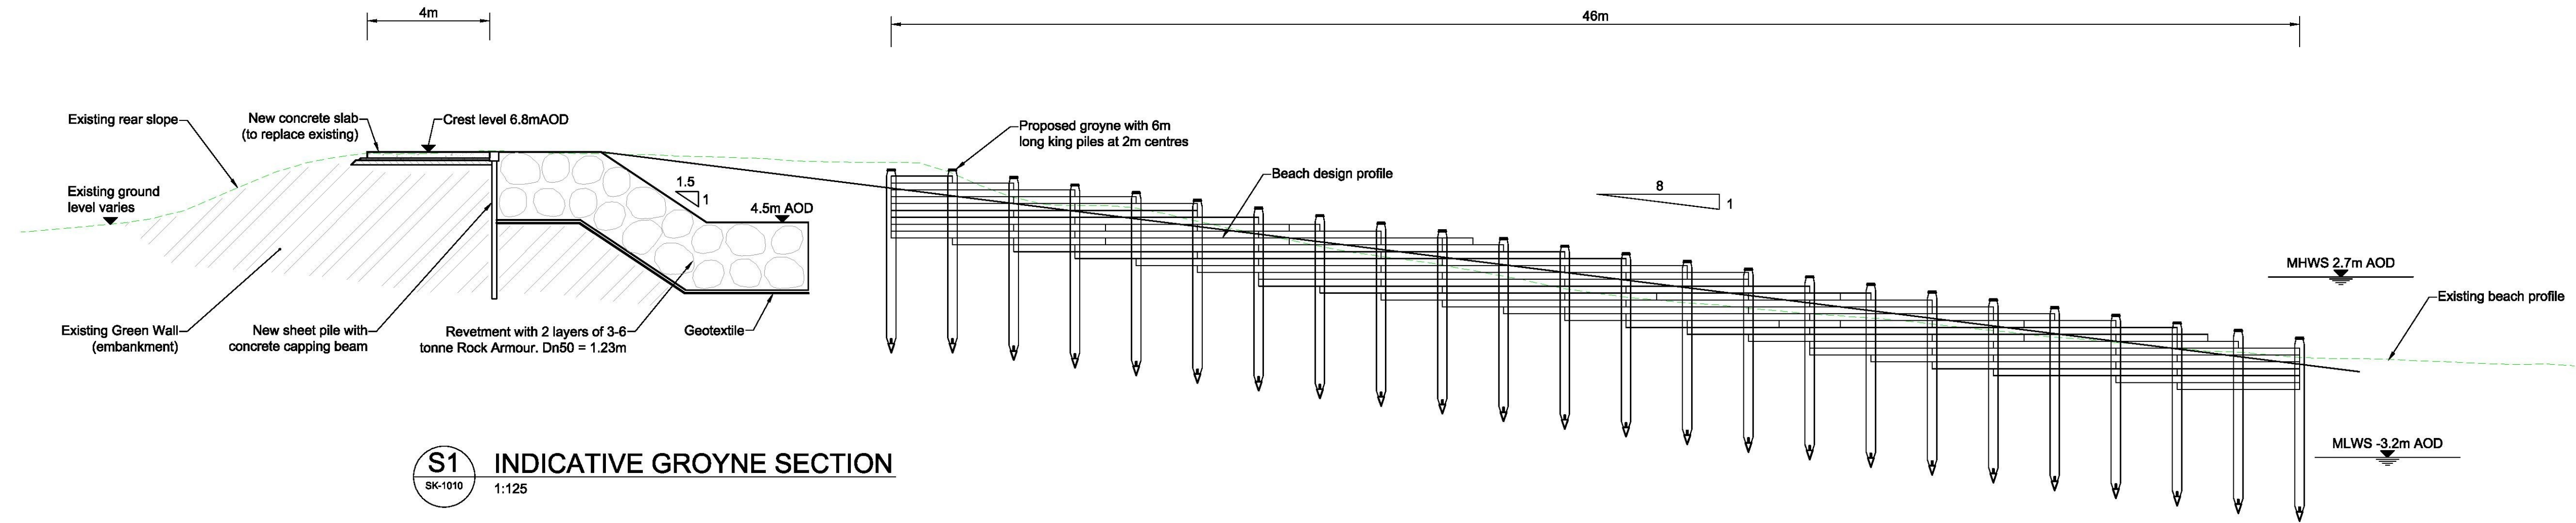

S1 INDICATIVE GROYNE SECTION
SK-1010 1:125

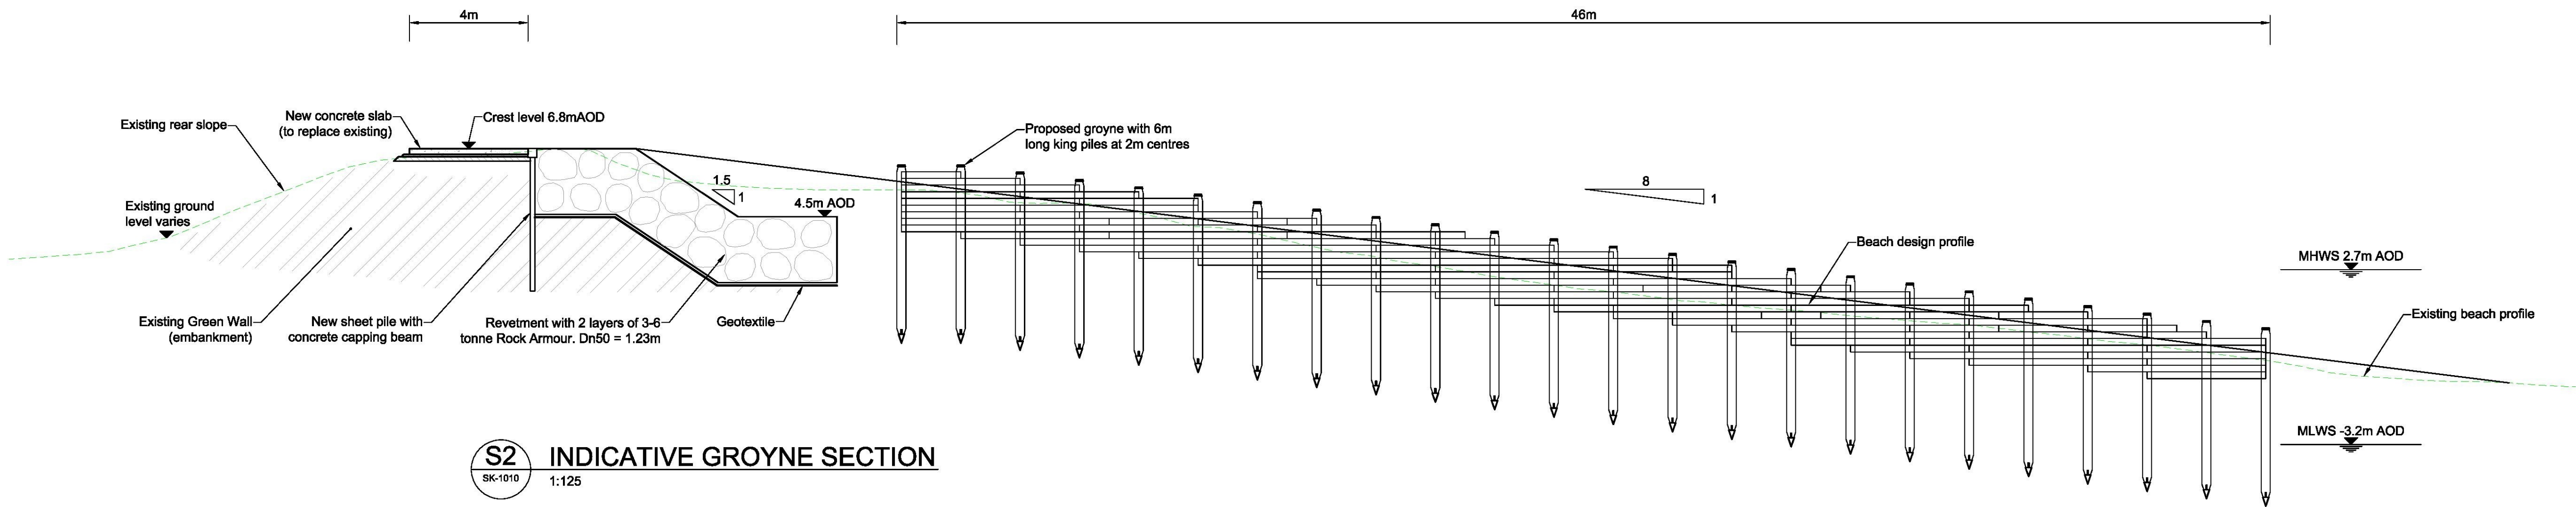

S2 INDICATIVE GROYNE SECTION
SK-1010 1:125

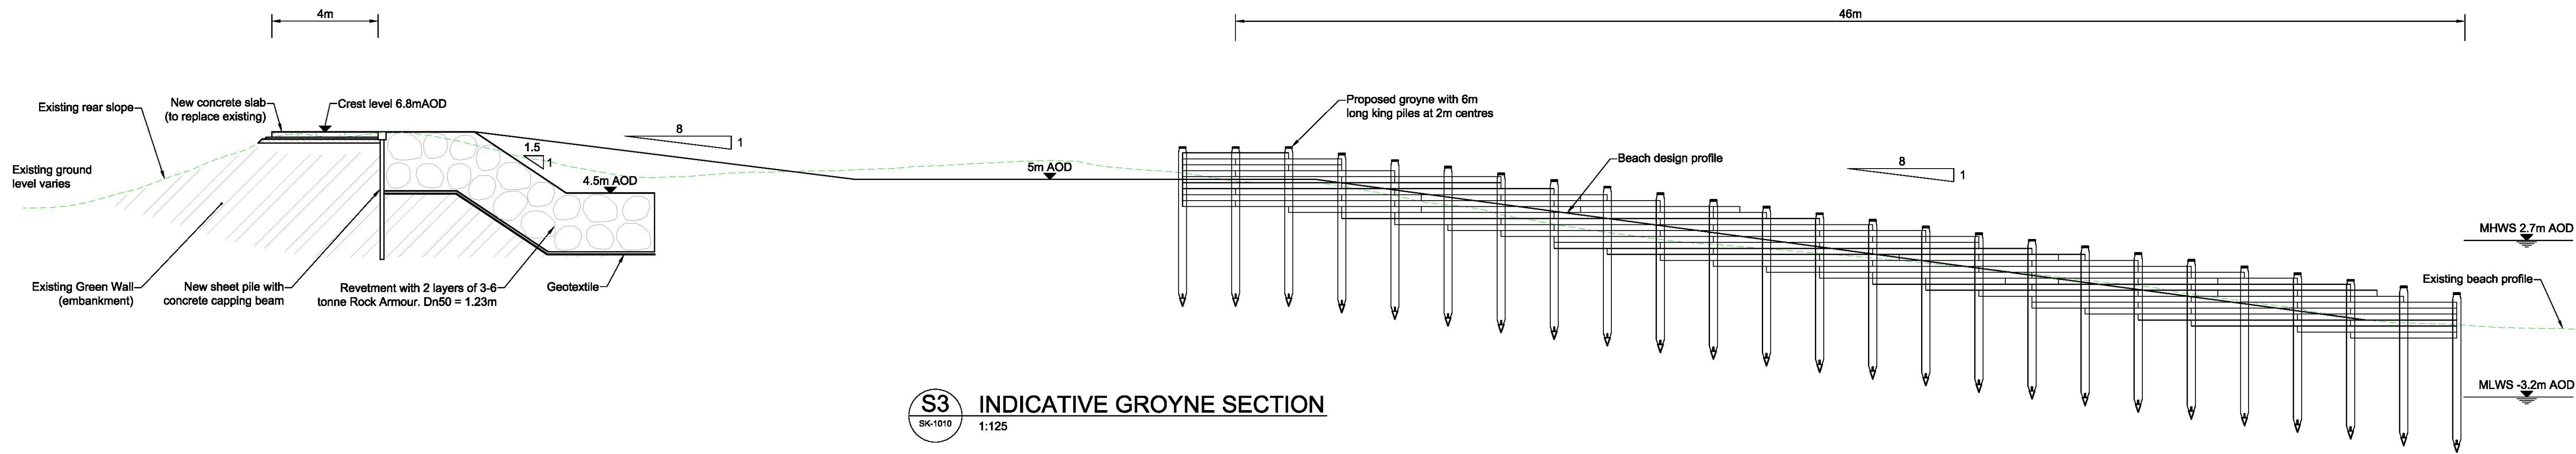

S3 INDICATIVE GROYNE SECTION
SK-1010 1:125

NOTES:- 1. MHWS = 2.7m AOD and MLWS = -3.2m AOD 2. Crest level of the Green Wall to be a minimum of 6.2m AOD; top-up where required. 3. Where the existing beach profile falls below the design profile, levels will be 'topped up'. Where existing levels are above the design beach profile, levels should not be reduced. 4. The beach is being eroded. The distance between the rock armour and groyne head is indicative. 5. The design crest is 12m wide minimum.	SAFETY, HEALTH AND ENVIRONMENTAL INFORMATION		MAINTENANCE/CLEANING						Drawing Status		FOR INFORMATION		Suitability		Project Title	
	In addition to the hazards/risks normally associated with the types of work detailed on this drawing, note the following:		1. Active MoD firing range - liaison required with the MoD concerning operations, restricted areas and risk to staff. 2. The works are entirely within SAC, SPA, Ramsar and SSSI designations. Work areas are not to go beyond pre-defined limits.								The Hub 500 Park Avenue Aztec West Bristol BS32 4RZ Tel: +44 (0)1454 662000 Fax: +44 (0)1454 663333		S2		FoCES PARs	
	CONSTRUCTION		DECOMMISSIONING/DEMOLITION								Copyright © VBA Joint Venture Limited (2015)				Drawing Title	
	1. Likely presence of UXO in the beach and Green Wall affecting excavation and piling works. 2. Active MoD firing range - liaison required with the MoD concerning operations, restricted areas and risk to staff. 3. Presence of a high voltage cable along the rear toe of the Green Wall. 4. An existing gate off the Lydd road to be used as main access. 5. Internal access roads to be used for materials delivery and light plant traffic. 6. Beach works plant to use the designated beach transit route and satellite compounds only. 7. The works are entirely within SAC, SPA, Ramsar and SSSI designations. 8. Plant and Machinery are not to go beyond pre-defined work area limits. 9. Greenheart not to be used for Groynes, Ekki to be used instead.		1. Likely presence of UXO in the beach and Green Wall affecting excavation and piling works 2. Active MoD firing range - liaison required with the MoD concerning operations and risk to staff 3. Presence of a high voltage cable along the rear toe of the Green Wall 4. The works are entirely within SAC, SPA, Ramsar and SSSI designations. Work areas are not to go beyond pre-defined limits.								Client		Environment Agency		LYDD RANGES INDICATIVE GROYNE SECTIONS SHEET 1 OF 2	
			It is assumed that all works will be carried out by a competent contractor working, where appropriate, to an approved method statement		PO.3 27.09.16 SHE box added SW RB CS PO.2 13/04/16 For information SW RB CS PO.1 23/09/15 Fit for internal review SW RB CS Rev. Date Description By Chk'd App'd										Scale: As Shown Original Size: A1 Drawing Number: 5133785-VBA-LYD-XX-SK-C-1011 Revision: P0.3	