


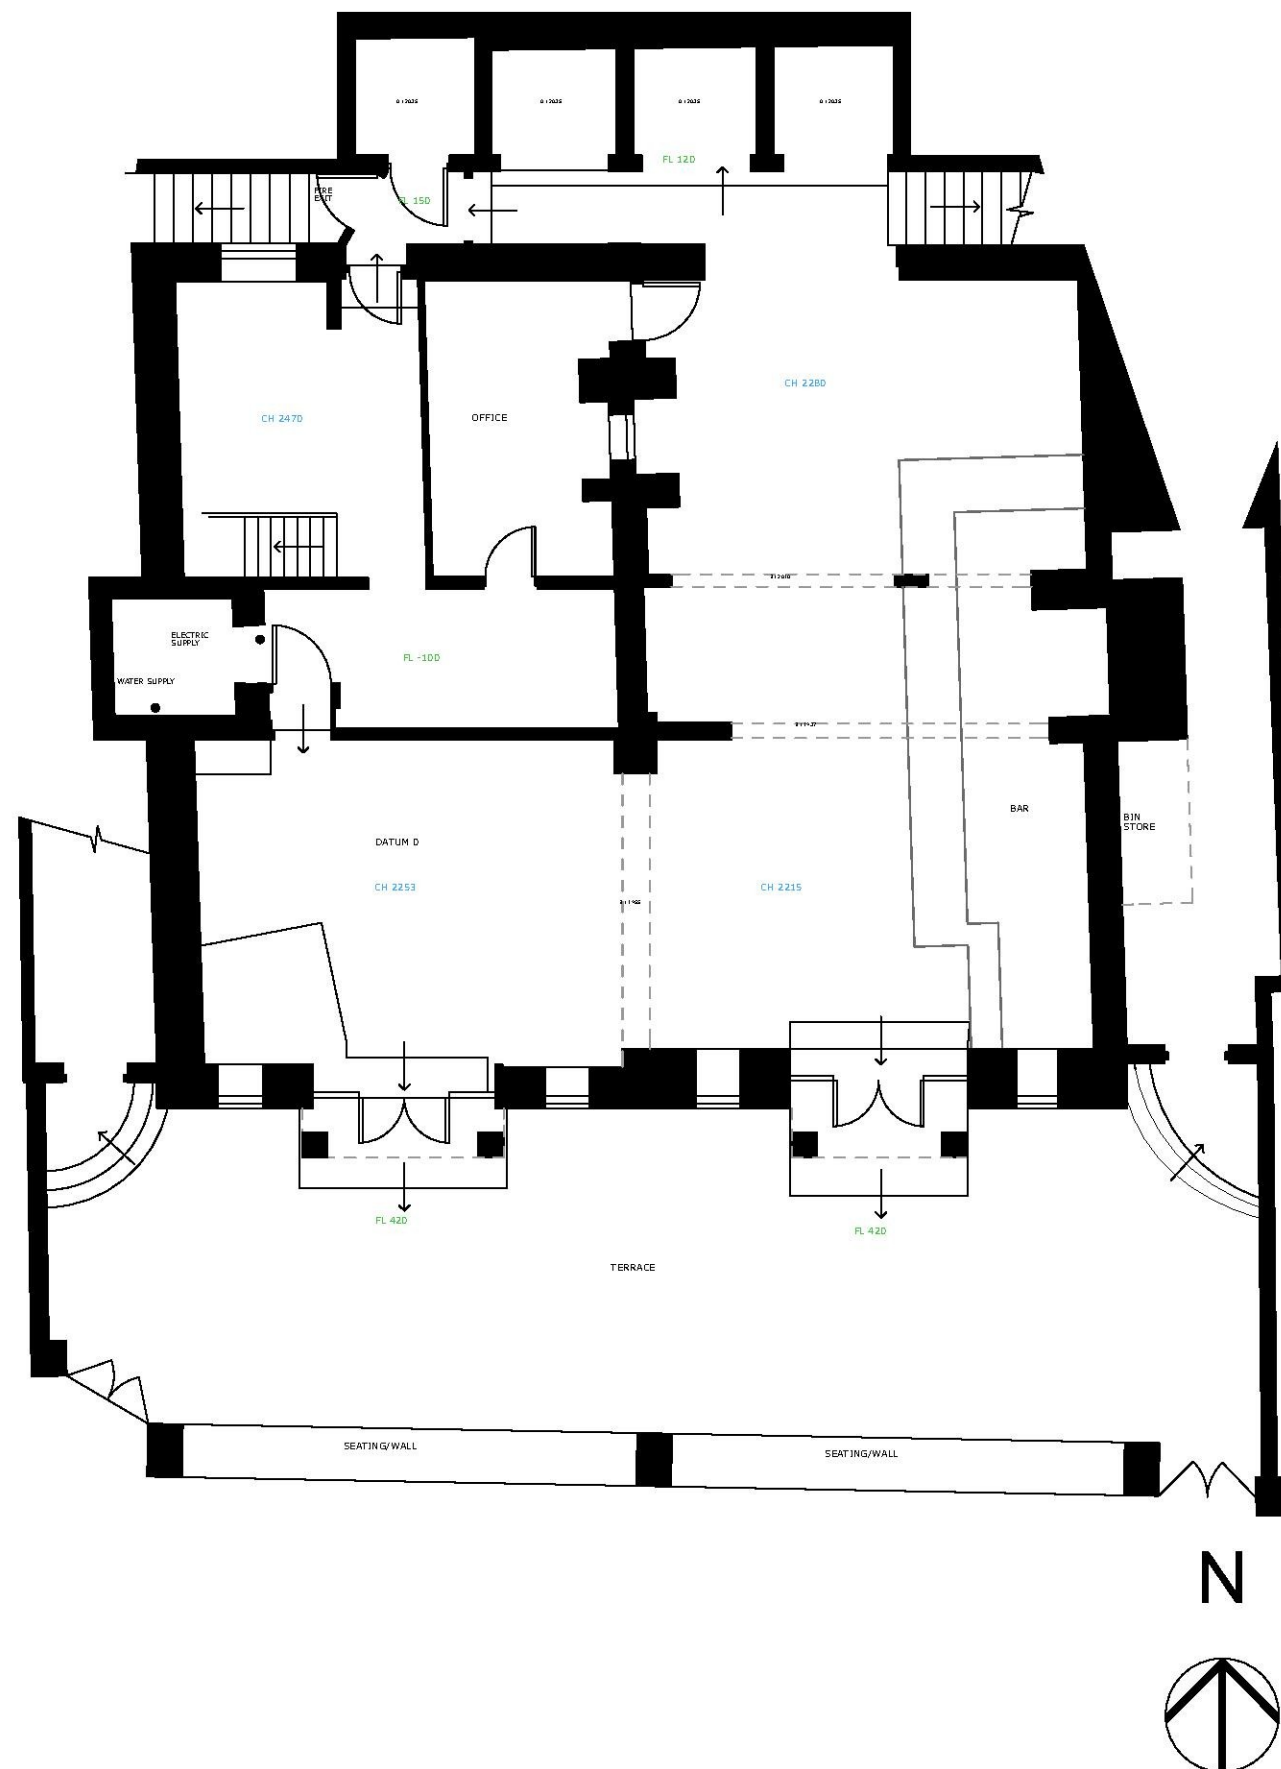

Existing plan - Ground

architecture design limited

The Joiners Shop,
The Historic Dockyard
Chatham
Kent, ME4 4TZ

+44 (0)1634 816132
www.adesignlimited.co.uk
twitter.com/adesignlimited
facebook.com/adesignlimited

registered in England and Wales, No.08419252

This drawing has been produced for Goldex Investments Ltd. and is submitted as part of the planning application at Sandgate and is not intended for use by any other person or for any other purpose.

site address: **Bar Vasa, The Esplanade,
Sandgate, KENT, CT20 3DX**

drawn by: **Kamlesh Singh**
checked by: **###**
project status: **Planning**

Sandgate -
drawing no: **08.54/A.02**
date: **06/12/2016** time: **17:06**
scale: **1:100@A3**