


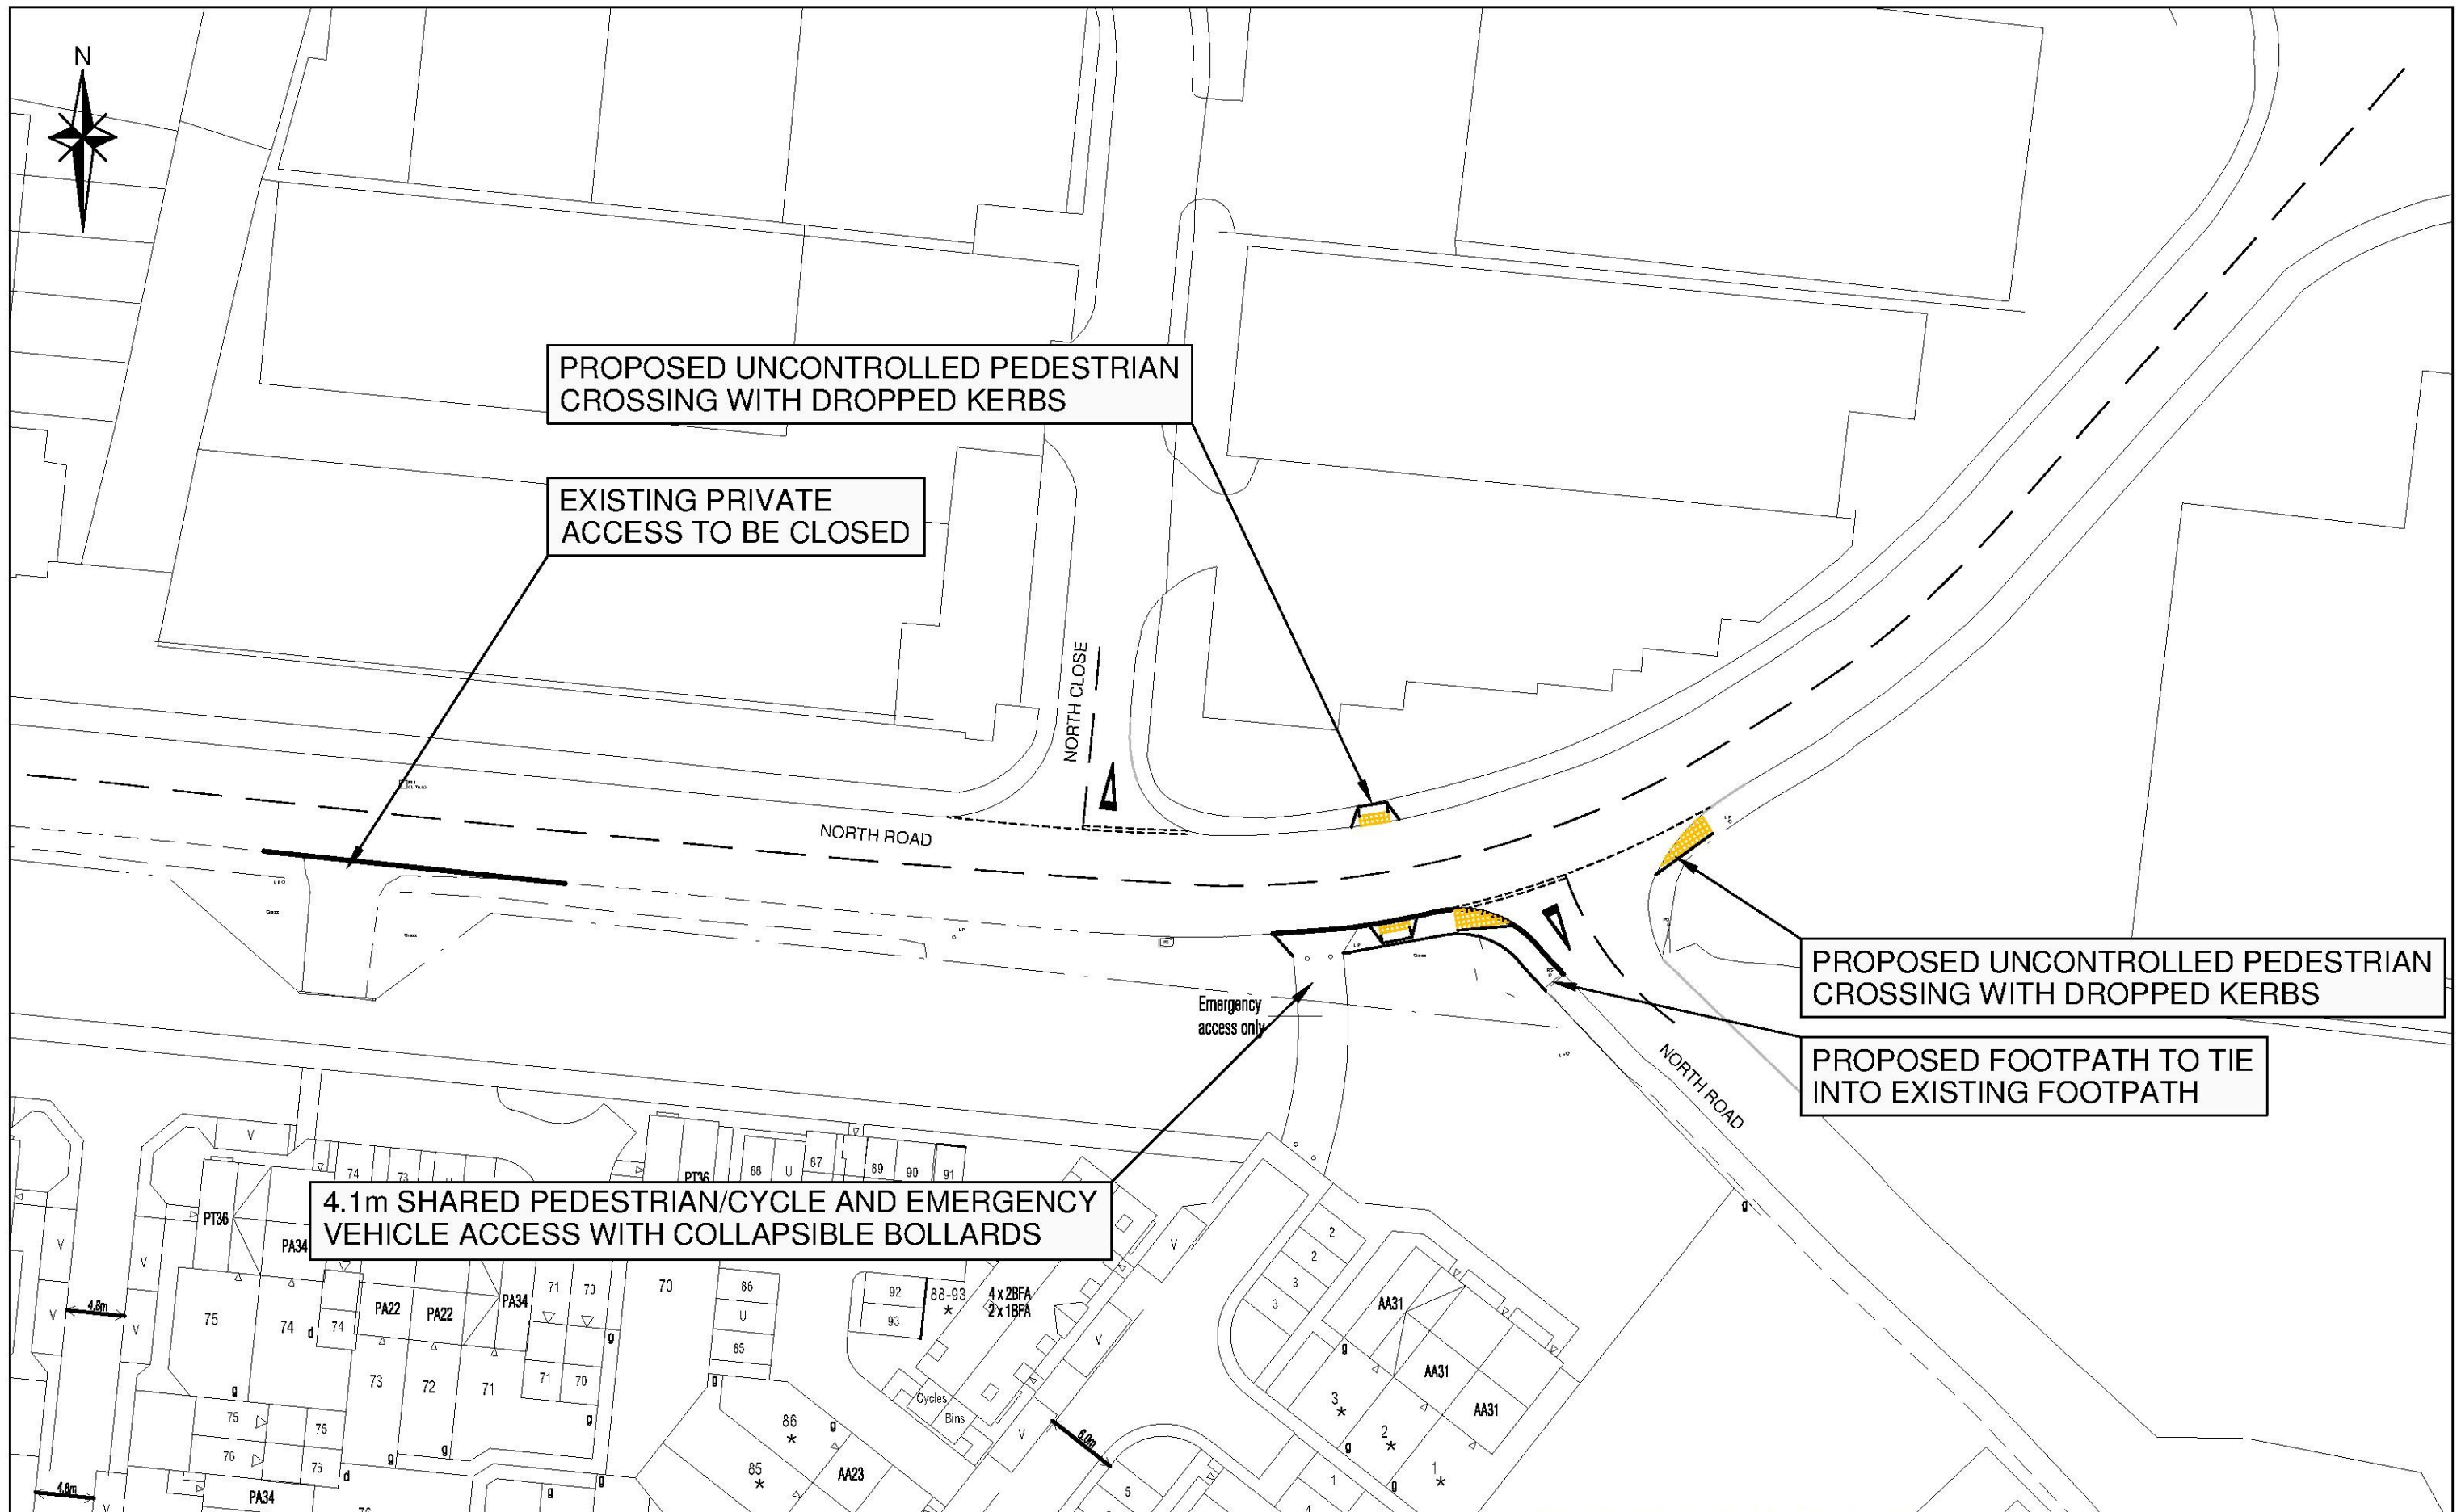

					PROJECT TITLE	CLIENT					DATE		Cannon Consulting Engineers Cambridge House, Kentford, Newmarket, Cambs, CB8 7PN Tel: +44 (0)1638 555 107 info@cannonce.co.uk www.cannonce.co.uk	
					SHORNCLIFFE GARRISON	TAYLOR WIMPEY					13/10/2015			
D	DEVELOPMENT LAYOUT REV U	DR	DS	Sep 16	DRAWING TITLE	DESIGNED	DRAWN	CHECKED	PASSED	SCALE @ A3	ISSUE STATUS		DRAWING NUMBER	REV
C	DEVELOPMENT LAYOUT REV S	DR	DS	Feb 16	PROPOSED SOMERSET BARRACKS									
B	EXTENT OF FOOTPATH AMENDED	DS	DS	Dec 15	EMERGENCY/PEDESTRIAN/CYCLE ACCESS	DS	AS	MK	MK	1:500	PRELIMINARY	M182 / 200	D	
A	UPDATED DEVELOPMENT LAYOUT	DS	DS	Dec 15										
REV	DESCRIPTION	CH	PA	DATE										

NOTE THE PROPERTY OF THIS DRAWING AND DESIGN IS VESTED IN CANNON CONSULTING ENGINEERS AND MUST NOT BE COPIED OR REPRODUCED IN ANY WAY WITHOUT THEIR WRITTEN CONSENT