



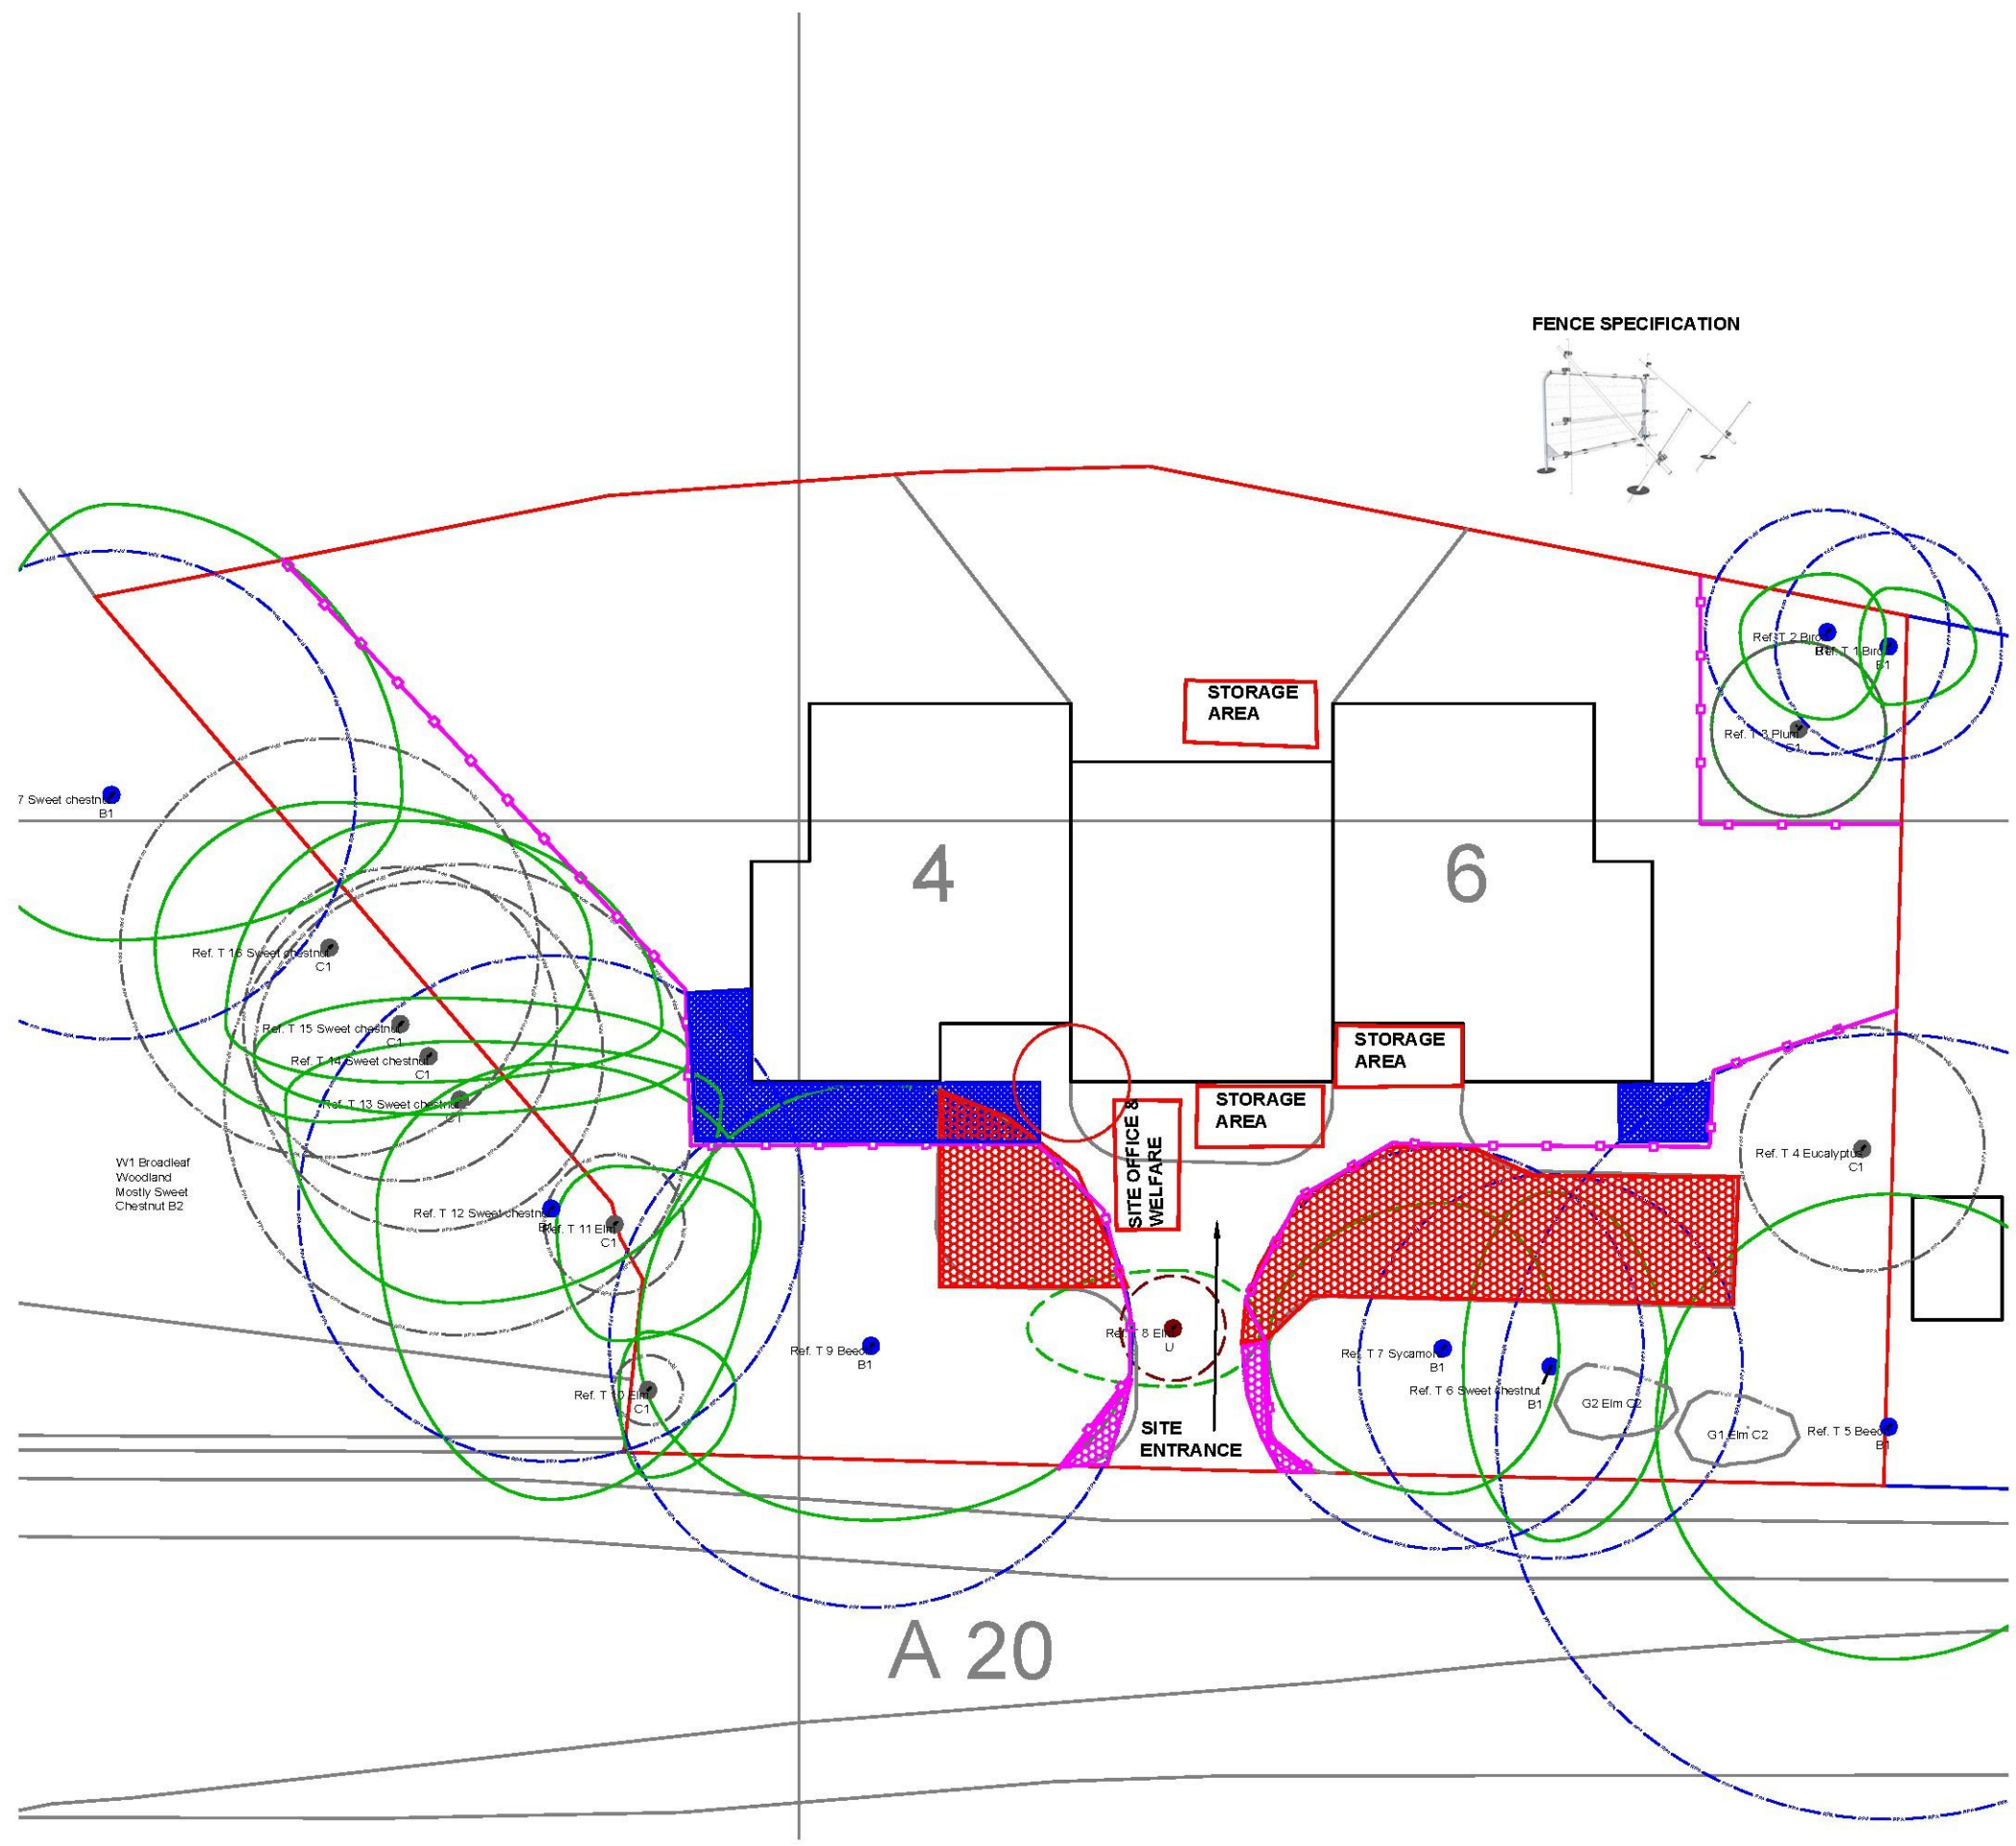

FENCE SPECIFICATION

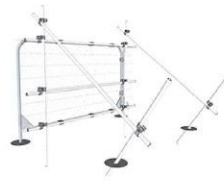

Legend:

- CATEGORY A TREE
- CATEGORY B TREE
- CATEGORY C TREE
- CATEGORY U TREE
- ROOT PROTECTION AREA (RPA)
- MODIFIED ROOT PROTECTION AREA (MRPA)
- CROWN SPREAD
- TREE TO BE REMOVED
- PROTECTIVE FENCING
- TEMPORARY GROUND PROTECTION
- "NO-DIG" SURFACING
- CEZ CONSTRUCTION EXCLUSION ZONE
- NEW TREE
- SOIL TEST
- SHADE (CURRENT)
- SHADE (FUTURE)
- LOW BRANCH DIRECTION
- HAND- DIG EXCAVATION

Notes:



Arbor Cultural

36 Central Avenue, West Molesey, Surrey, KT8 2QZ
T 0333 577 5523 M 07899 984162
E: admin@arbor-cultural.co.uk W: www.arbor-cultural.co.uk

Client:	Mr Joe Bullard
Project:	1 Honeywood Cottages, Ashford Road, Sandling, Hythe, CT21 4HP
Title:	TREE CONSTRAINTS PLAN TREE PROTECTION PLAN
Date:	27/11/16
Scale:	1:250
Original Paper Size:	A3
Drawn:	IST
Checked:	N/A
Job Ref:	AC.2016.157
Drawing Number:	TPP-01 Rev: B