


REFER TO DRAWING - 3074 / 1000

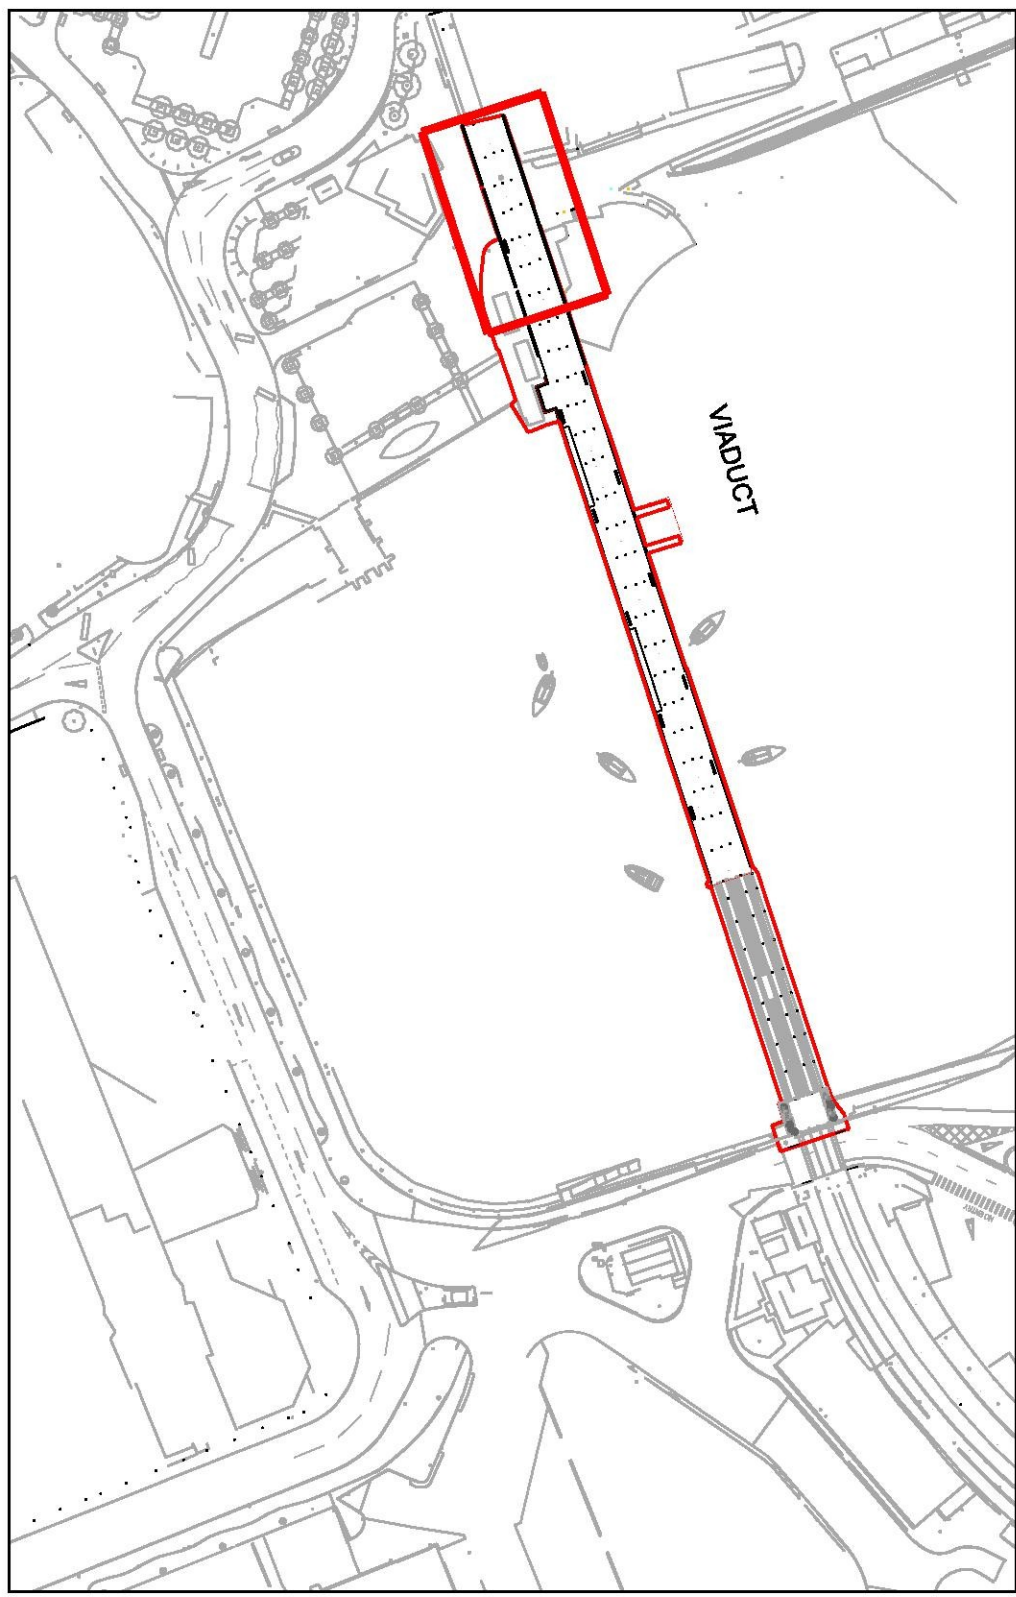

LOCATION REFERENCE PLAN

NTS


CONSTRUCTION RISKS	MAINTENANCE / CLEANING RISK	DEMOLITION RISKS
IN ADDITION TO THE HAZARD/RISKS NORMALLY ASSOCIATED WITH THE TYPES OF WORK DETAILED ON THIS DRAWING TAKE NOTE OF ABOVE. IT IS ASSUMED THAT ALL WORKS ON THIS DRAWING WILL BE CARRIED OUT BY A COMPETENT CONTRACTOR WORKING, WHERE APPROPRIATE, TO AN APPROPRIATE METHOD STATEMENT.		

SAFETY, HEALTH AND ENVIRONMENTAL INFORMATION BOX
THIS DRAWING IS TO BE USED ONLY FOR THE PURPOSE OF ISSUE THAT IT WAS ISSUED FOR AND IS SUBJECT TO AMENDMENT.

NOTES
1.

LEGEND

	Area of scope - Viaduct
	ST1 - Surface Type 1 - Permeable resin bound gravel Manufacturer: SureSet Product ref.: 01mm Natural aggregate Colour: Barley Beach Finish: As supplied
	ST2 - Surface Type 2 - Composite decking Manufacturer: Millboard Product ref.: Weathered Oak MDW200V Colour: Village Oak Finish: As supplied
	E1 - Edging Type 1 - Metal edge Manufacturer: Kinley Product ref.: EdgeEdge Flexible Contour C03FG Finish: Galvanised
	Furniture - Folkestone harbour Bench To match existing on site
	Furniture - Folkestone harbour bench with supporting back rest To match existing on site
	Intensive growing substrate Manufacturer: Shire Green Roof Substrates Ltd Depth: 200mm
	Ornamental planting and wild flower seeding
	Power supply pop up To engineer's specification
	HR1 - Handrails To engineer's specification
	L1 - Strip Lighting Manufacturer: ICuzzini Product ref.: SW28
	L2 - Under Bench Lighting Manufacturer: ICuzzini Product ref.: EB85
	Existing track rail, to be retained
	Existing parapet wall up stand, to be retained
	Finished floor level
	Top of rail
	Top of edging
	Top of planter
	Top of bench

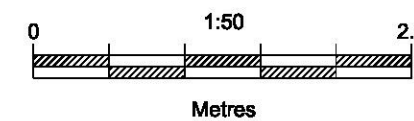

TO BE READ IN CONJUNCTION WITH
DRAWING MA.3074.1001 - 1002 -1003 - 1004

LEGEND UPDATED	PJ	RW	24.11.16	D
NORTH VIADUCT PLANTING BUFFER UPDATED	PJ	HD	23.11.16	C
BENCH SEATING WITH SUPPORTING BACK REST ADDED	PJ	HD	21.10.16	B
ISSUED FOR LISTED BUILDING CONSENT	PJ	HD	26.09.16	A
Revision Details	By	Check	Date	Suffix

Purpose of issue

LISTED BUILDING CONSENT

Client

FOLKESTONE HARBOUR COMPANY

Project Title

FOLKESTONE HARBOUR
DEVELOPMENT

Drawing Title

GENERAL ARRANGEMENT
VIADUCT

Designed	Drawn	Checked	Approved	Date
IH	PJ	HD	GM	30.08.16
Macfarlane + Assoc's Internal Project No.		Subsidiary		
3074		-		
Scale @ A1		Zone		
1:50		NA		

This drawing is the copyright of Macfarlane + Assoc's. All Dimensions are to be verified on site. Do not scale from this drawing. Macfarlane + Assoc's accept no liability for any expense, loss, or damage, regardless of its nature, where variations to the details of this drawing have been made without prior written consent from the originating office of the company.

MACFARLANE + ASSOC'S
URBAN & ENVIRONMENTAL LAND PLANNING

84 Great Suffolk St London SE1 1QL T: 020 7960 2540 F: 020 7960 2541
E: enquiries@macfarlaneassoc.co.uk W: www.macfarlaneassoc.co.uk

Drawing Number
3074-1001

Rev
D

