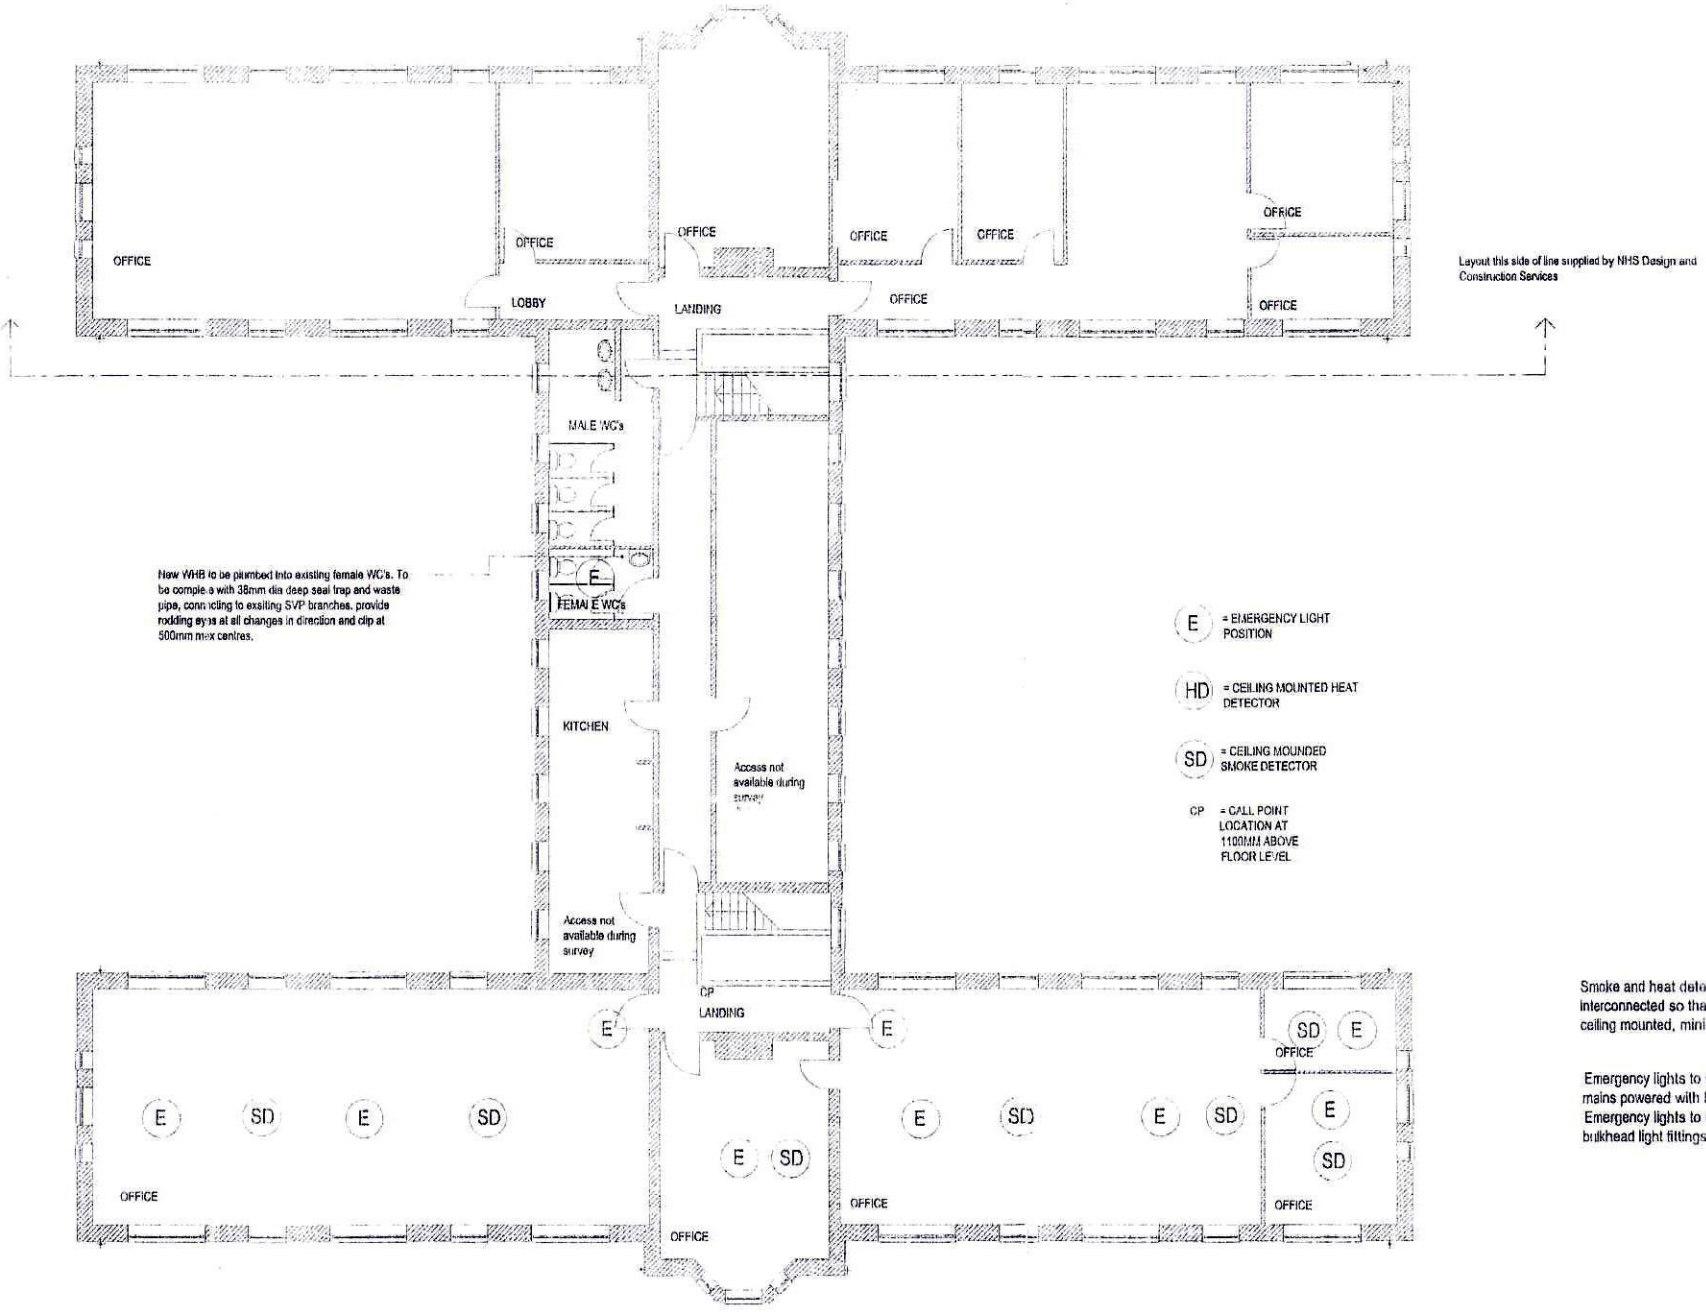

FIRST FLOOR LAYOUT AS PROPOSED