

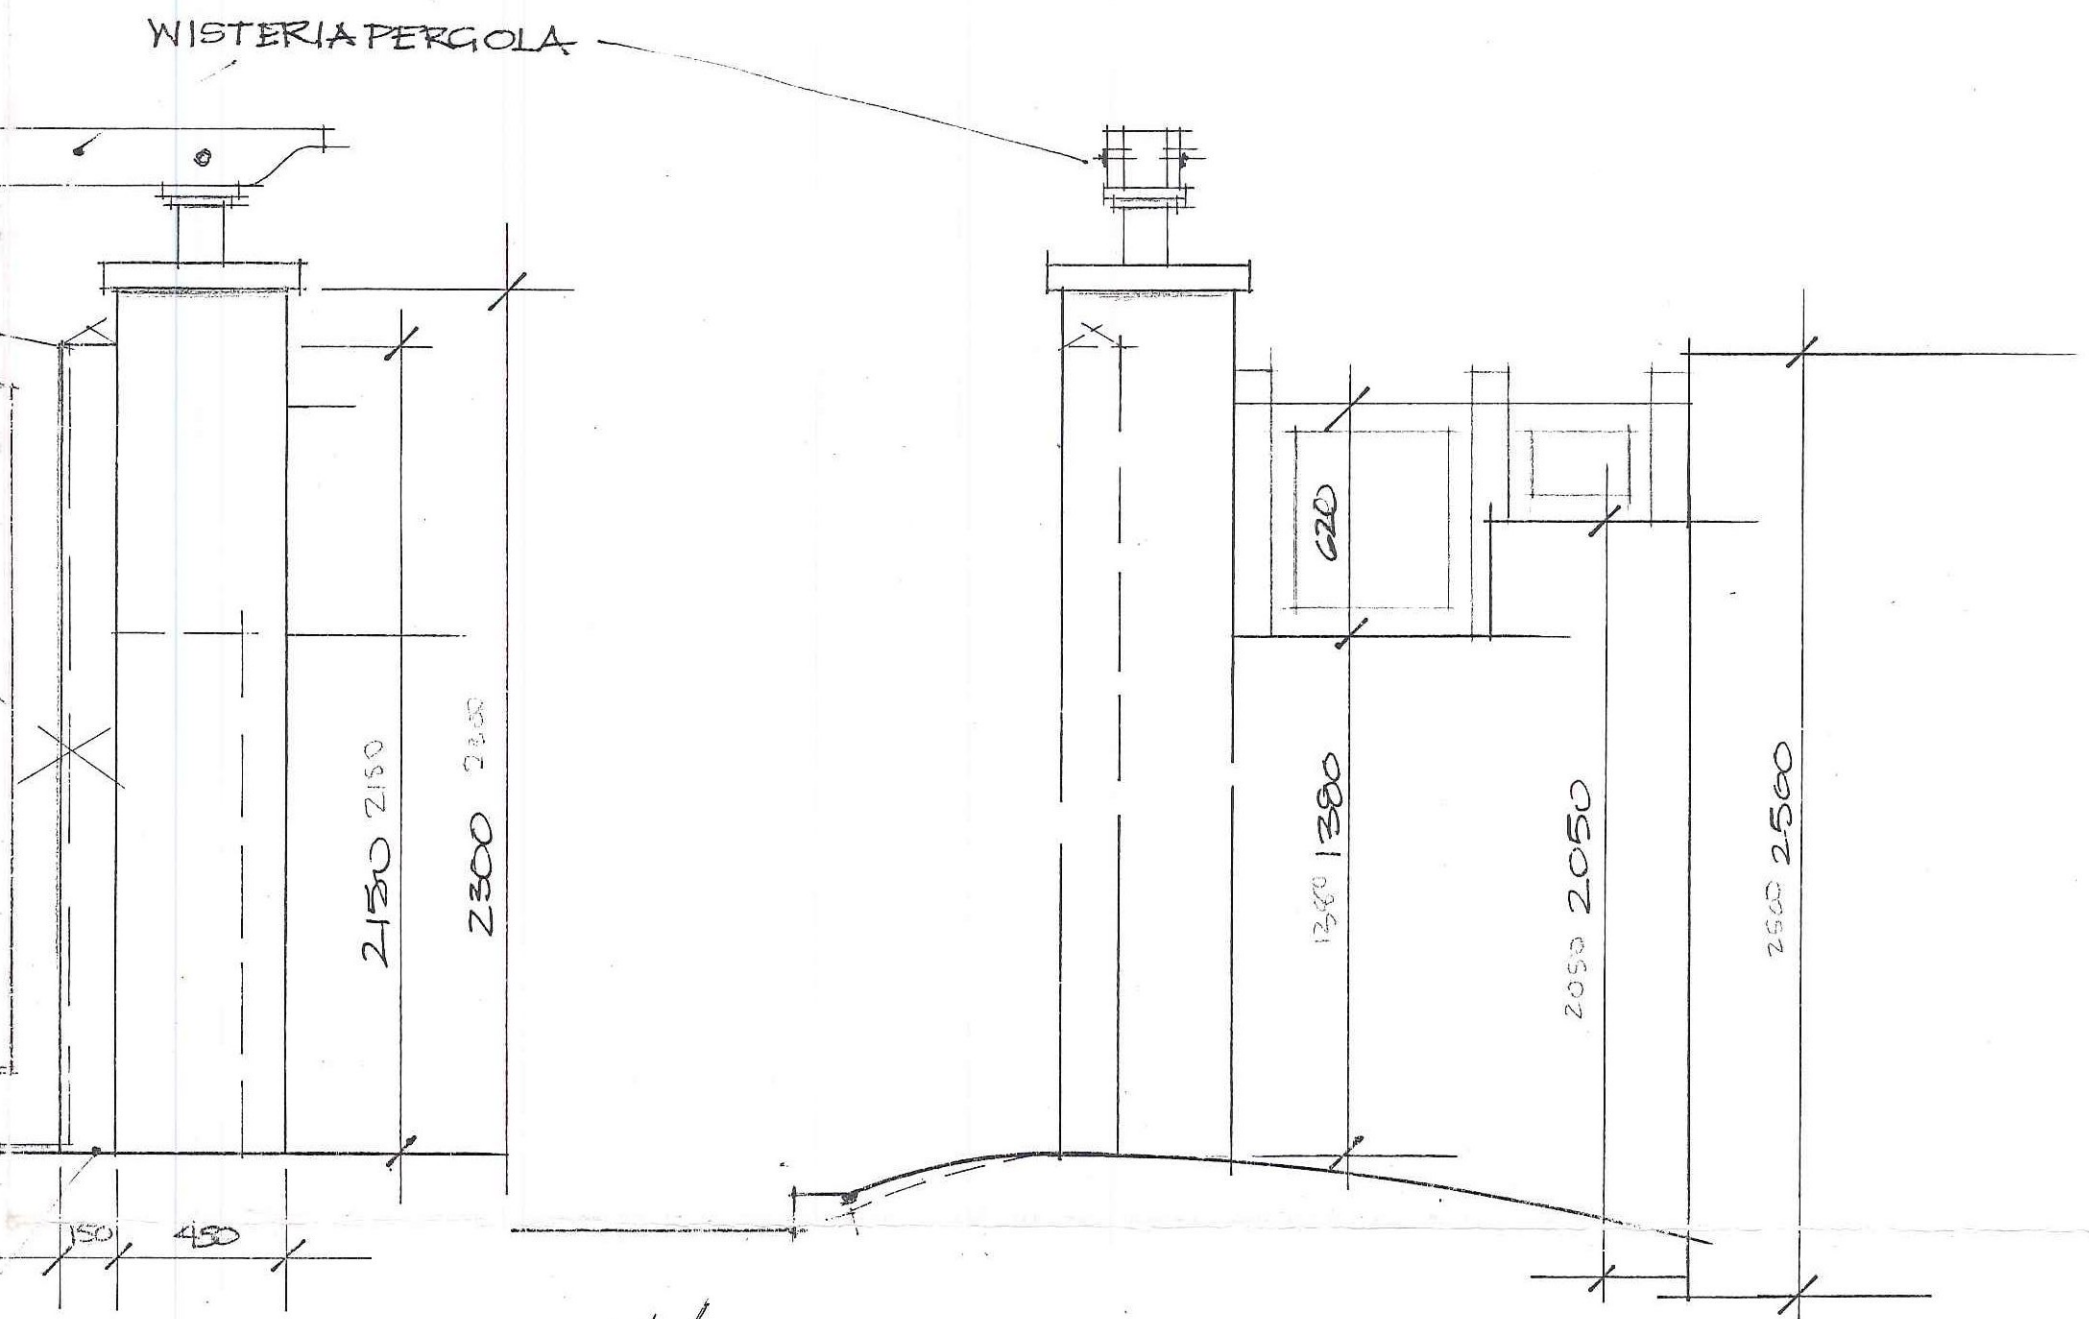


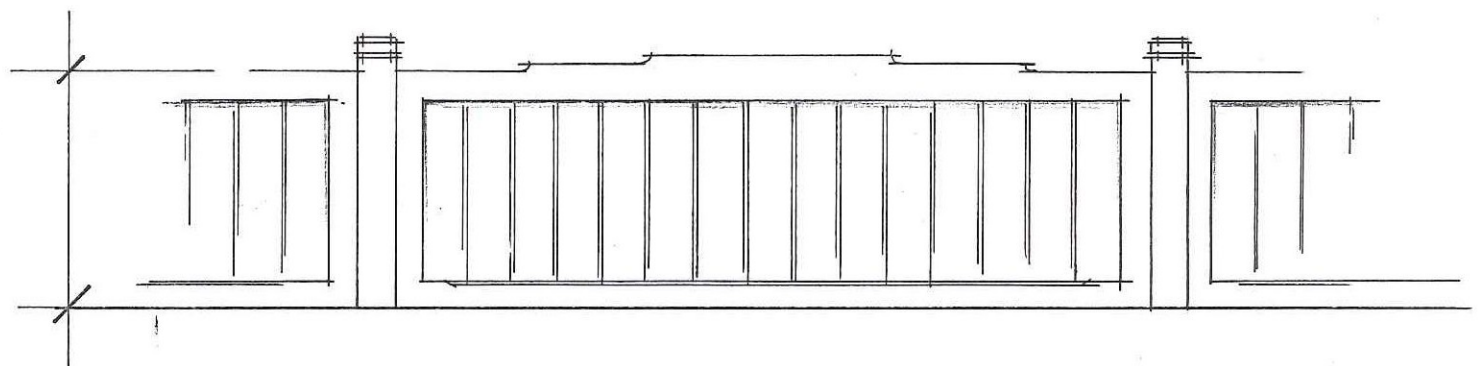

SIDE ELEVATIONS

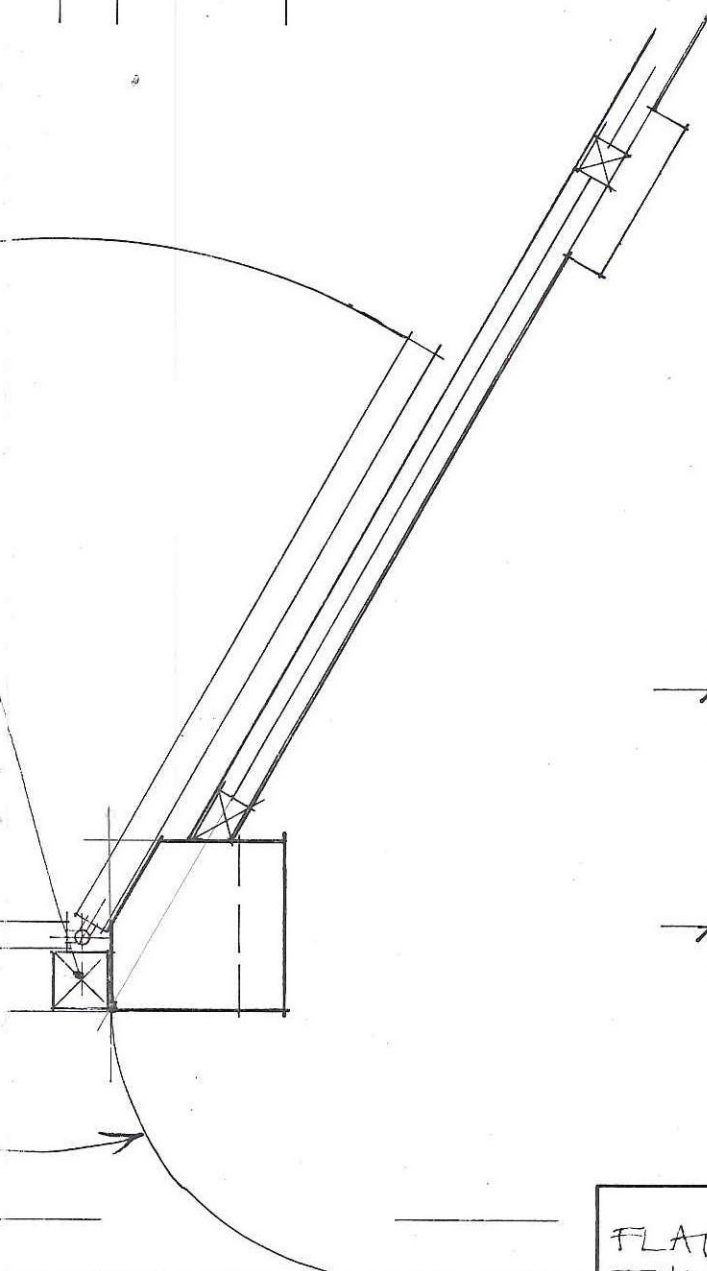

DISKIN OF WOODEN FENCE ABOVE EXISTING BRICK WALL

Project FLAT ONE THE PRIORY		Title SRP:011 GATES
Scale	Date JAN 12	Drawing No. SRP:011
This drawing must not be scaled. All dimensions to be checked on site.		

Stephen Richardson-Pope Designs Ltd.

80 Ebury Street, London, SW1W 9QD

t: 020 7730 1300 f: 020 7730 1301

e: srp@srpdesigns.co.uk