

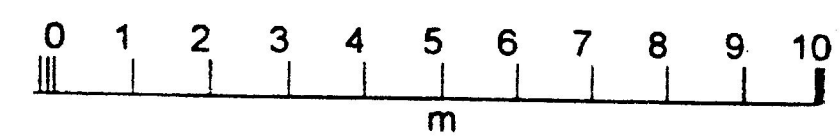
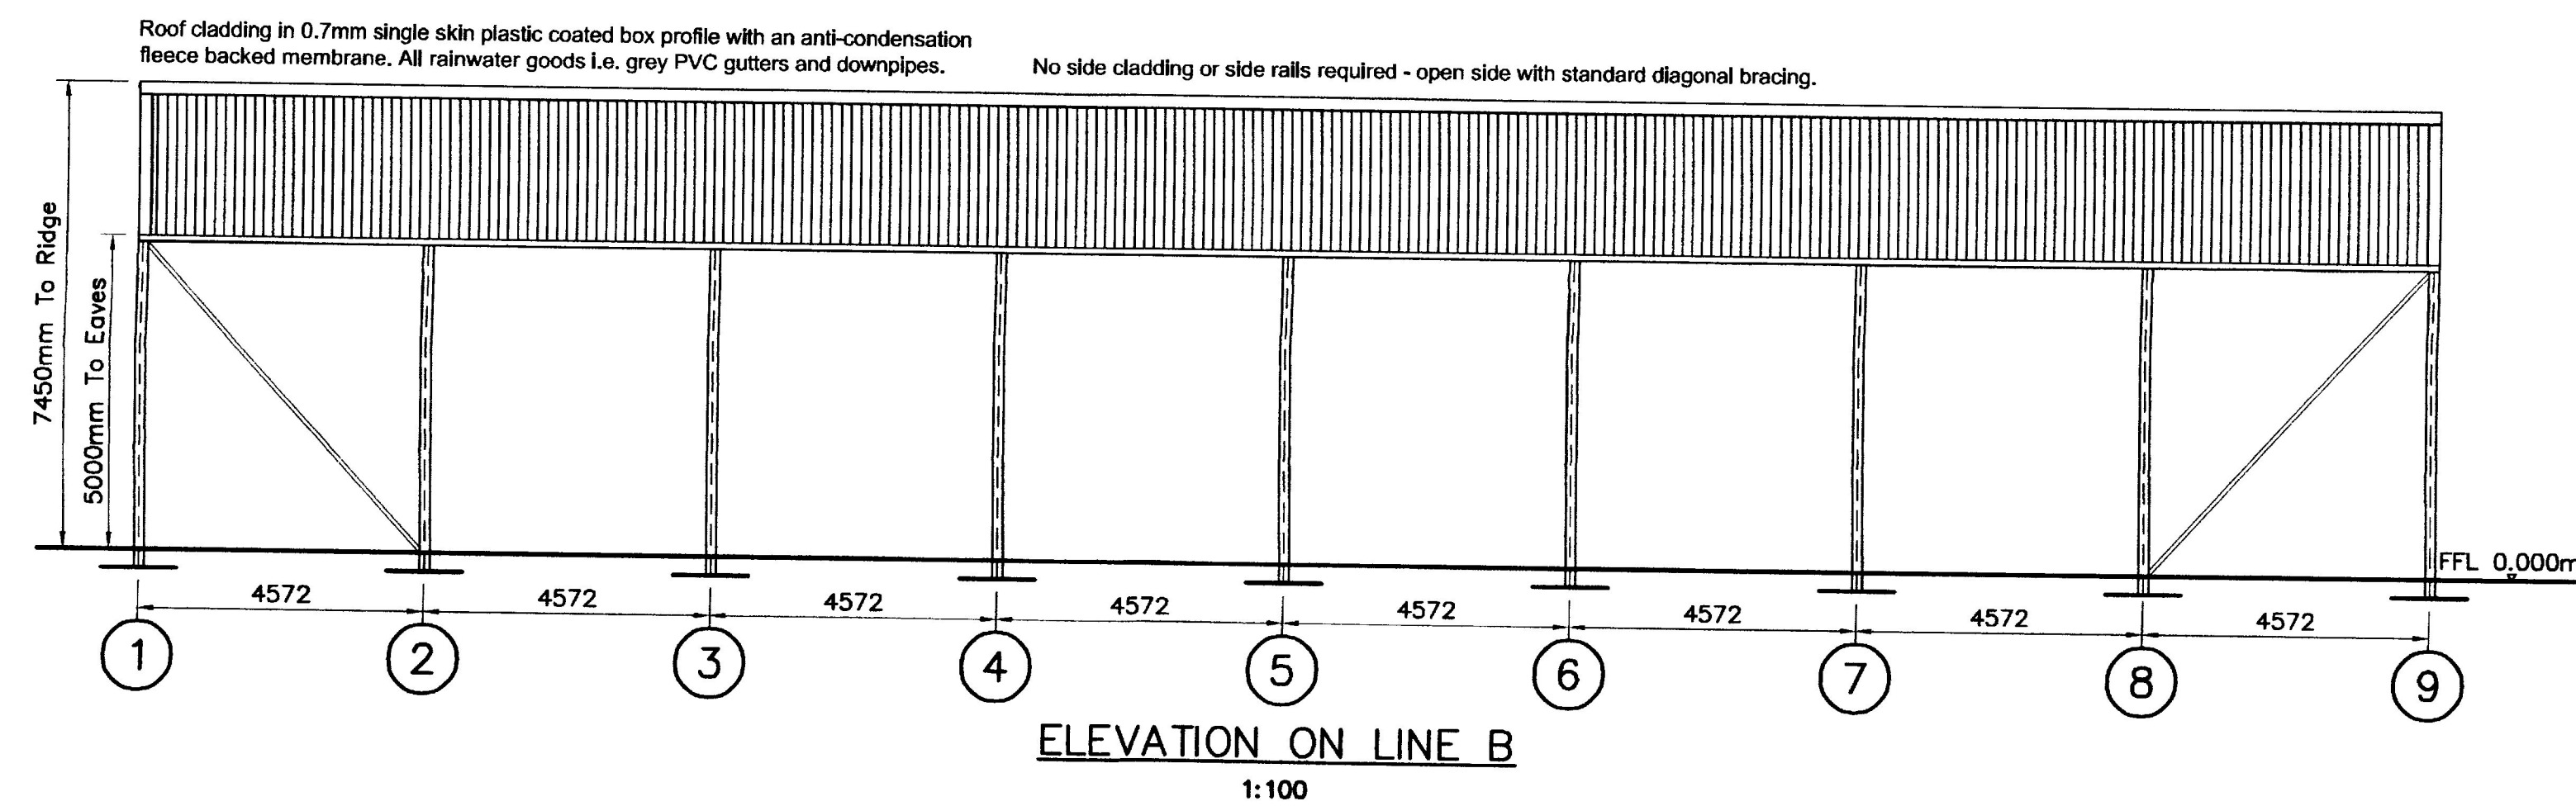
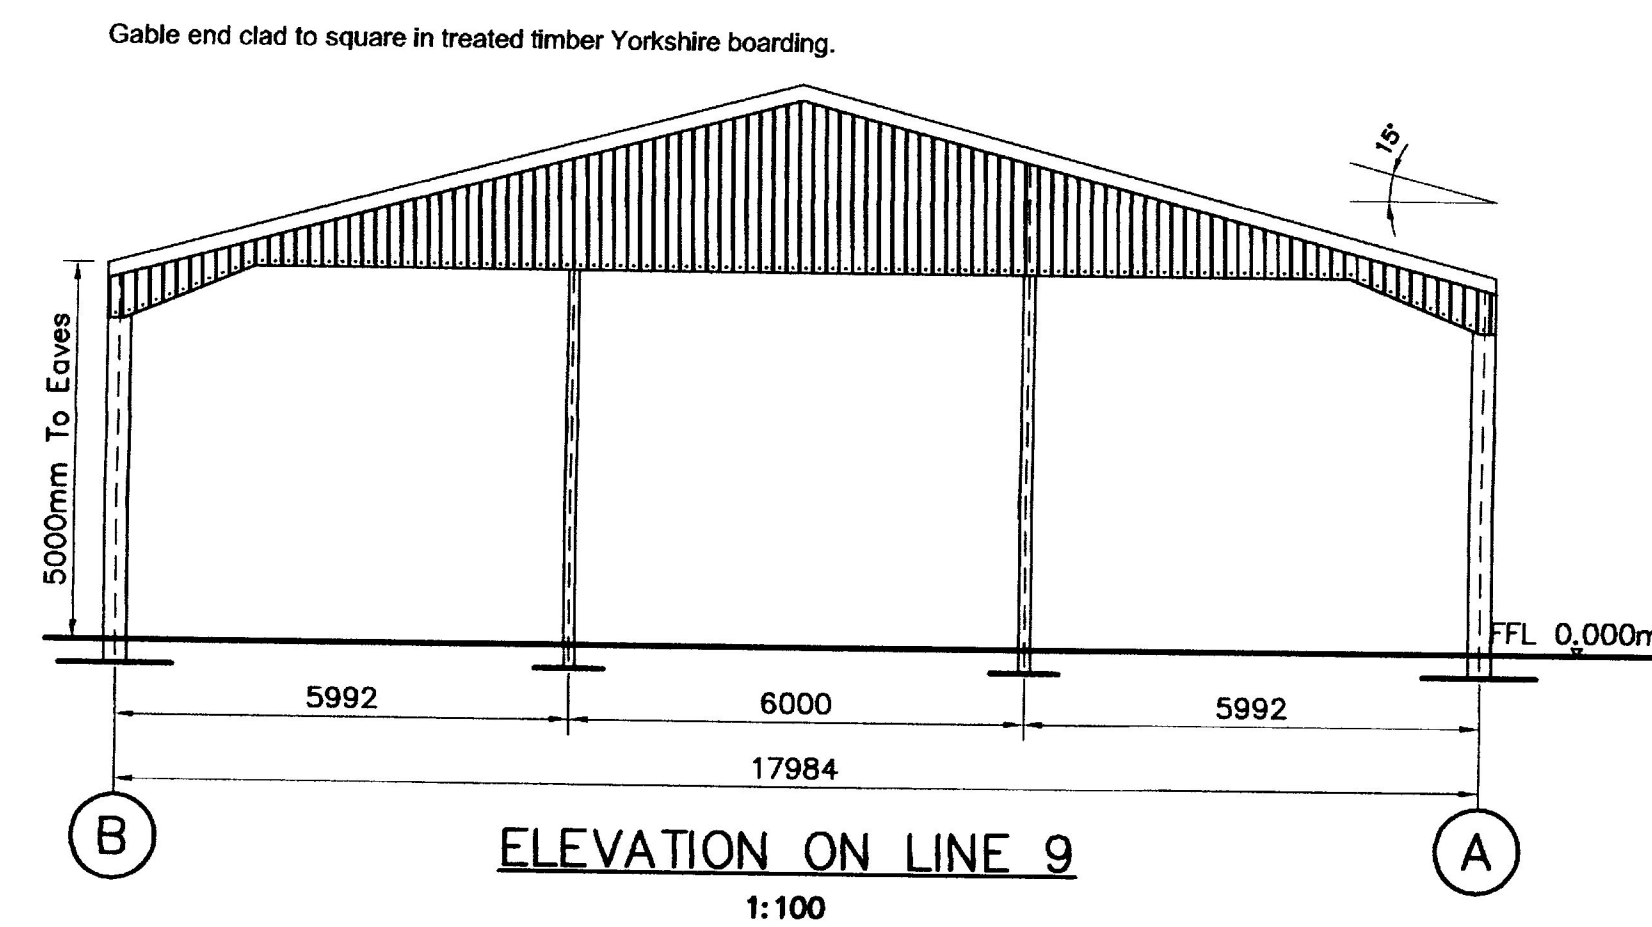


NOTES

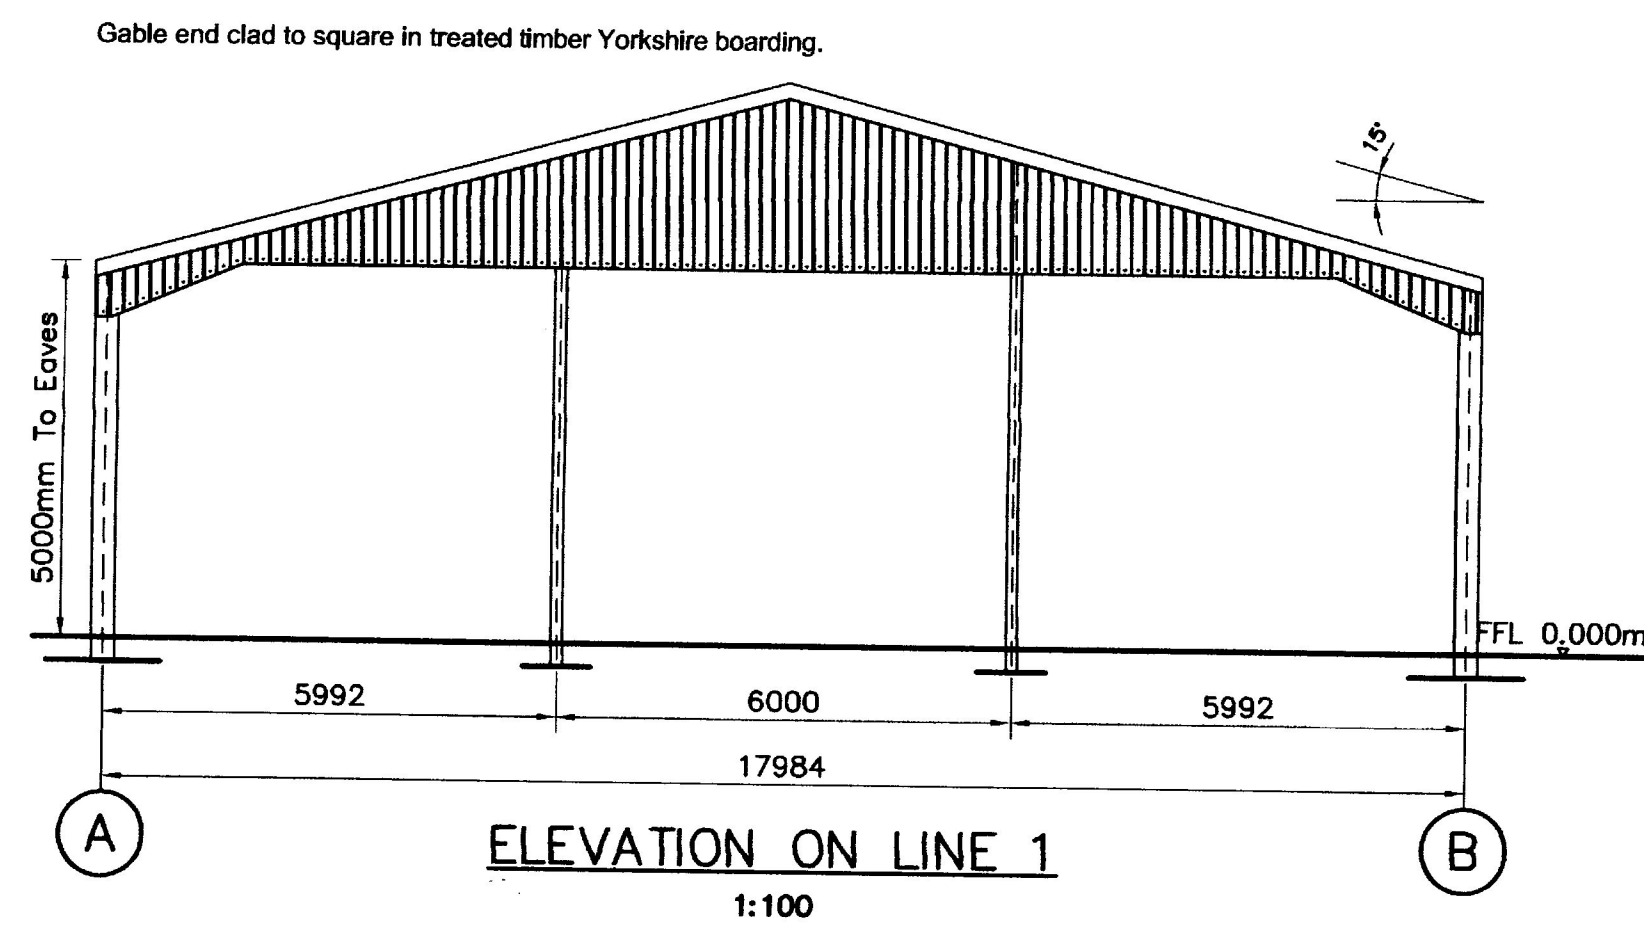

Scale 1:100

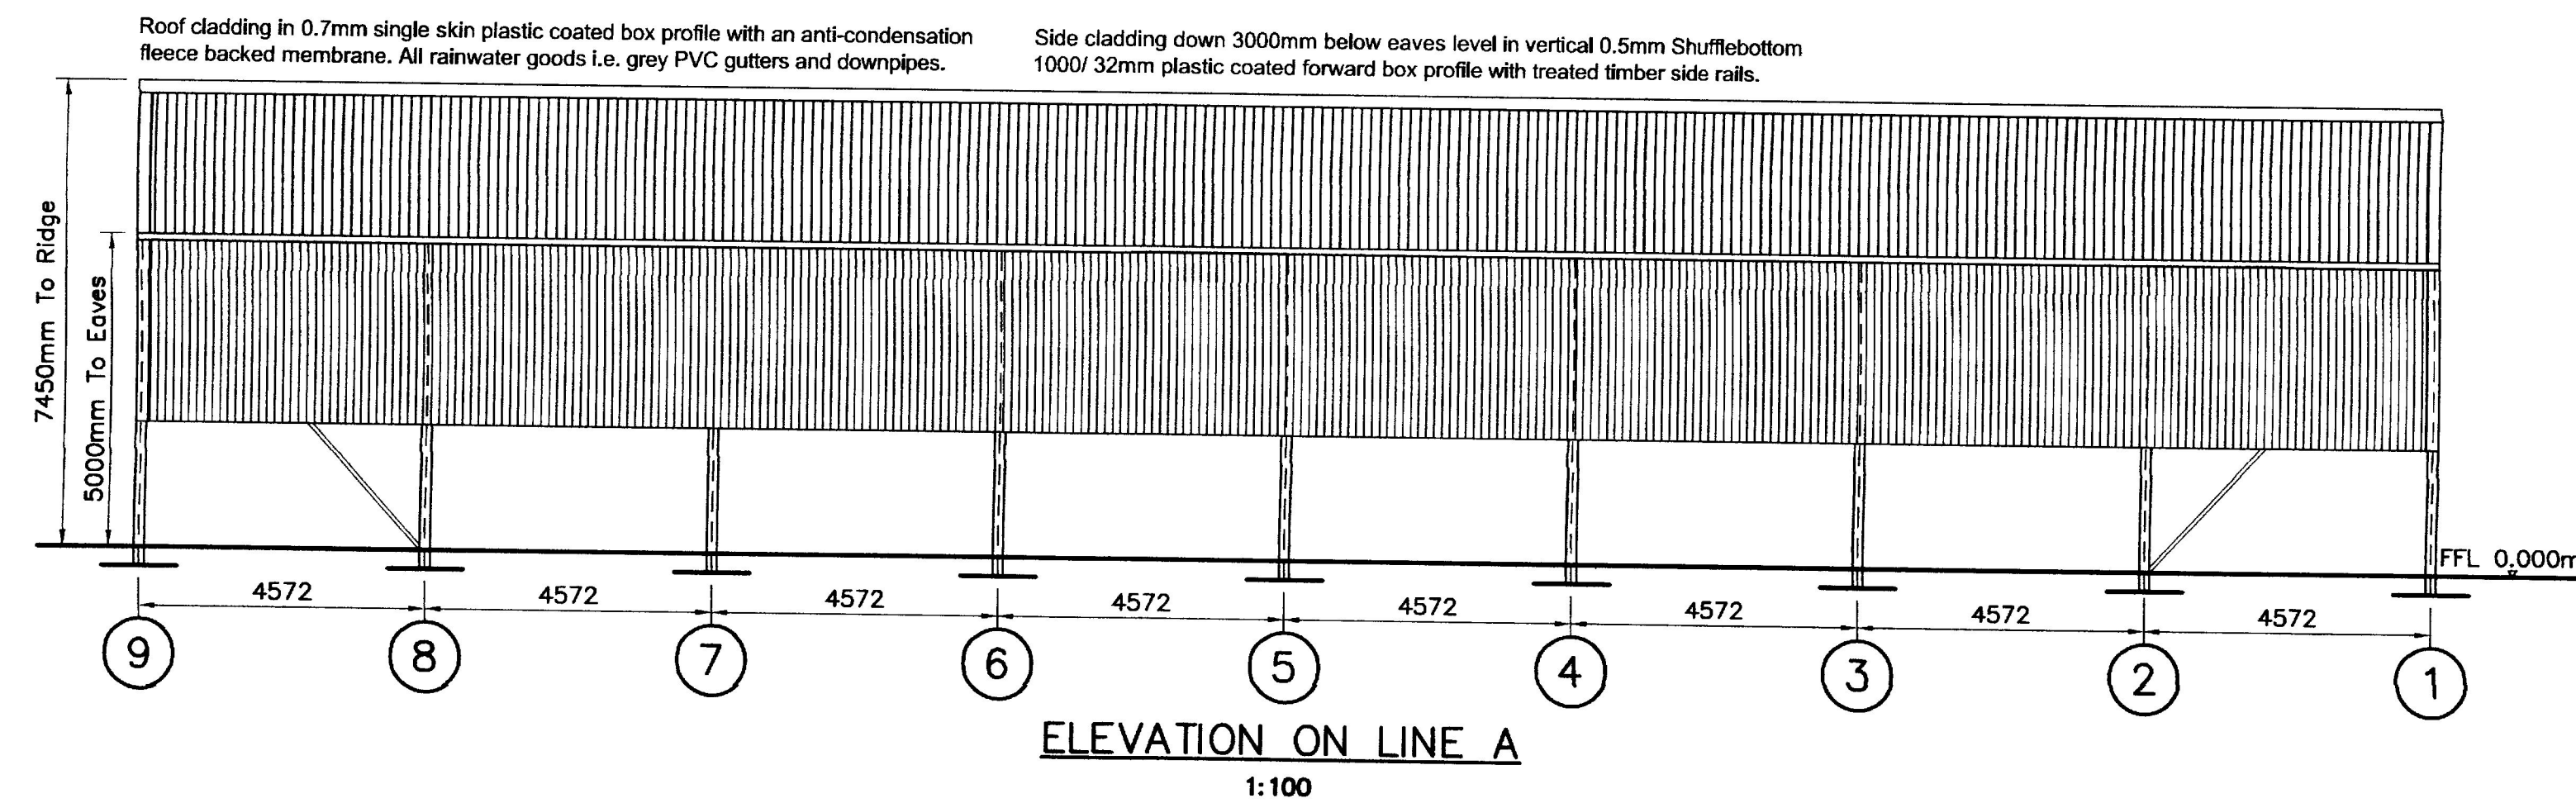

SHUFFLEBOTTOM Ltd.

Cross Hands Business Park
Cross Hands, Llanelli, Carmar. SA31 3JN
Tel: 01269-831831 Fax: 01269-831031

CLIENT
MR S JAKEMAN. E & J H MAYLAM.
ELMSTED COURT FARM, ELCHIN HILL,
ASHFORD, KENT, TN25 5JN.

PROJECT
PROPOSED NON LOAD BEARING
PORTAL FRAME AGRICULTURAL KIT
BUILDING.

DRAWING TITLE
ELEVATION DETAILS.

DRAWN	TRACED	CHECKED	APPROVED	DATE
DAD				9.12.2016
SCALE	REV.			
AS SHOWN		DRAWING NUMBER 2 Scale 1:100		

Corporate Post Room:

03 JAN 2017

ORIGINAL DRAWING A1