



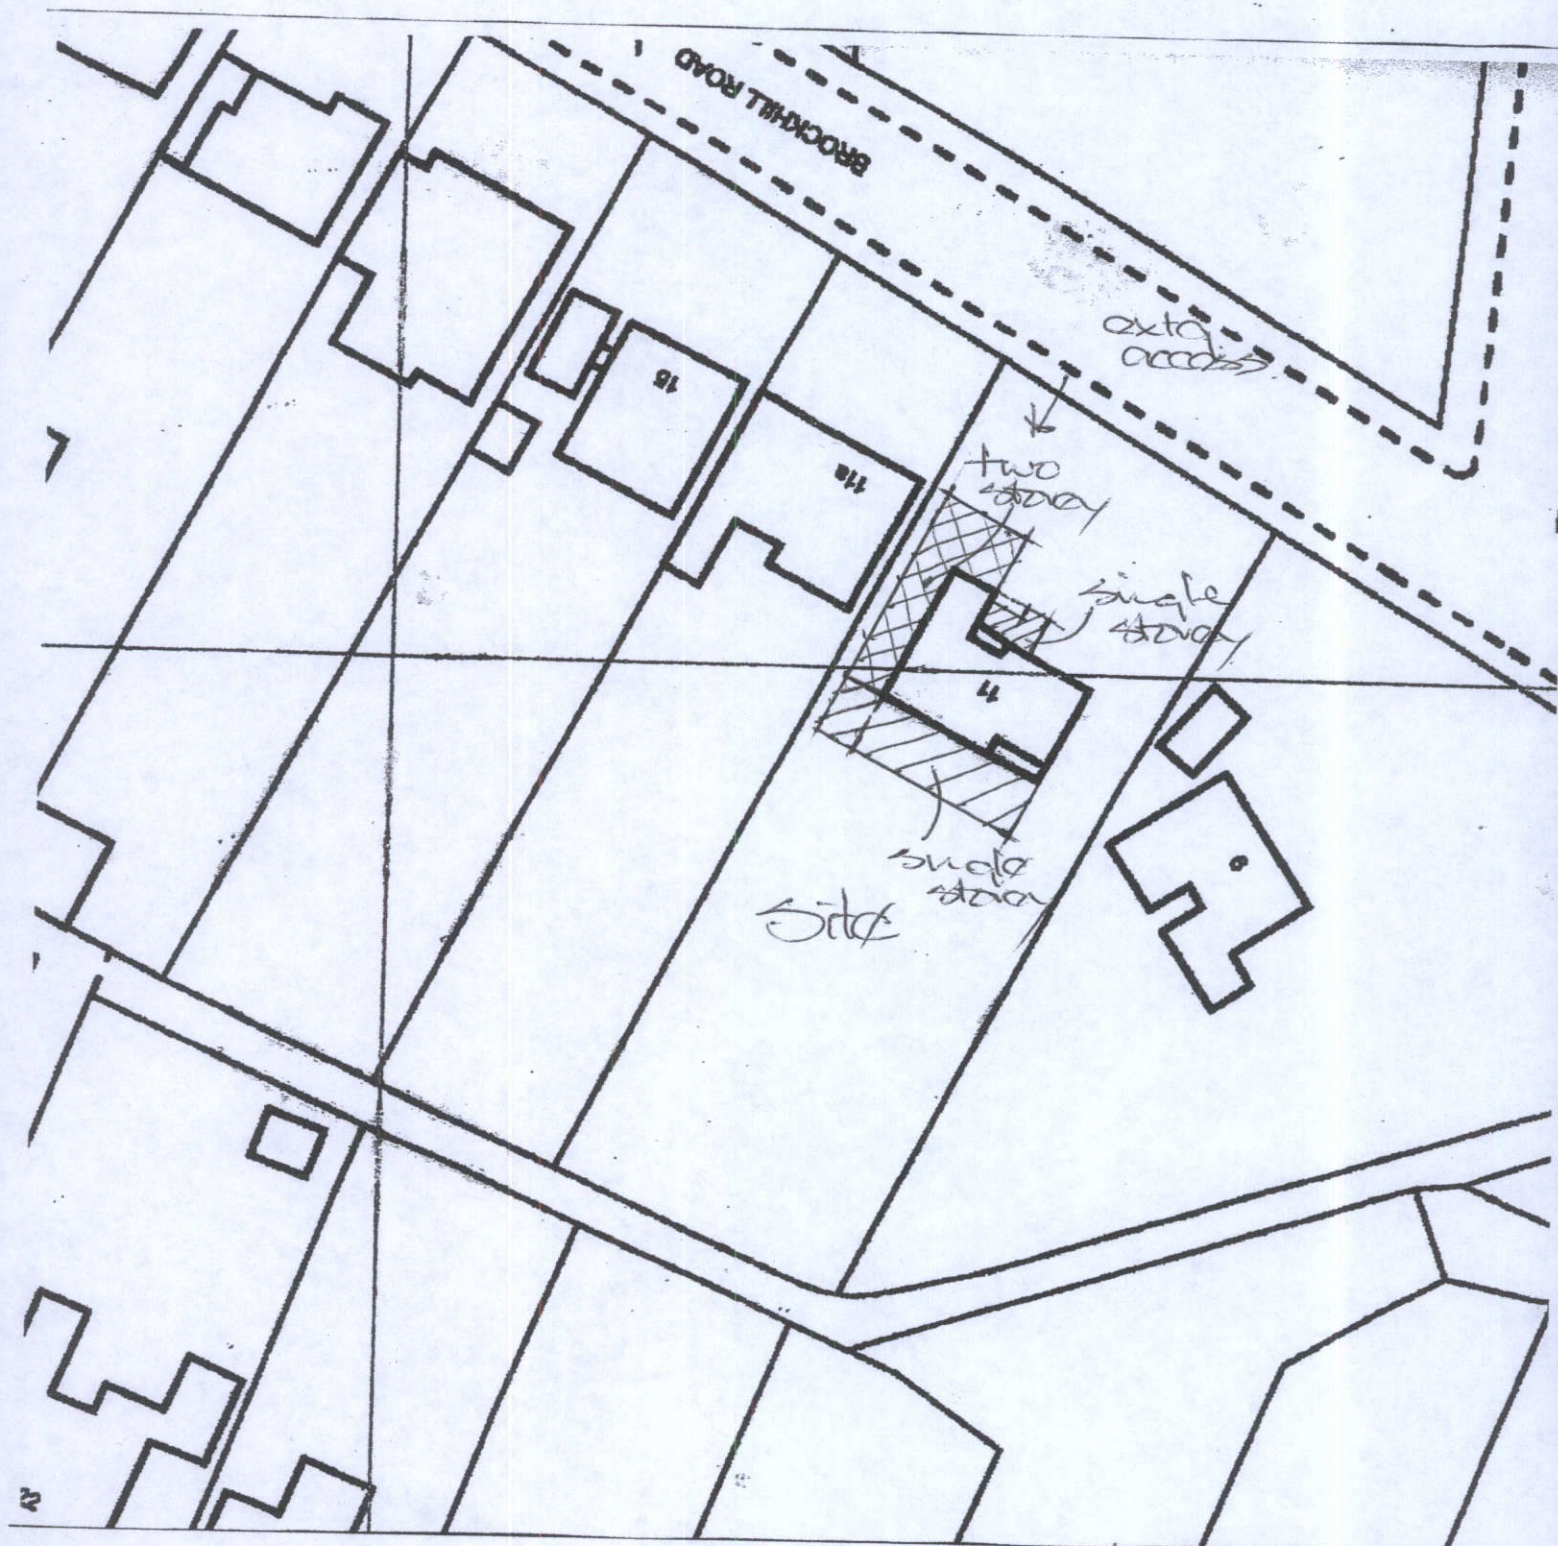

Proposed block plan.
1:500
11, Breckhill Road,
HYTHE, KENT

DS/1919/a.

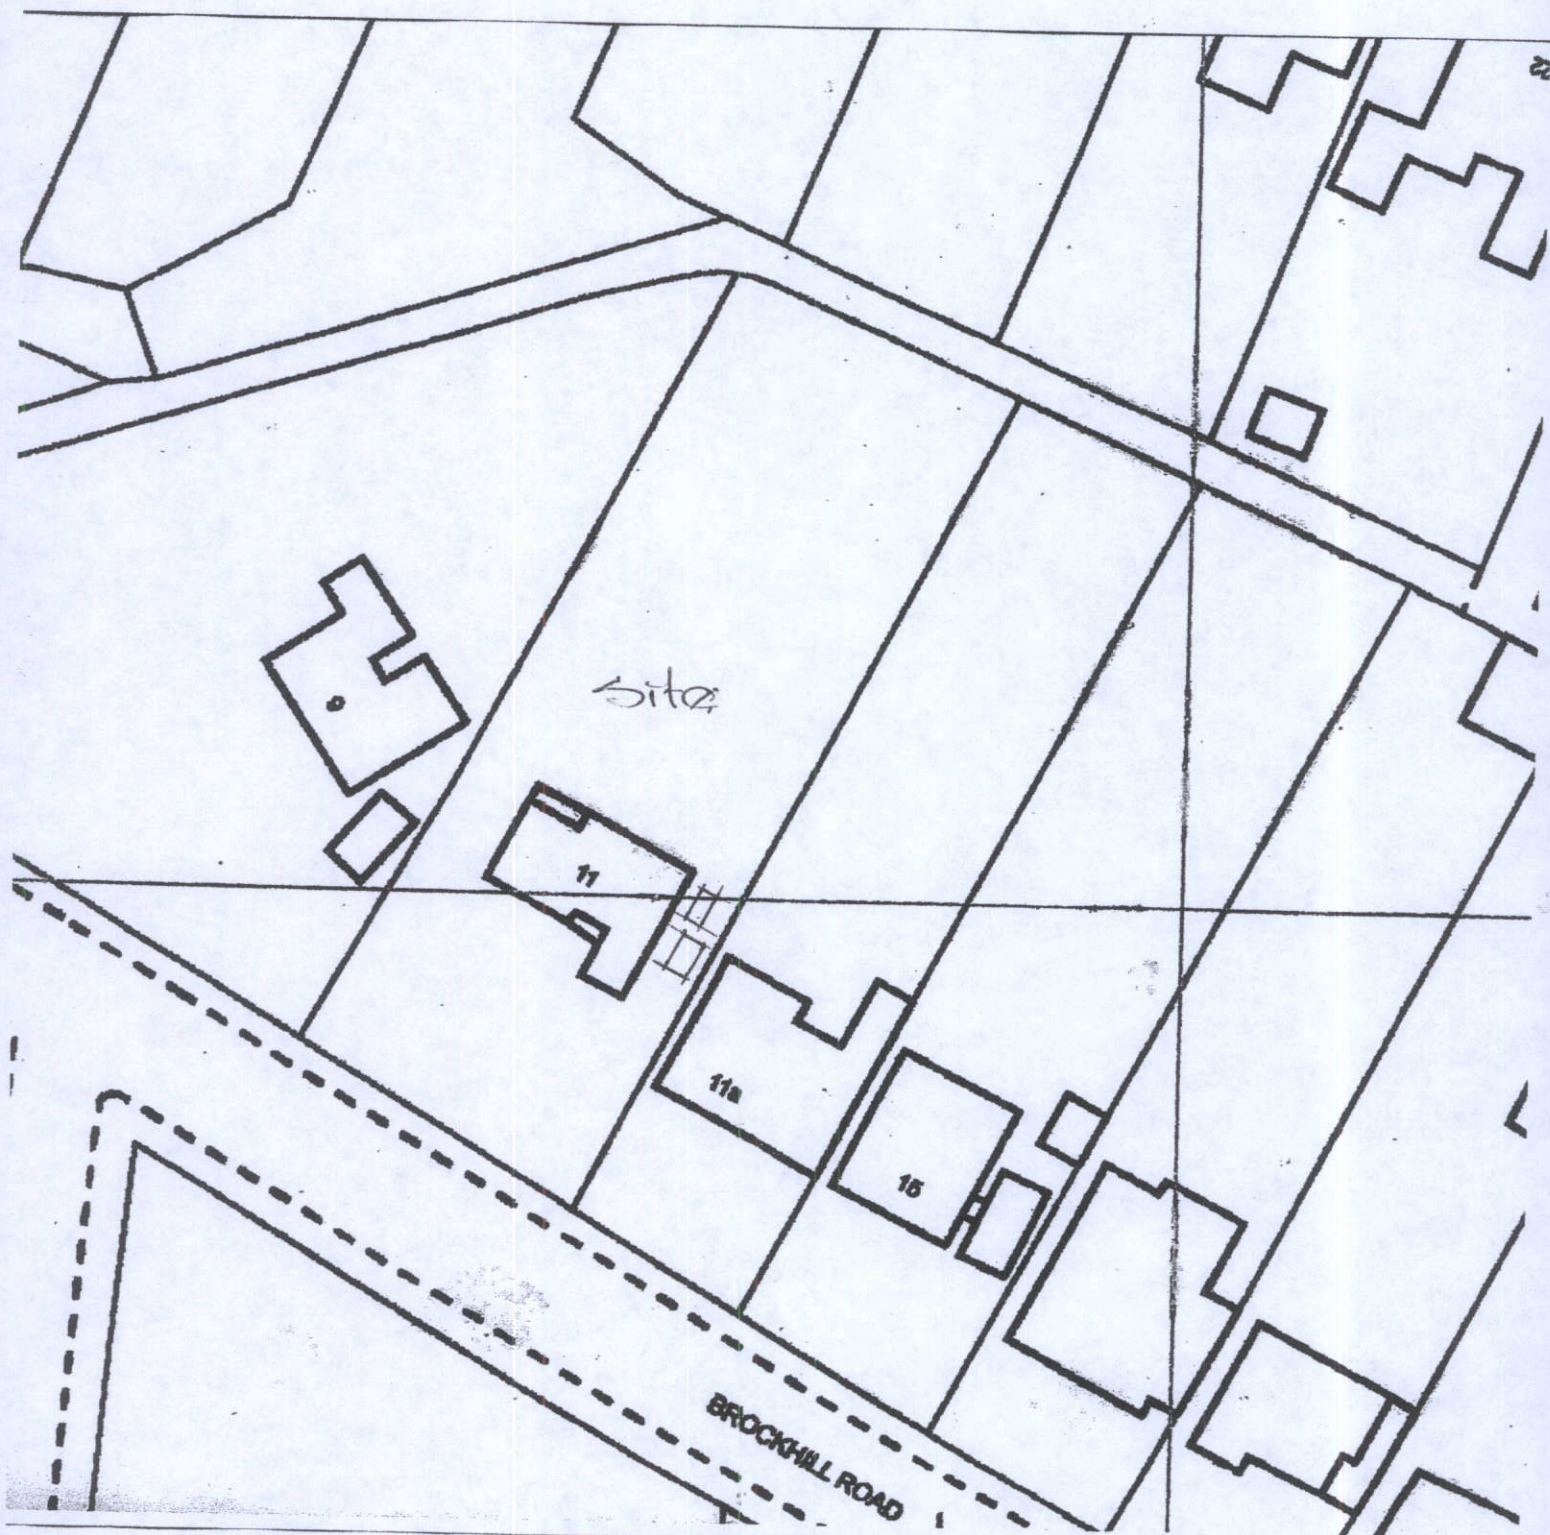

Existing block plan 1:500
11, Brockhill Road,
HYTHE, KENT

DS/1919/