

Des Harman

124a North Road
Hythe
Kent
CT21 5DY

t: 01303 237762
m: 07711 200634

e: des@building-drawings.co.uk
w: www.building-drawings.co.uk

Drawing Title:
Landscape


Drawing Number:
16119PP-PP-16

Paper Size: A3

Scale: 1:50

Date: 23/12/2016

Client:
Mrs P Putta

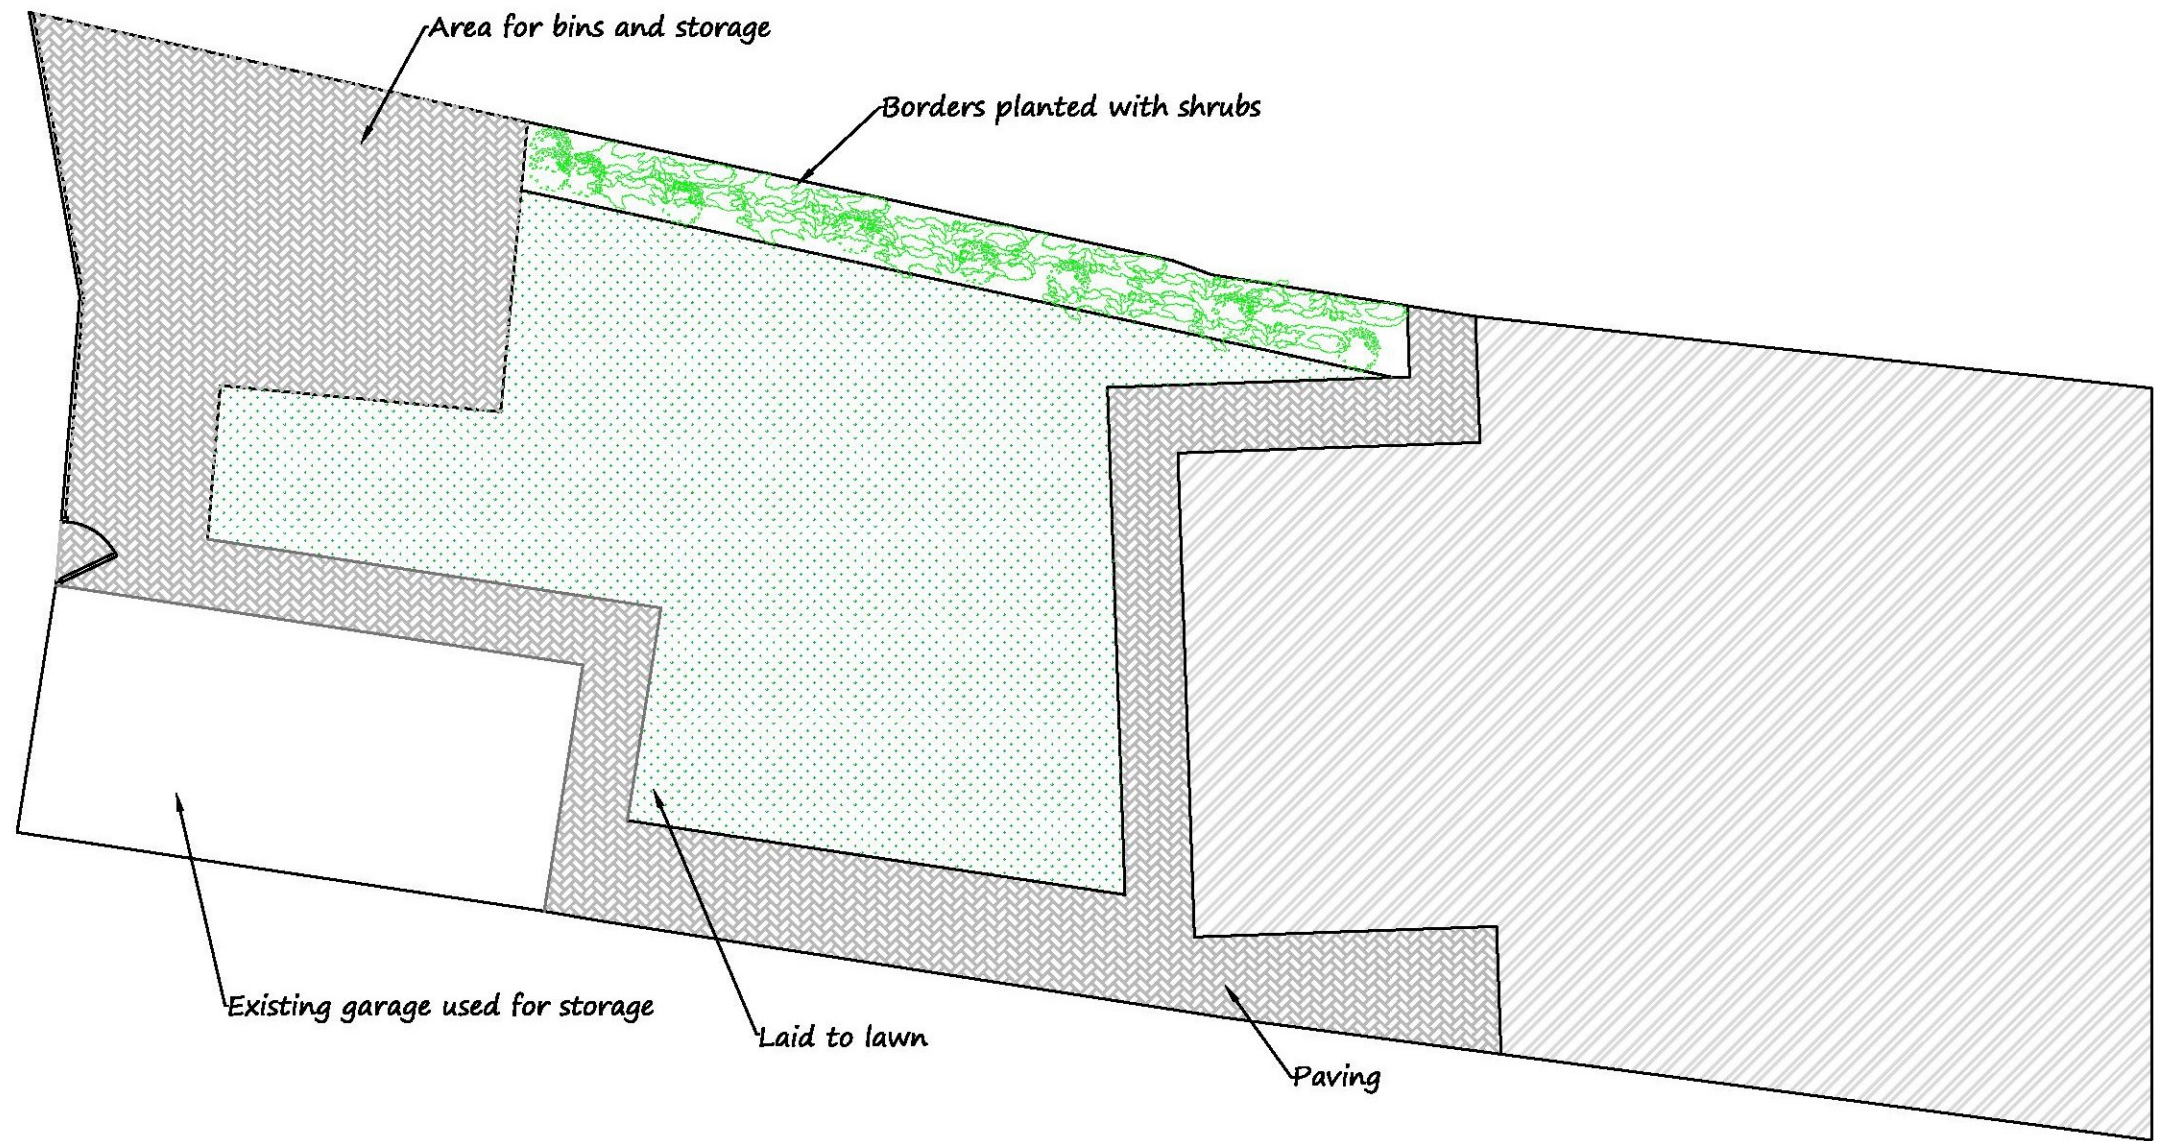

Landscape