

Des Harman

124a North Road  
Hythe  
Kent  
CT21 5DY

t: 01303 237762  
m: 07711 200634

e: [des@building-drawings.co.uk](mailto:des@building-drawings.co.uk)  
w: [www.building-drawings.co.uk](http://www.building-drawings.co.uk)

Drawing Title:  
Existing First Floor


Drawing Number:  
16119PP-PP-02

Paper Size: A3

Scale: 1:50

Date: 23/12/2016

Client:  
Mrs P Putta

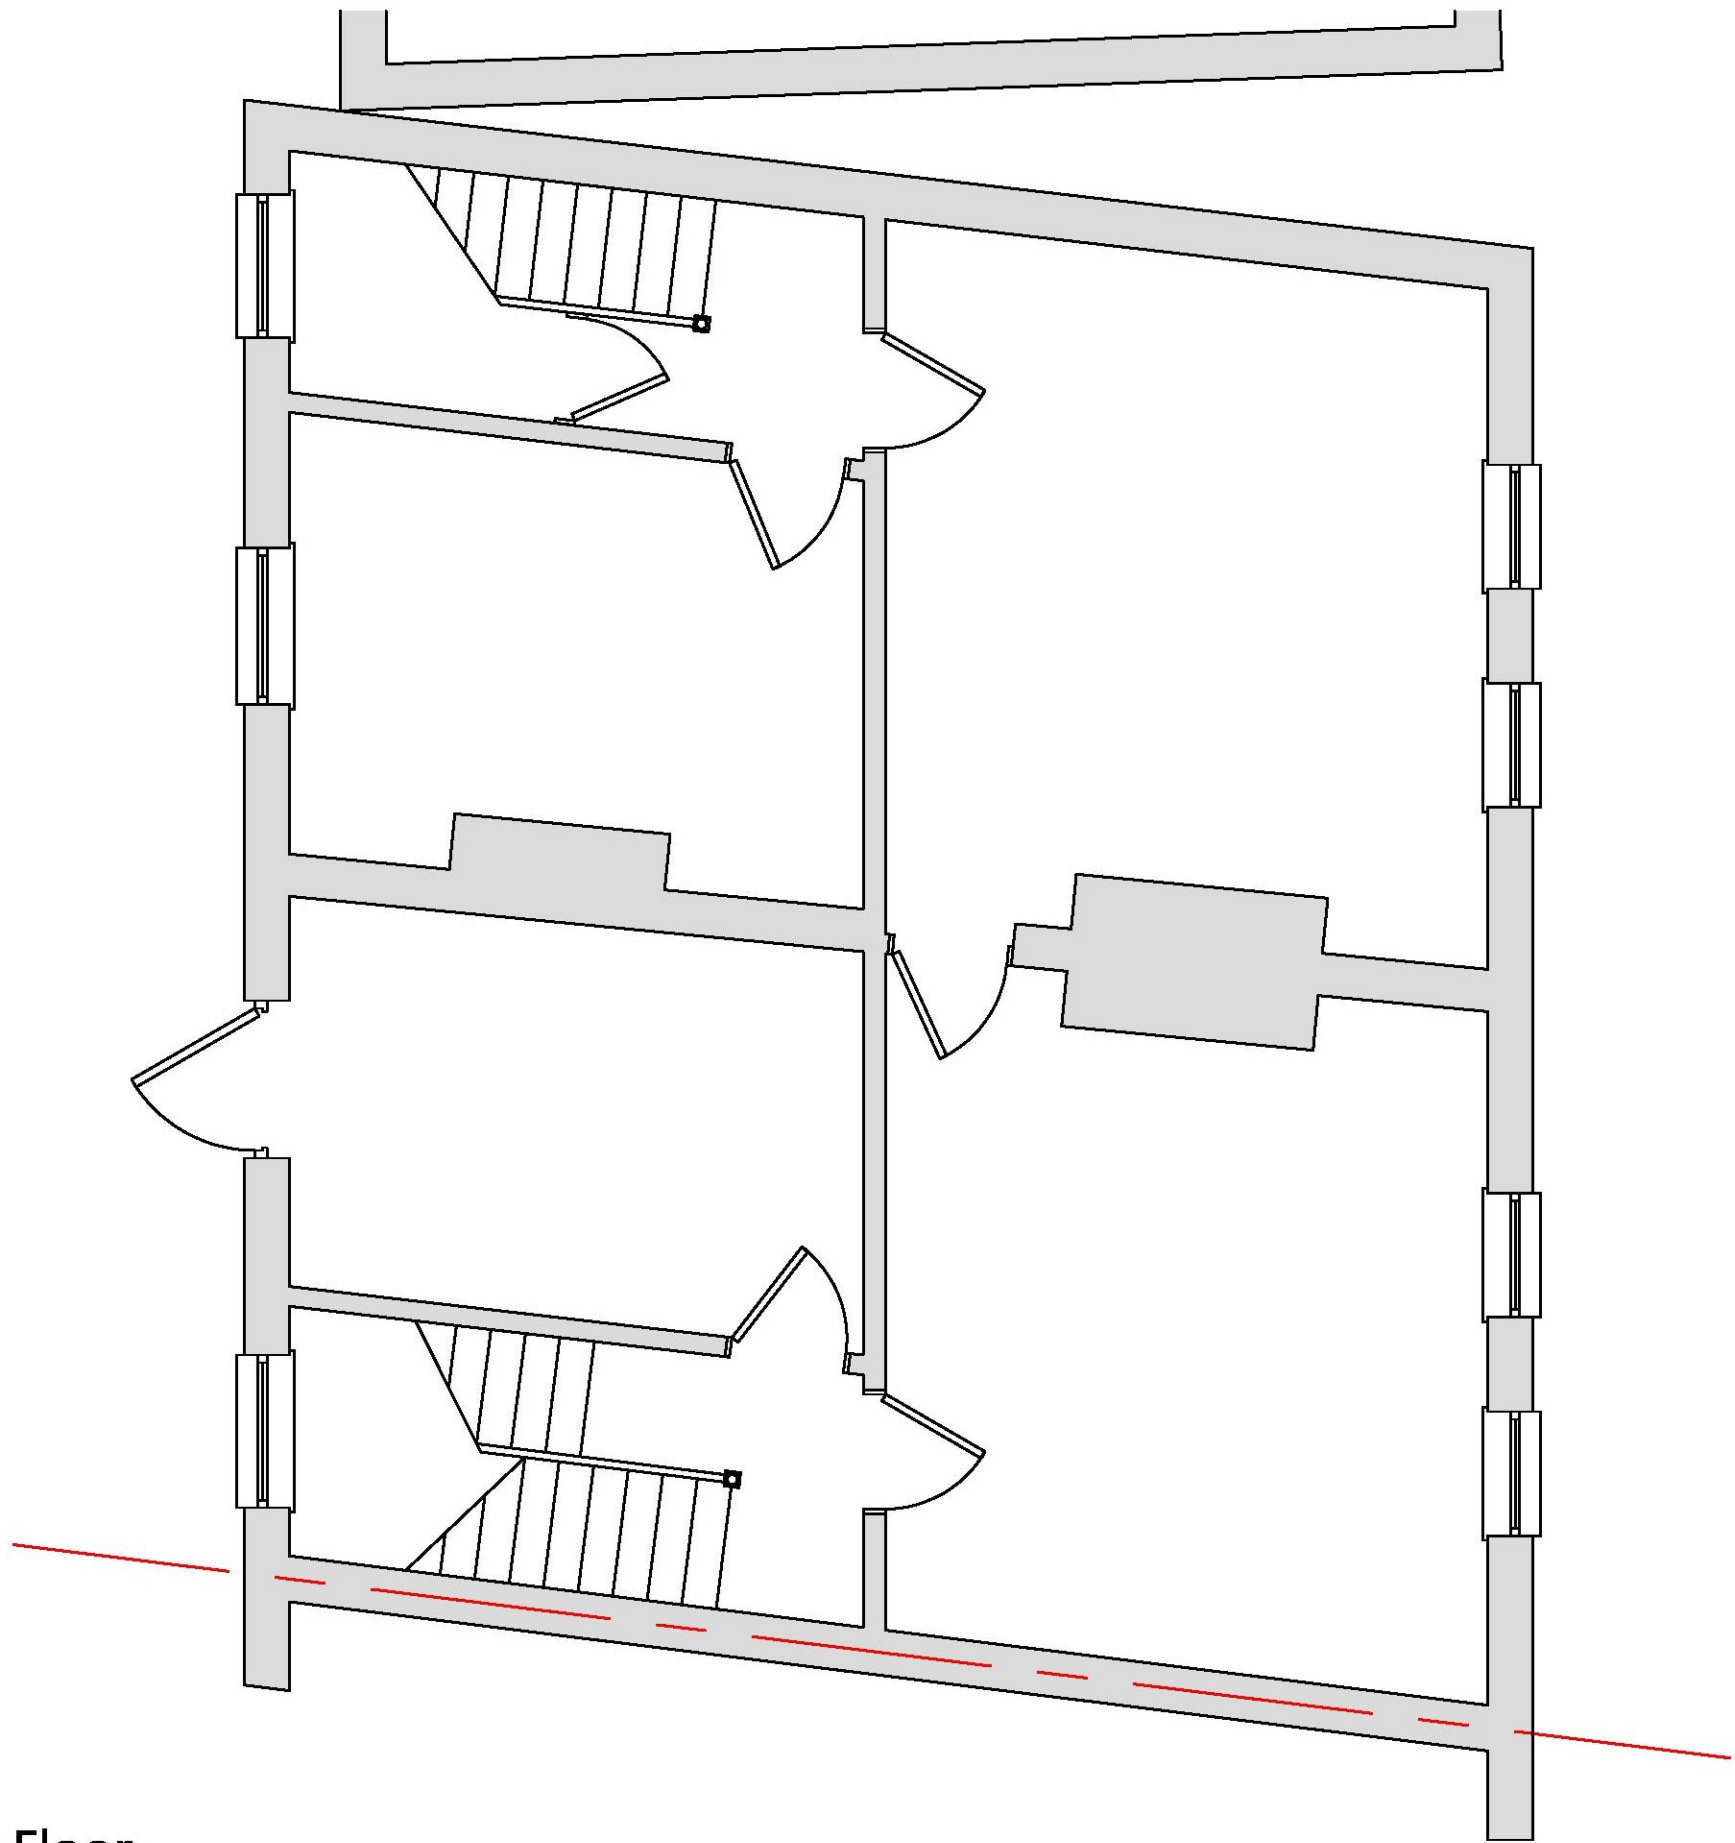

Existing First Floor