



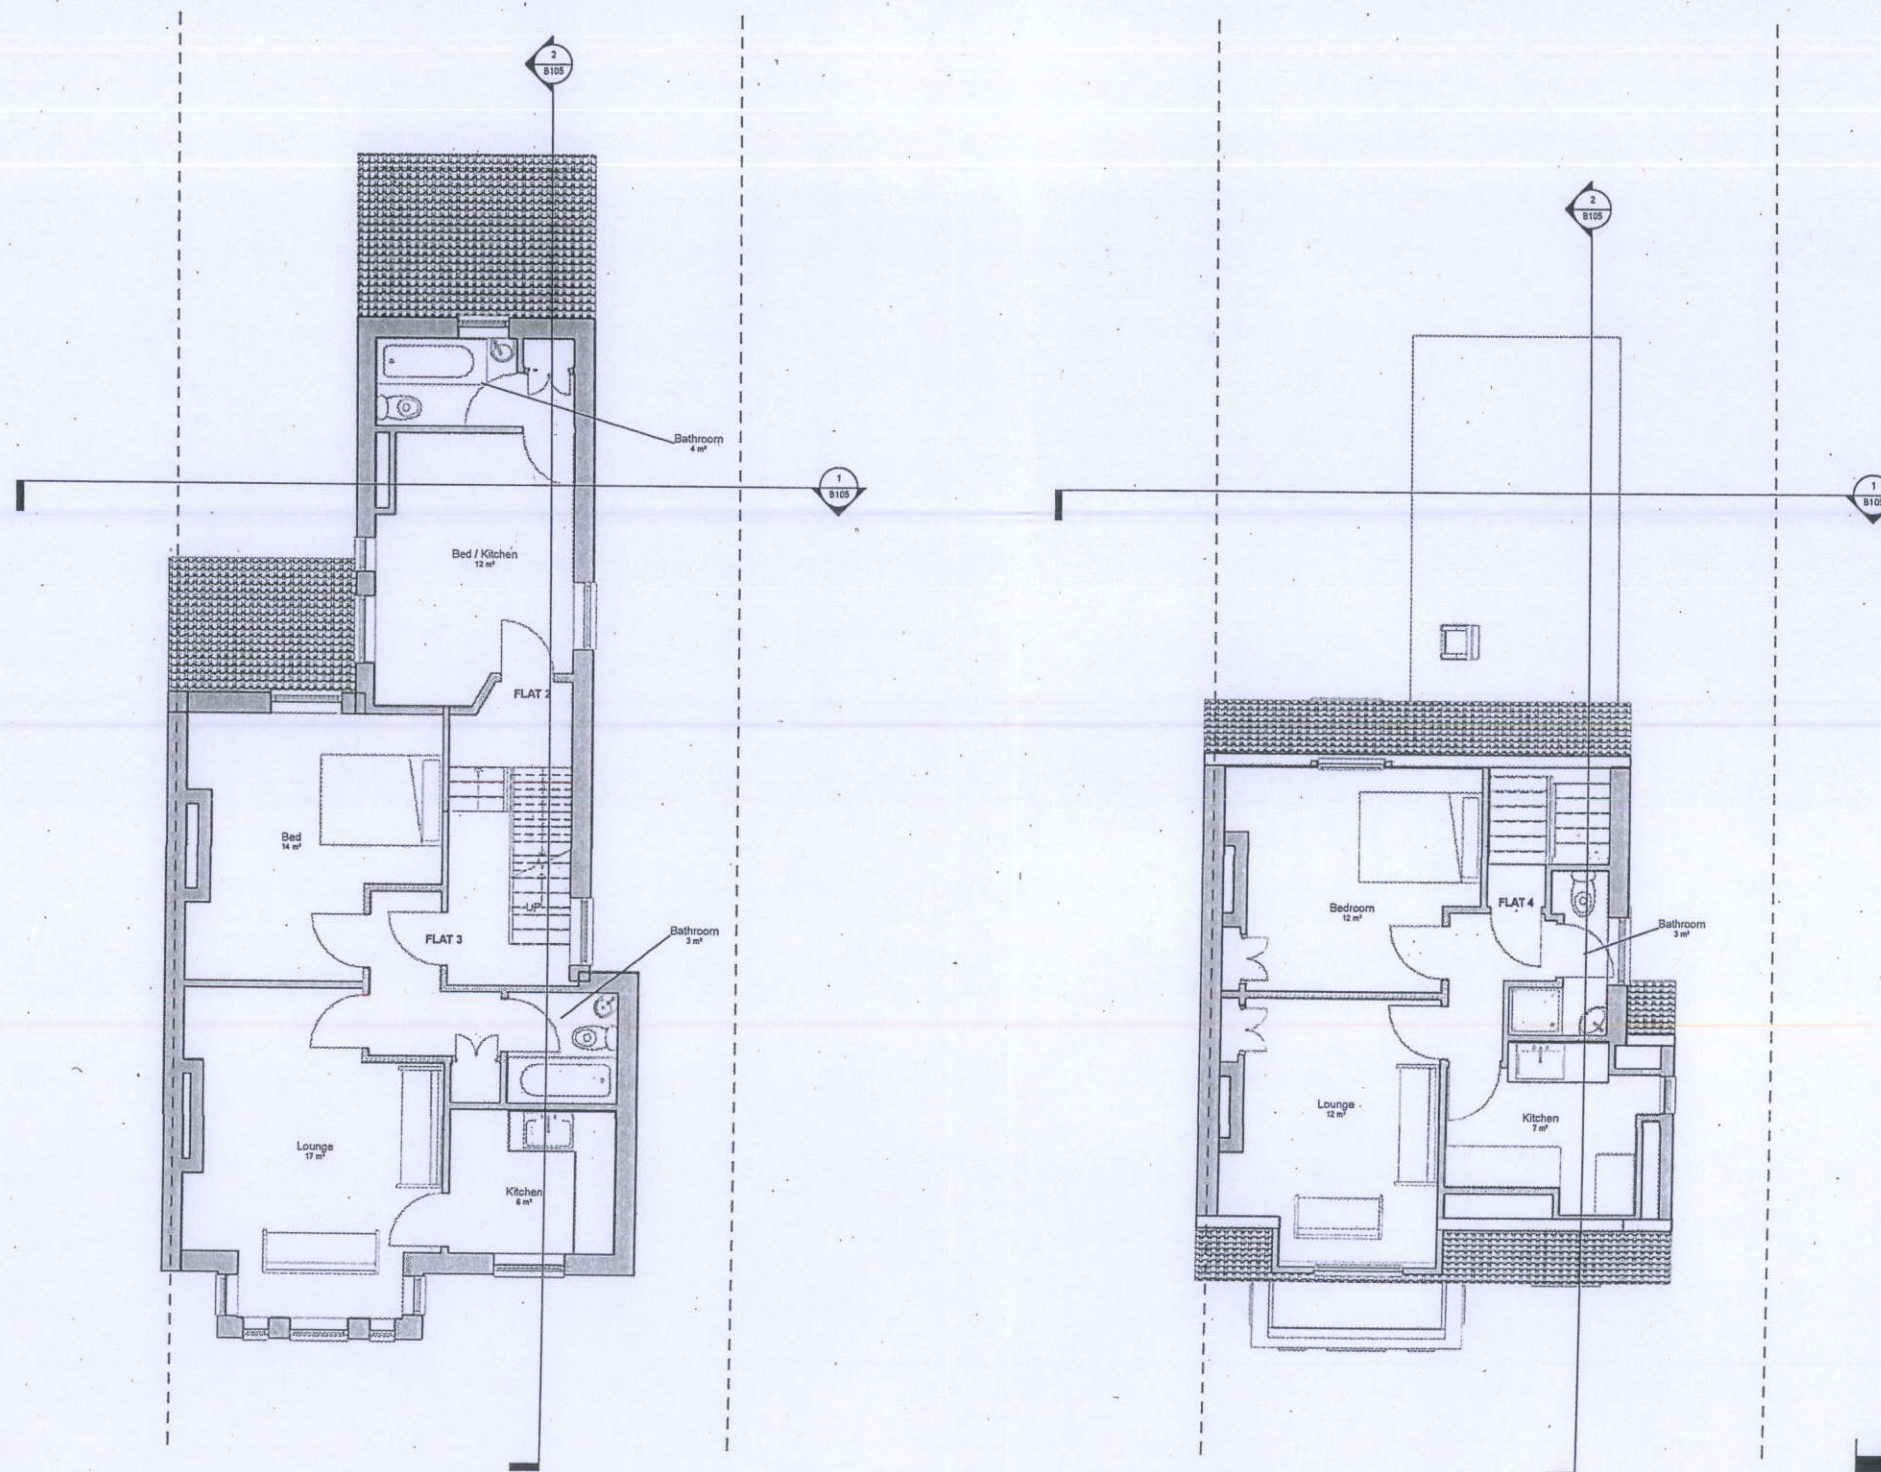

Corporate Room

2.7 JAN 2017

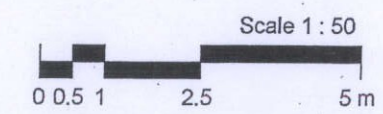

PROJECT 7 Wiltie Gardens, Folkestone, Kent, CT19 5AX	CLIENT K. Scott	Project number 0001	Drawn by S. Geoghegan	Scale @ (A3) 1:50	NORTH 
SHEET Existing First and Second Floor	DRAWING NUMBER B102	Date 06 June 2016	Checked by -	REV	

6/15/2016 5:14:59 PM