


Existing Left side Elevation

Boundary Line

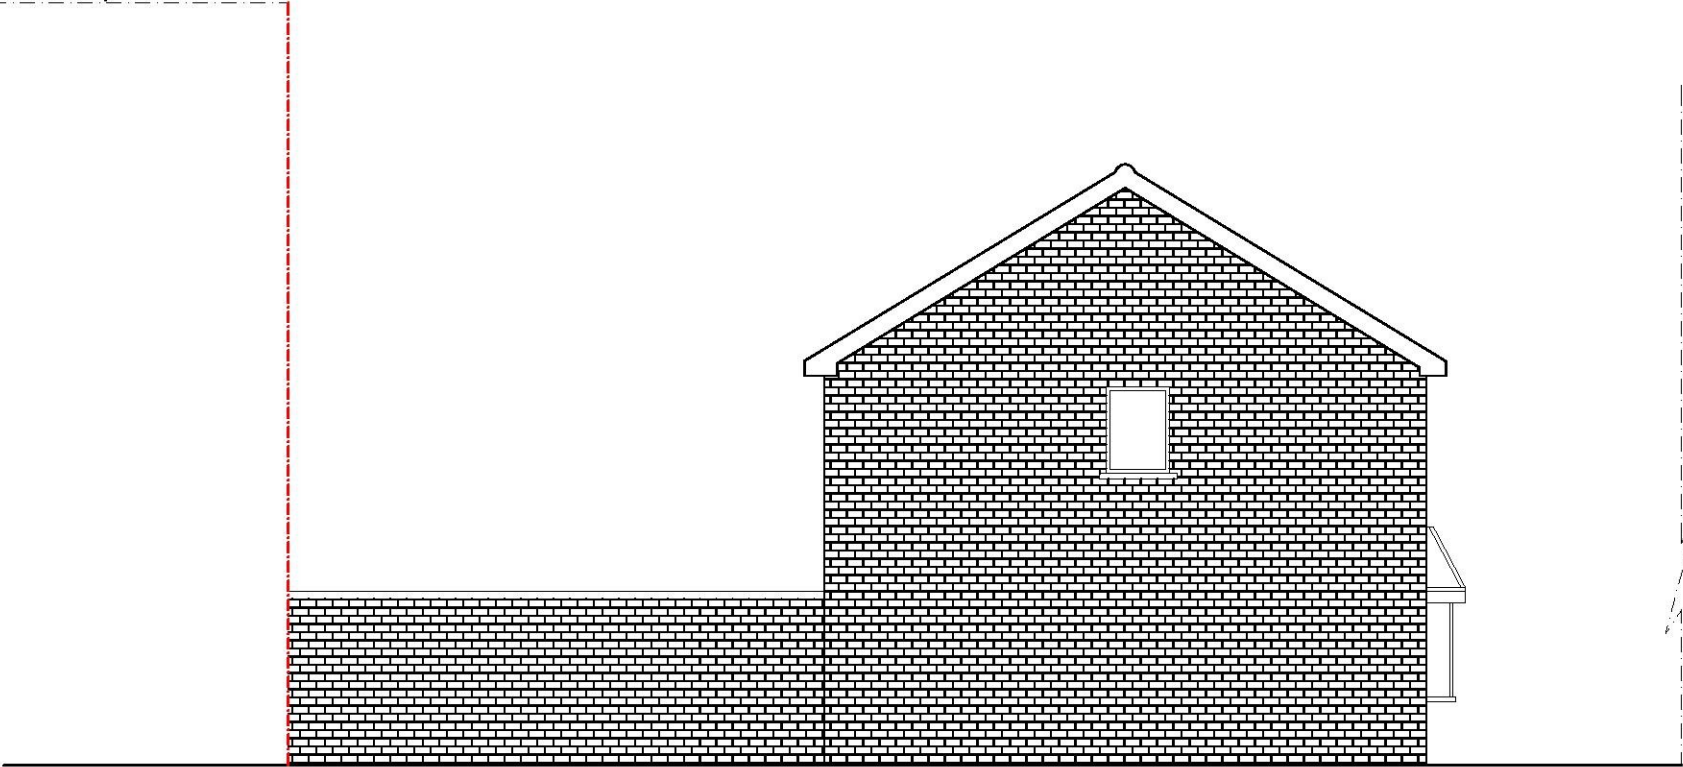

REVISION HISTORY

Date:	Drawing Num:

SITE ADDRESS
2 FIRS LANE
FOLKESTONE
CT19 4QE

PROJECT DESCRIPTION
CONVERSION OF CAR PORT
INTO HABITABLE ROOM,
WITH FLAT ROOF.

DRAWING NAME

EXISTING & PROPOSED
LEFT SIDE ELEVATION

DRAWING SCALE

1:100
A3 PAPER SIZE PORTRAIT

DRAWING NUMBER

29.02.09

DRAWING STATUS

PLANNING

DATE:

01/02/2017

DESIGNER

GOKAY TOZ

NOTES

1. Permission granted to reproduce for Non-Commercial Use only.
2. Building work must comply with all applicable requirements of the Building Regulations and Party Wall act.
3. All dimensions to be checked on site before commencing works.
4. This drawing is to be read in conjunction with DAS and all other relevant drawings and specifications.

Proposed Left side Elevation
changes not visible

Boundary Line

