



NOTES;

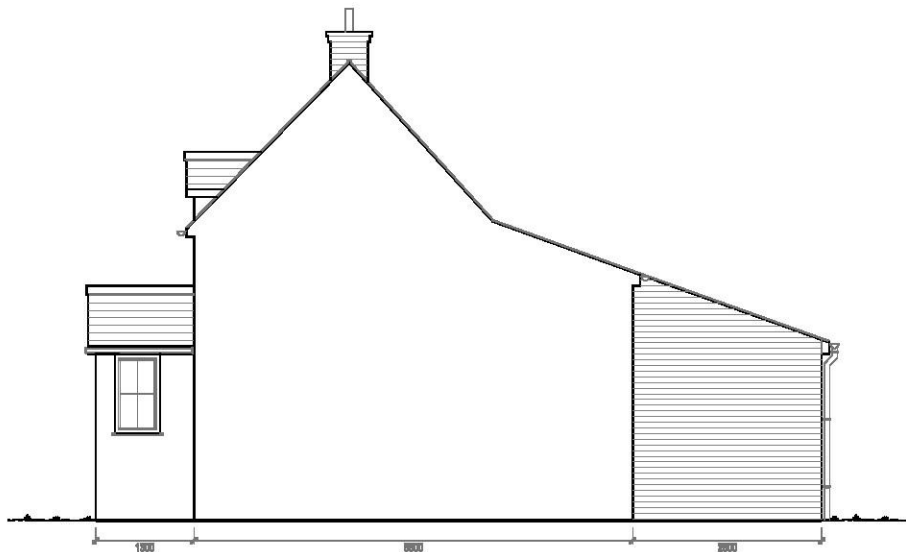

4a Existing Side Elevation
Scale: 1:50

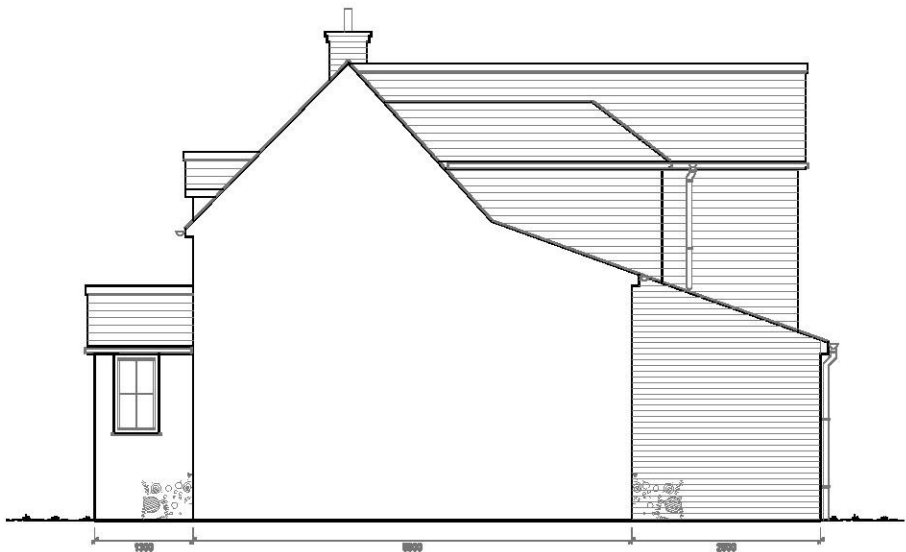

4b Proposed Side Elevation
Scale: 1:50

07824697334

LJM

DRAFTING

www.ljmdrafting.co.uk

REAR EXTENSION – PLANNING

Proposed rear dormer addition to first floor to existing dwelling house.

2 Frogshall Cottages,
Canterbury Rd, Swingfield,
CT15 7HU
Project N° 1199
Drawing Title

Existing & Proposed
SIDE ELEVATIONS

Date 30.01.17
Scale 1:50 @ A3
Drawing n° 04

Revision	
-	---/---/---
-	---/---/---
-	---/---/---

Client Designer
Mr O'Hara LJ Montgomerie

Notes
Check that this drawing is the latest revision.
Do not use any of the information on this drawing without checking all dimensions on site.
Do not use any areas indicated for either reduction, purchase, sale, or any other form of legally binding contract.
Do not reproduce any part of this drawing without prior written consent.
Do not scale from this drawing.