


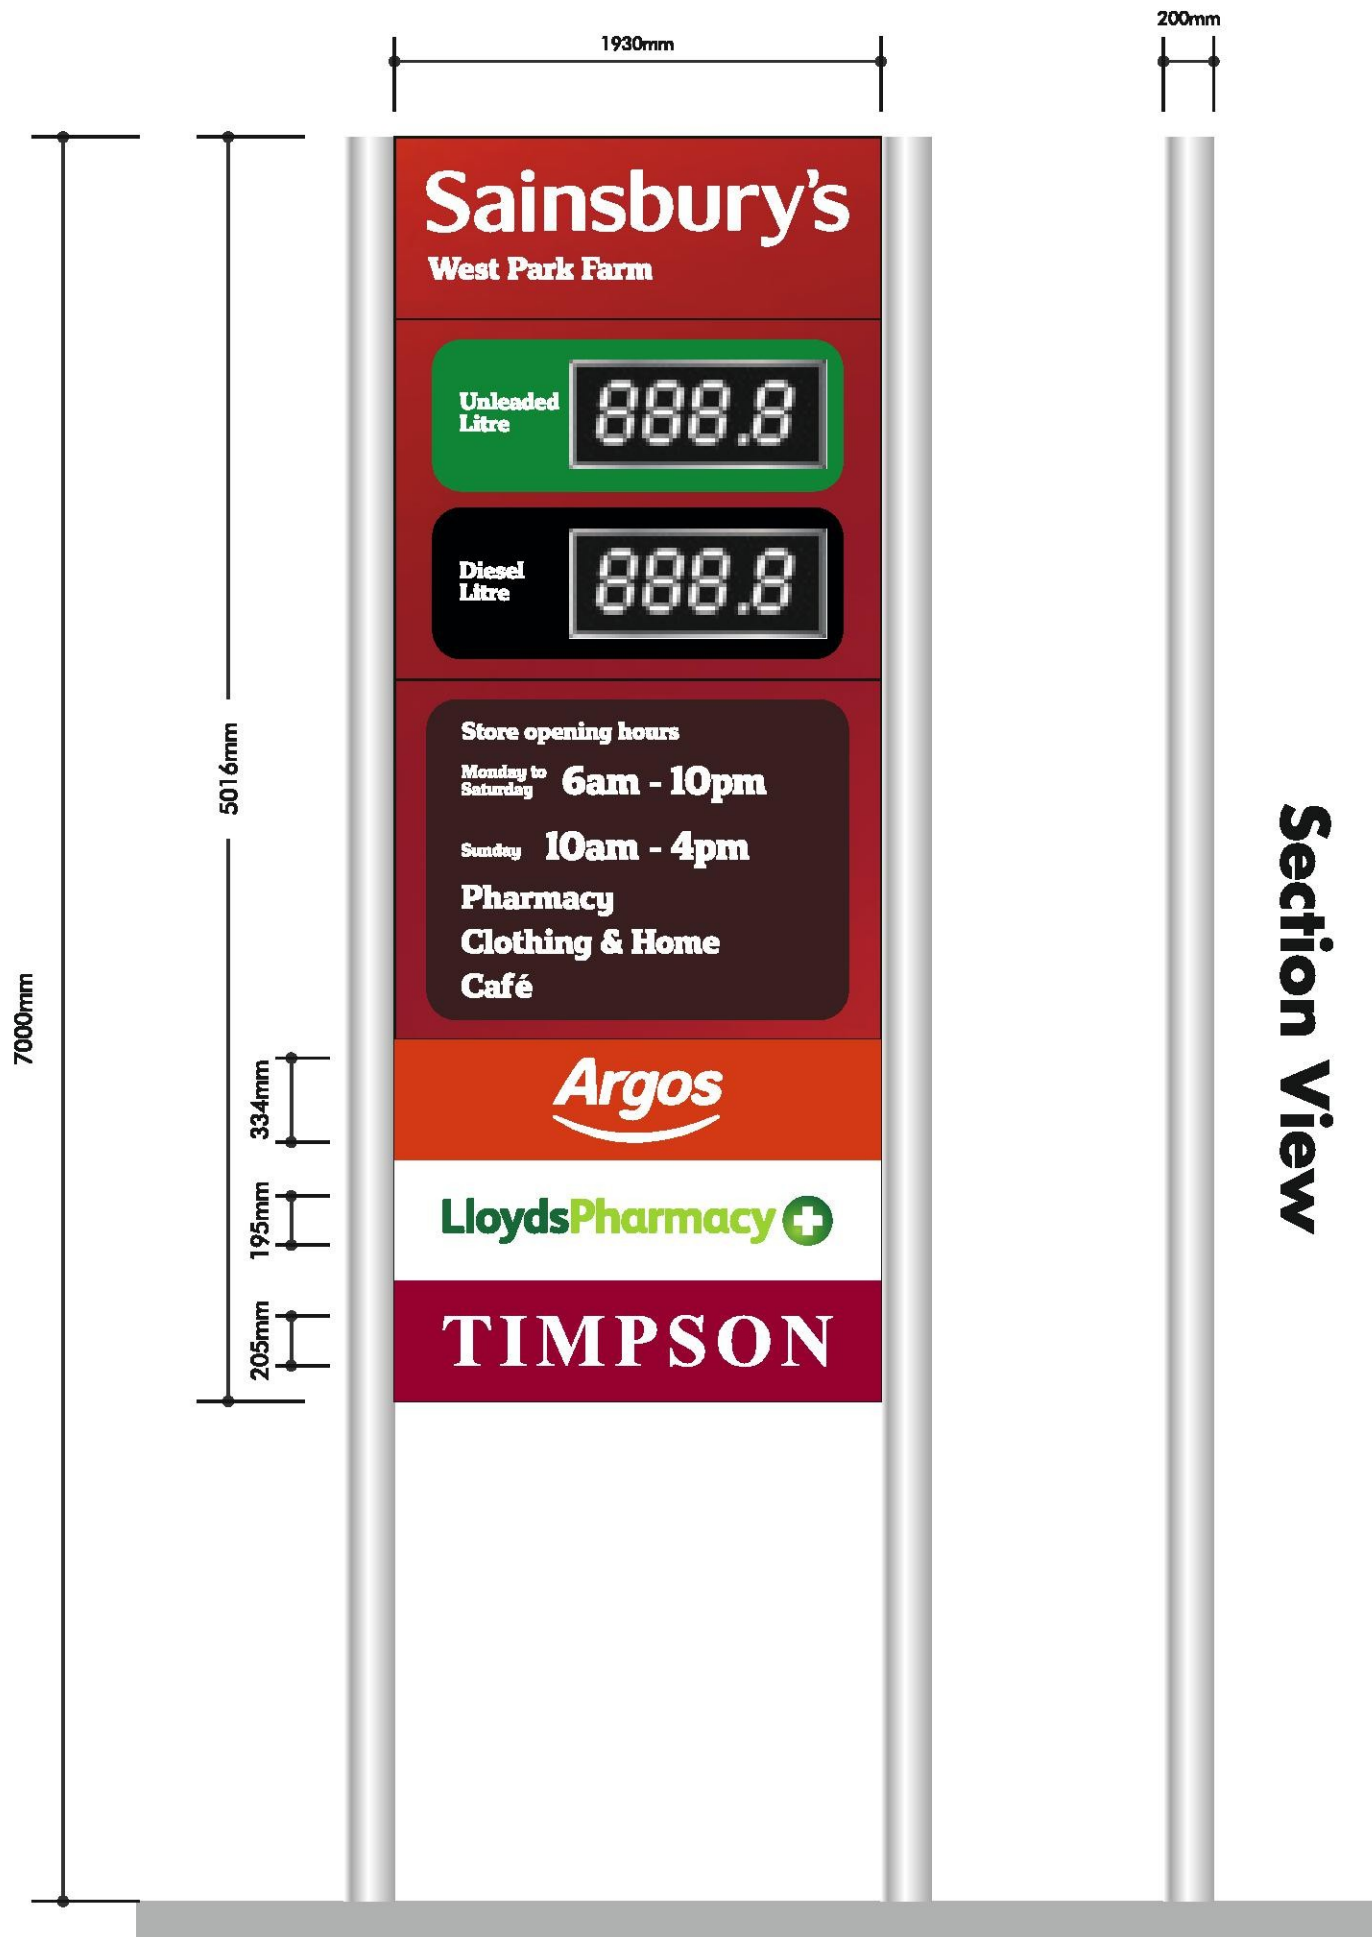

Sign 'A'

Scale 1:30 @A3

Existing bottom panel to be replaced with new panel.

Illumination to text & logos only

Illumination via LEDs

Static illumination levels not to exceed 500 cd/m square

Lockdown used



Blaze
signs

5 Patricia Way, Pysons Road,
Broadstairs, Kent. CT10 2XZ
T +44 (0) 1843 601075
F +44 (0) 1843 867924
www.blazesigns.co.uk

Client

Sainsbury's

Document Information

Address:
Park Farm Retail Park
Park Farm Road
Folkestone
CT19 5GA

Sheet Number:
1 / 11

Drawn By:
M.Milgate

Date:
09/01/17

Drawing Number:
111352

Document Issue

V2

DRAWING SHOWN FOR VISUAL PURPOSES ONLY. ACTUAL SIGNAGE CONSTRUCTION, MANUFACTURE, MATERIALS & TECHNIQUES MAY DIFFER TO THOSE SHOWN & ARE SUBJECT TO FINAL SITE CONDITIONS.
BLAZE SIGNAGE MUST FIRST BE APPROVED BY THE CLIENT.
CLIENT TO APPROVE PRIOR TO APPROVAL. IF ANY SPECIAL INSTRUCTIONS ARE REQUIRED.
THE COPYRIGHT OF THIS DRAWING IS OWNED BY BLAZE SIGNAGE LIMITED AND IS NOT TO BE DISCLOSED TO OTHER PERSONS OR TO BE USED FOR MANUFACTURING PURPOSES WITHOUT PERMISSION.

