
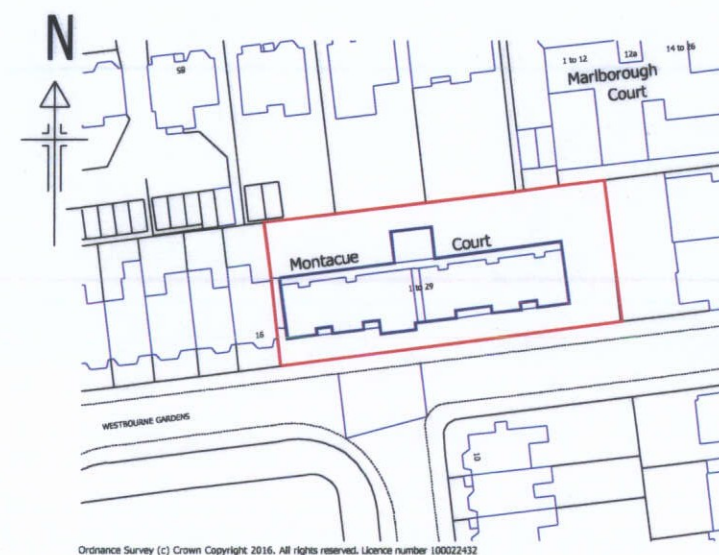


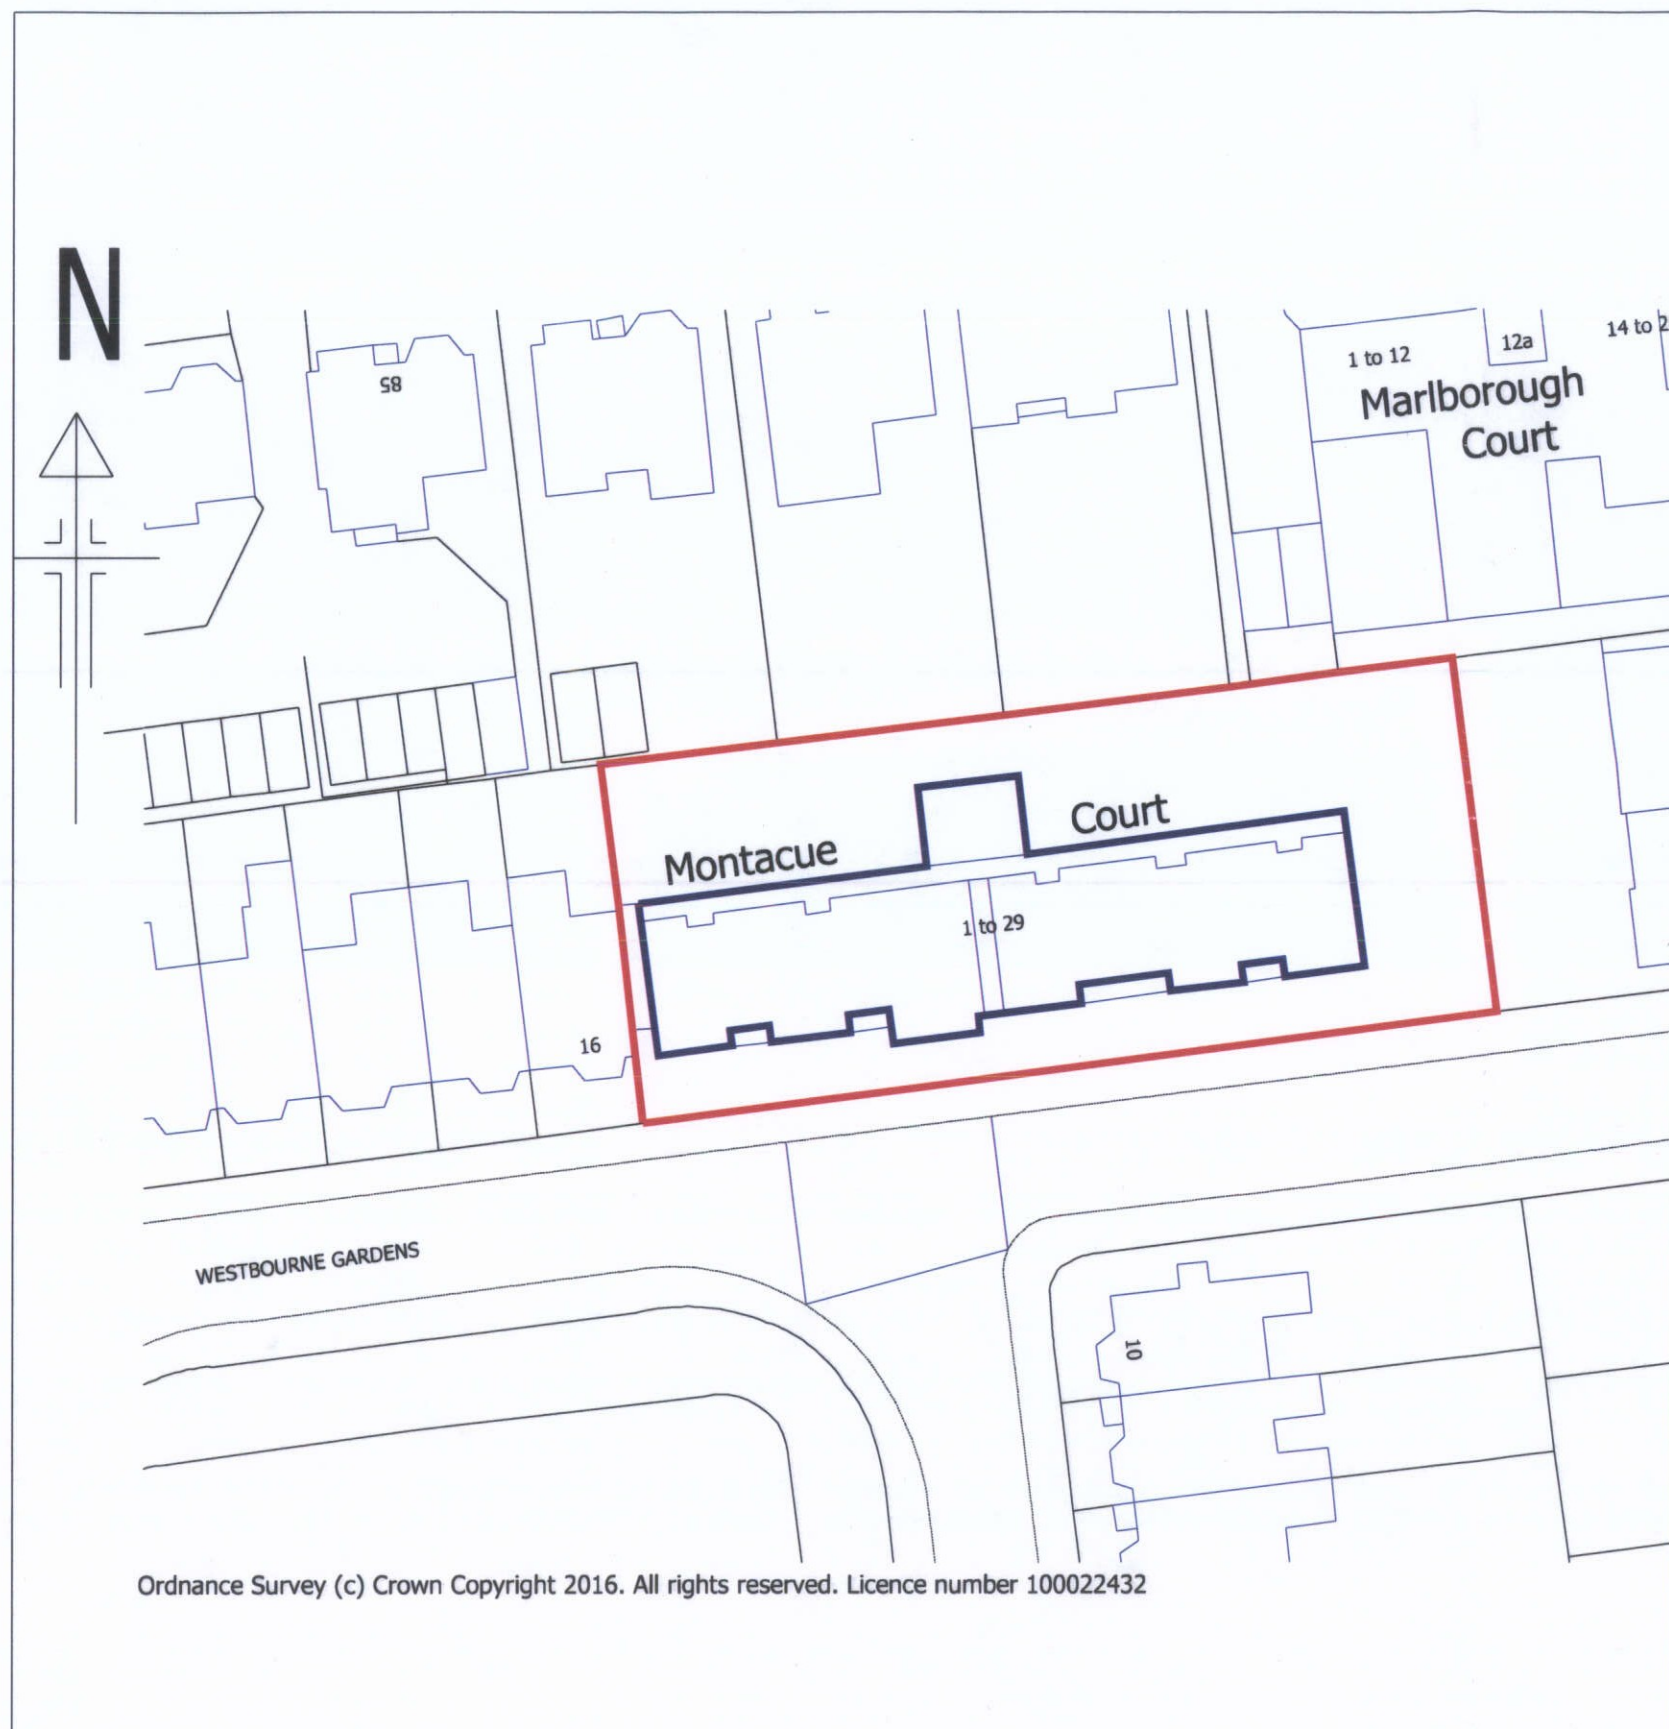


Corporate Planning

15 FEB 2017

**PLANNING
ISSUE**

Rev. Date

Do not scale from this drawing. Dimensions to be verified on site by contractor prior to commencement of work.
This drawing is the copyright of the practice and may not be reproduced in part or in whole without the prior written consent of the practice.
© 2015 Faithorn Farrell Timms LLP

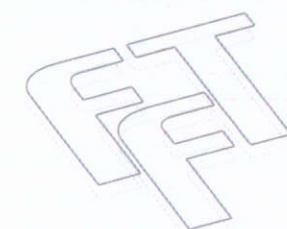

Faithorn Farrell Timms

Central Court
1 Knoll Rise
Orpington
Kent BR6 0JA
T 01689 885080
F 01689 885081

Client
**NOVUS
SOLUTIONS**

Project
**1-29 MONTAGUE COURT
WESTBOURNE GARDENS
FOLKESTONE CT20 2TJ**

Drawing Title
**LOCATION
AND
BLOCK PLAN**

Date
11-10-2016

Scale
1:500 1:1250@A1

Drawn By
KRD

Checked By
AW

Project No.
T2-1290

Drawing No.
1

Rev.