




KEY PLAN

AREA OF ROOT PROTECTION AREA = 366.4 SQM
(Trunk diameter at 1.5m is 0.9m, hence RPA has a radius of 10.8m)

AREA OF PARKING IMPEDING ON RPA = 34.5 SQM

34.5 / 366.4 = 0.094 Therefore approximately 9% of the RPA is used for parking

PLEASE NOTE: These Root Protection Areas have been calculated using the trunk diameter (taken at 1.5m above ground) x 12. These have not been verified by a qualified Arboriculturalist.

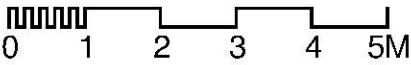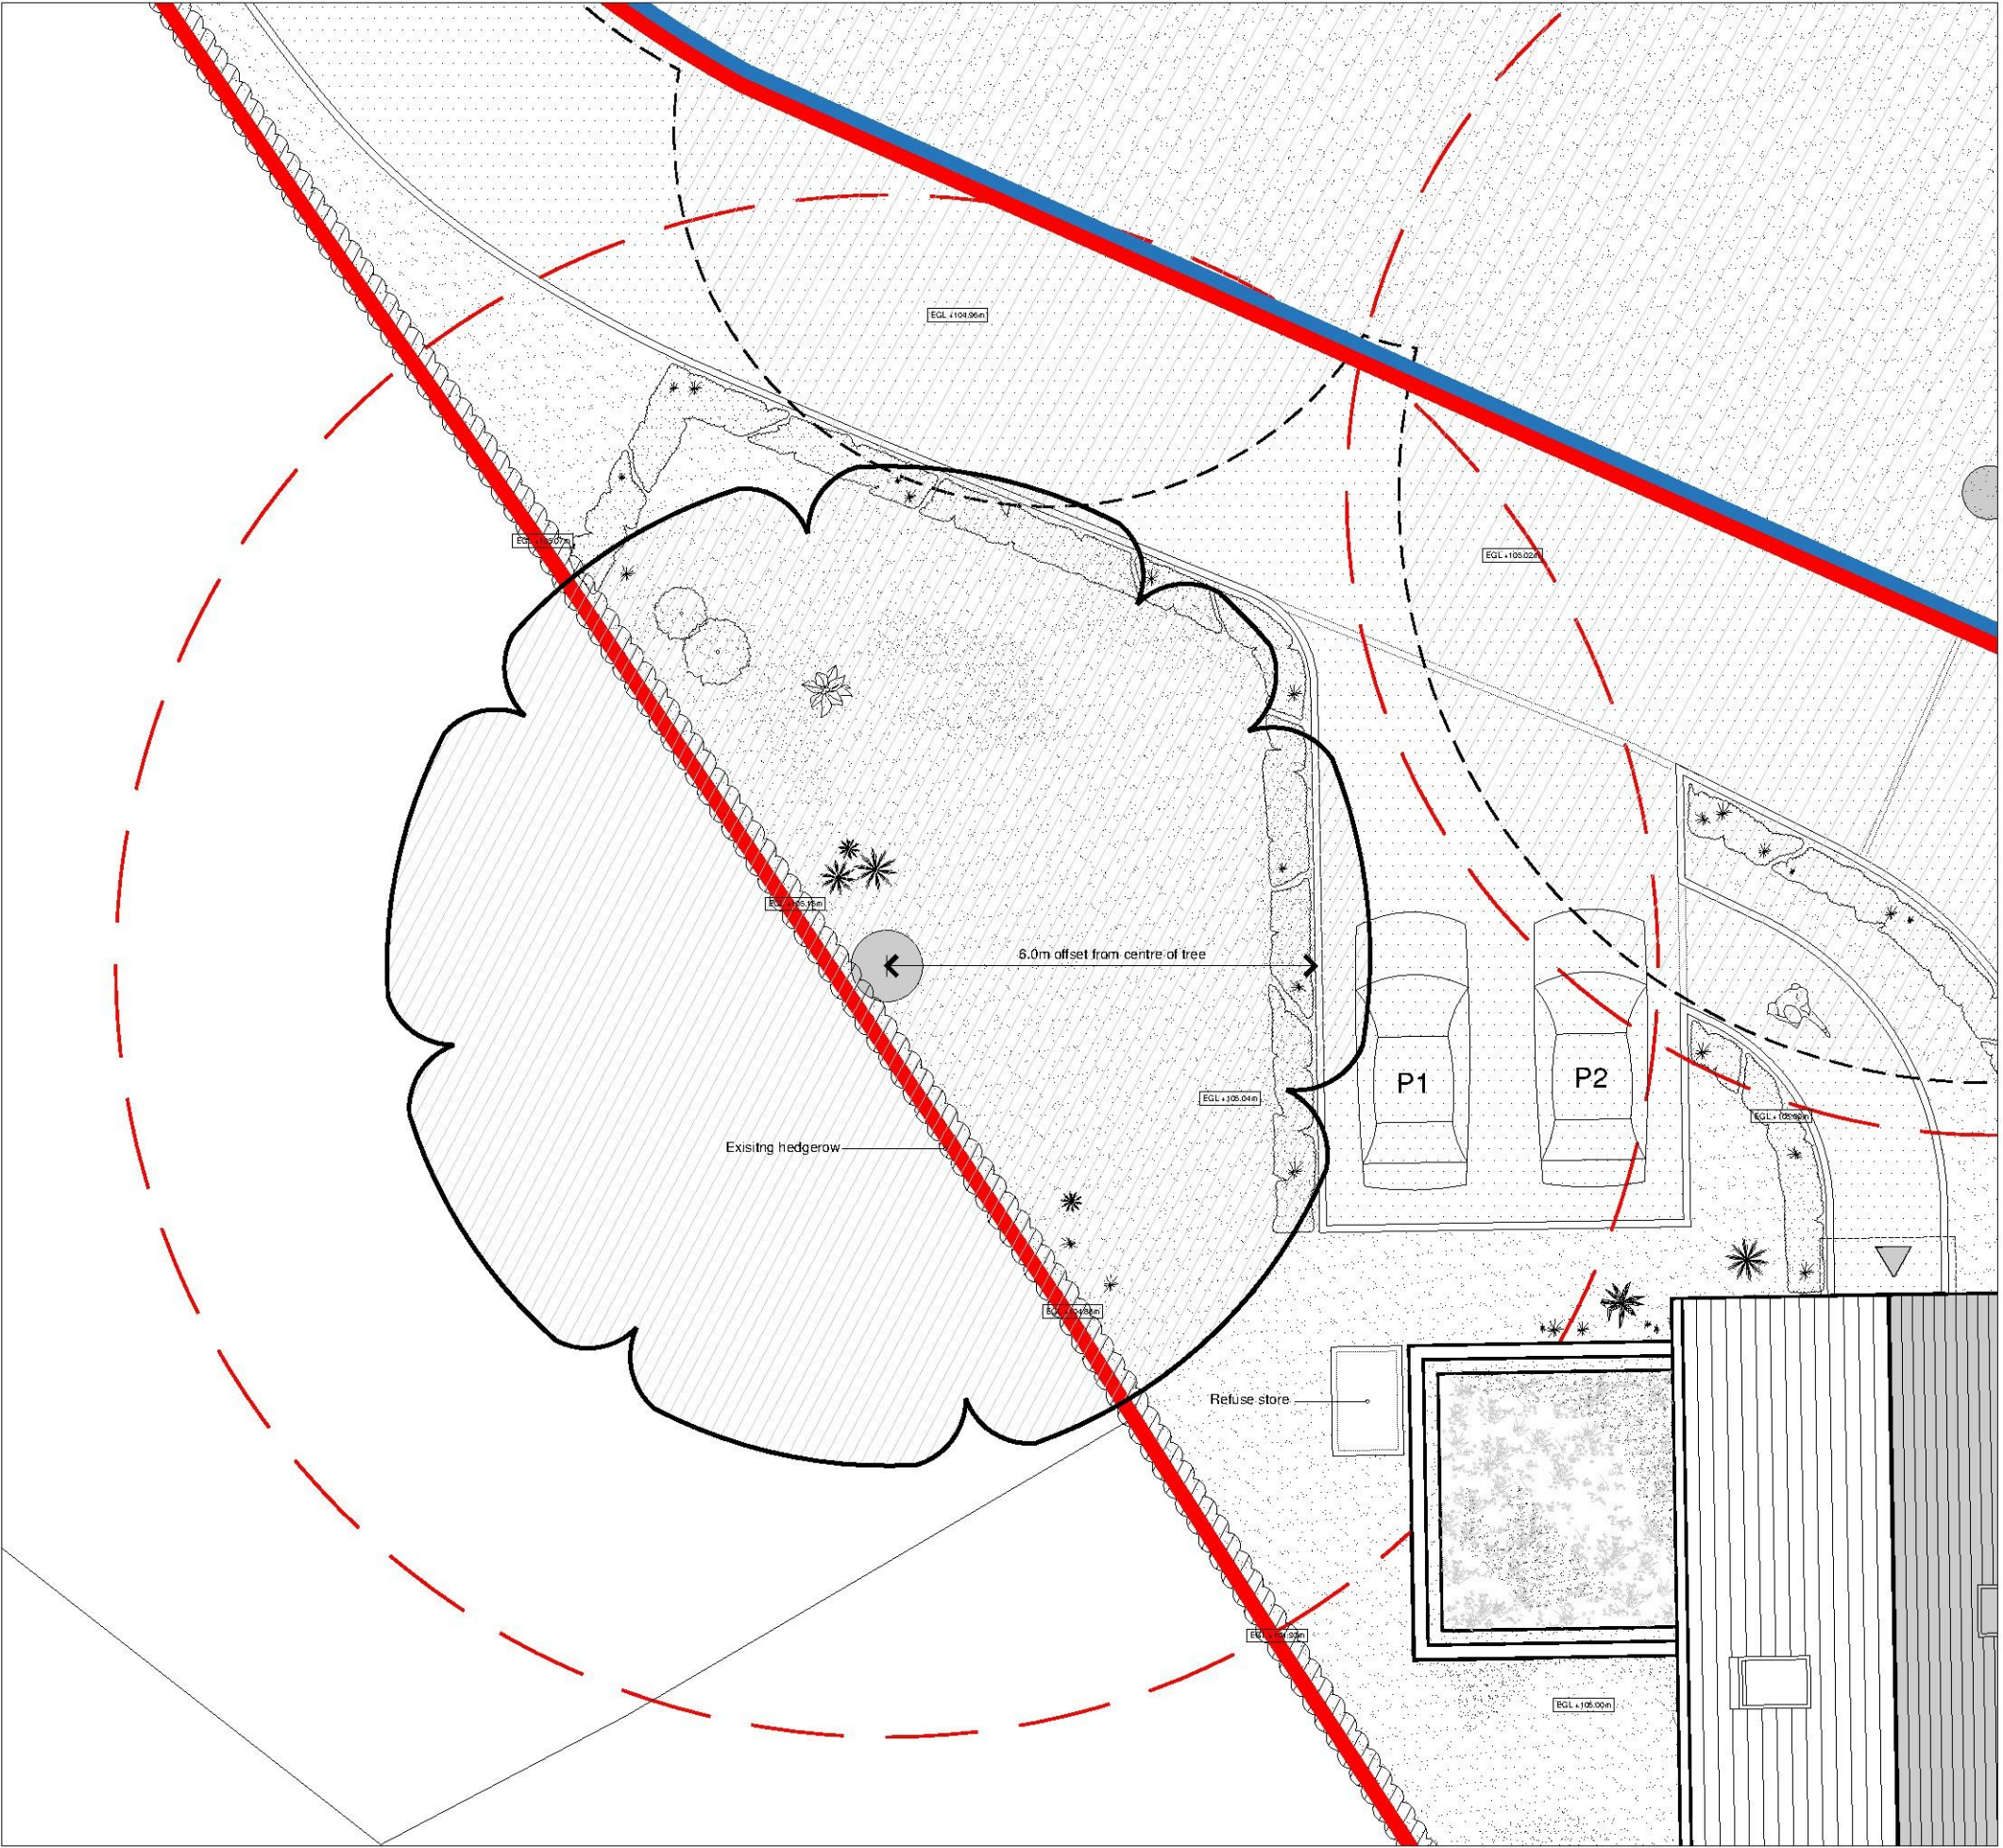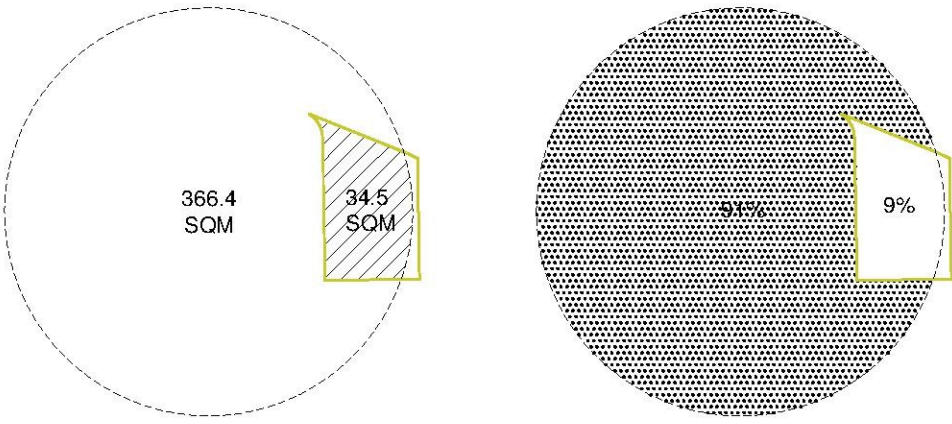

THE COACH HOUSE
ROOT PROTECTION & PARKING

© This drawing is the copyright of Guy Hollaway Architects and should not be copied, reproduced or used without written consent. All Rights Reserved.
All dimensions are to be checked on site prior to fabrication and the Architect should be notified of any discrepancy.
Do not scale from this drawing

Revised
A Amendments to parking area

BL 16.02.2017

Project The Coach House
Aldington Road, Lympne, Hythe, CT21 4 LE
Client Charlotte, John & Judith East
Title Root Protection Area & Parking

Status PLANNING

Scale 1:100 Date 16.02.17 Drawn BL Cited MW

guy hollaway

London | Fourth Floor | 251 Finsbury Road | London | N1 9AG
T +44 (0)20 7014 4000 F +44 (0)1303 265 214 E andrea@guyhollaway.co.uk W www.guyhollaway.co.uk
Kent | The Tramway Station | Ramsgate Road | Hythe | Kent | CT21 3BG
T +44 (0)1303 265 215 F +44 (0)1303 265 214 E andrea@guyhollaway.co.uk W www.guyhollaway.co.uk
Project Number 16.039 Drawing Number 008
BL Number A