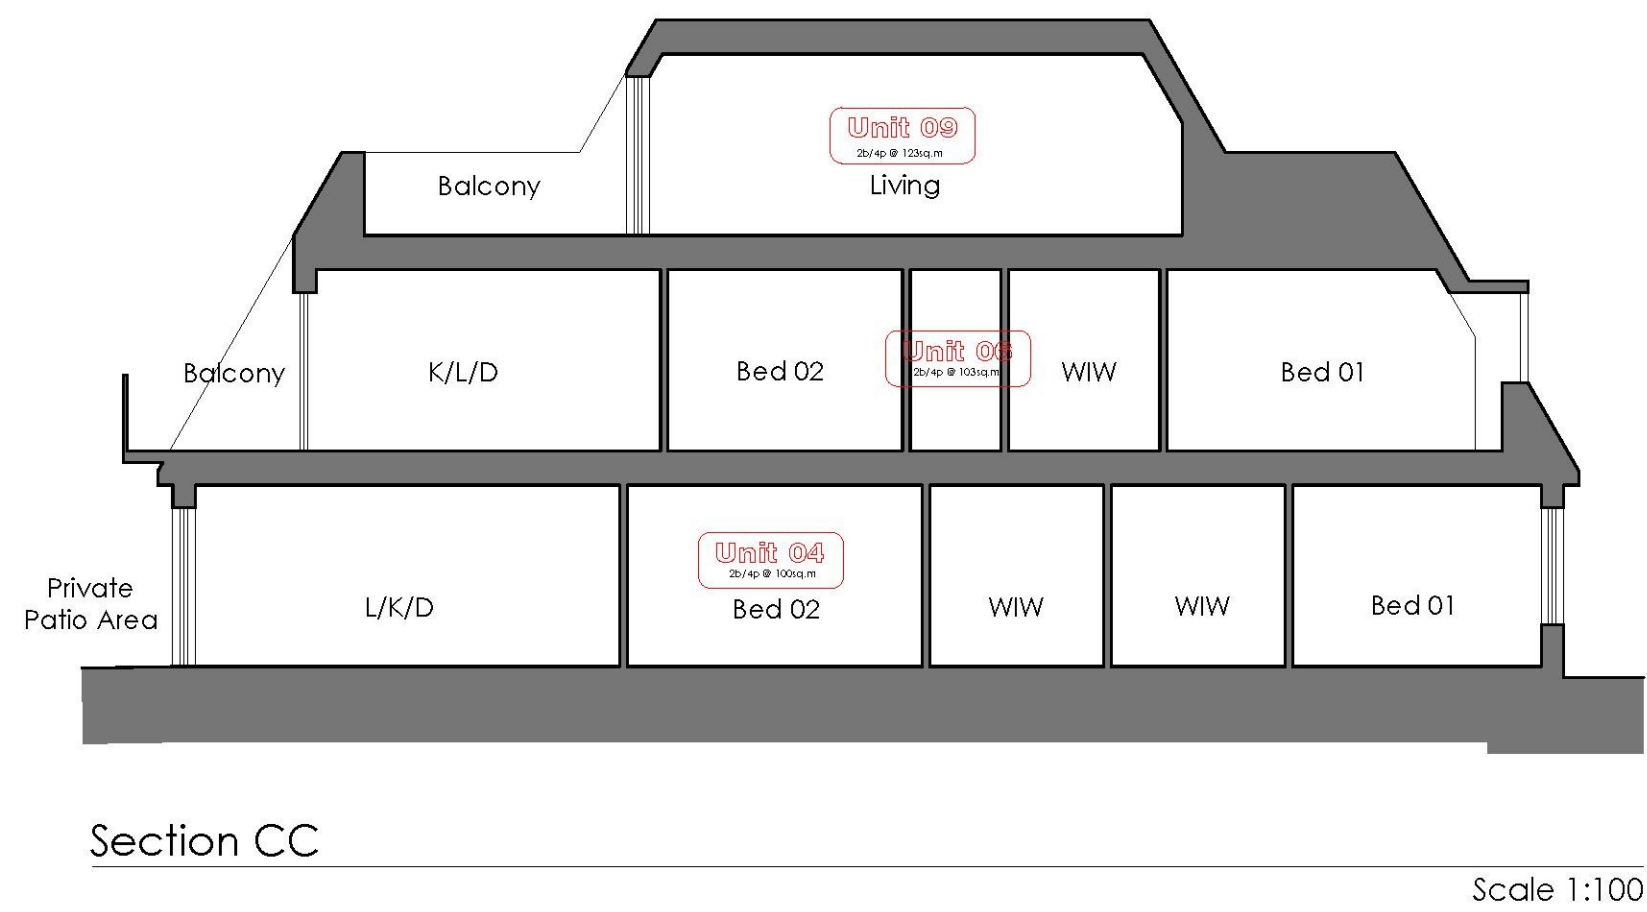


D	08/12/16	Updated for planning
C	23/09/15	Revisions to elevations
B	11/09/15	Revisions to elevations
A	25/08/15	Revisions to elevations
Rev:	Date:	Description:

UBIQUE
ARCHITECTS

11 Ashford House, Beaufort Court
Sir Thomas Longley Road
Rochester, Kent, ME2 4PA

Tel: 01 634 226560
email: studio@ubique-architects.co.uk
www.ubique-architects.co.uk

Client:
Redlynch

Project:
Redlynch,
19 Hillcrest Road
Hythe
Kent
CT21 5EU

Title:
Proposed Sections

Date:
Dec 16

Scale:
1:100@A1

Drawing No:
005

Revision:
D

PLANNING ONLY

© COPYRIGHT EXISTS ON THE DESIGNS AND INFORMATION ON THIS DRAWING