



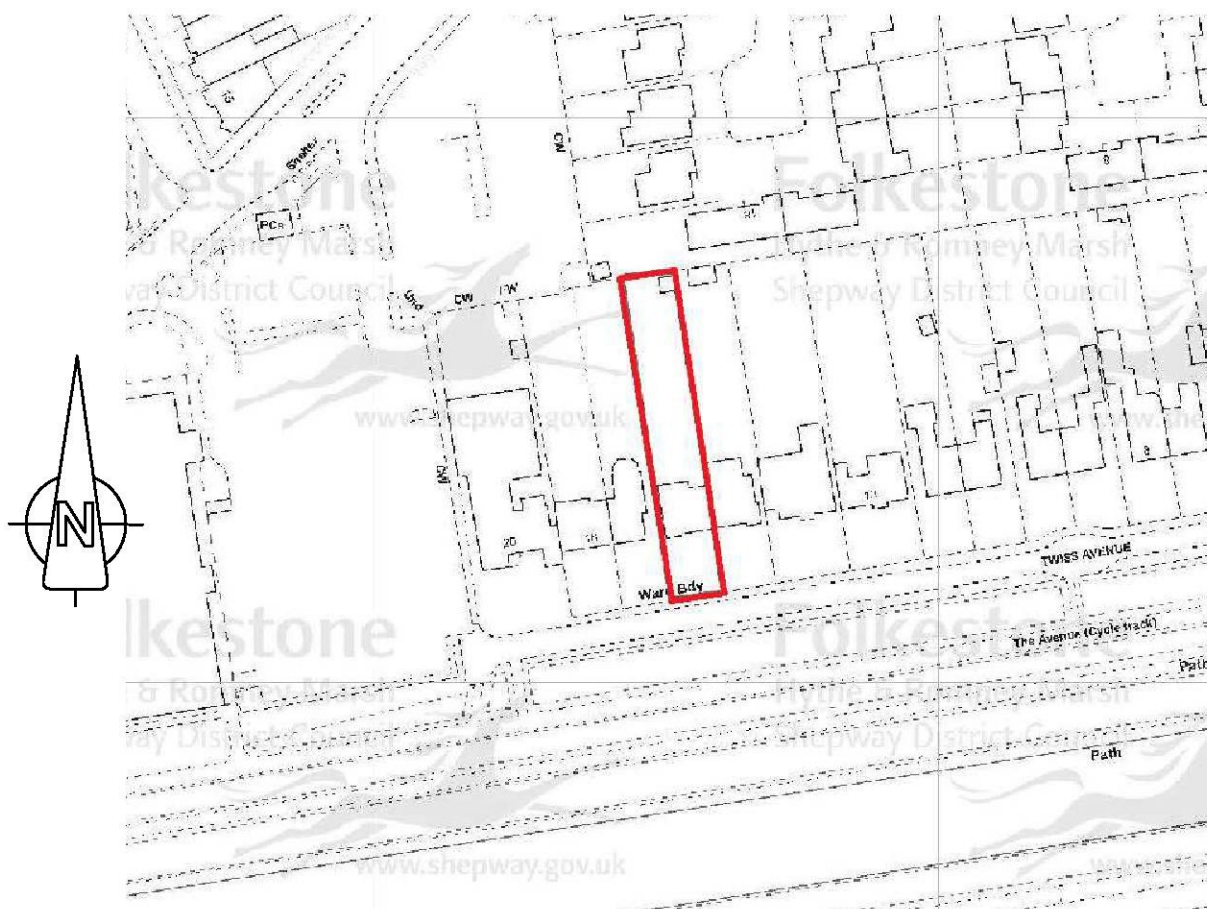

LOCATION PLAN

Scale 1:1250

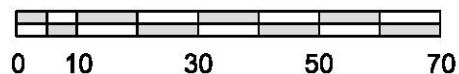

A	Scale bar added as requested by SDC Planning.	15/02/17	
No	AMENDMENTS	Date	Client : Mr G Ottley
Title : Proposed Ground Floor Extension Comprising Dining Room and Conservatory			Site : 16 Twiss Avenue Hythe Kent CT21 5NU
			Scales : 1:1250 @A4
			Date : Jan 2017 Drawn : DJA
Drawing No. DJA/005/17 -3A			