


Windows No 2, 3 & 4.

Corporate Post Room

27 FEB 2017

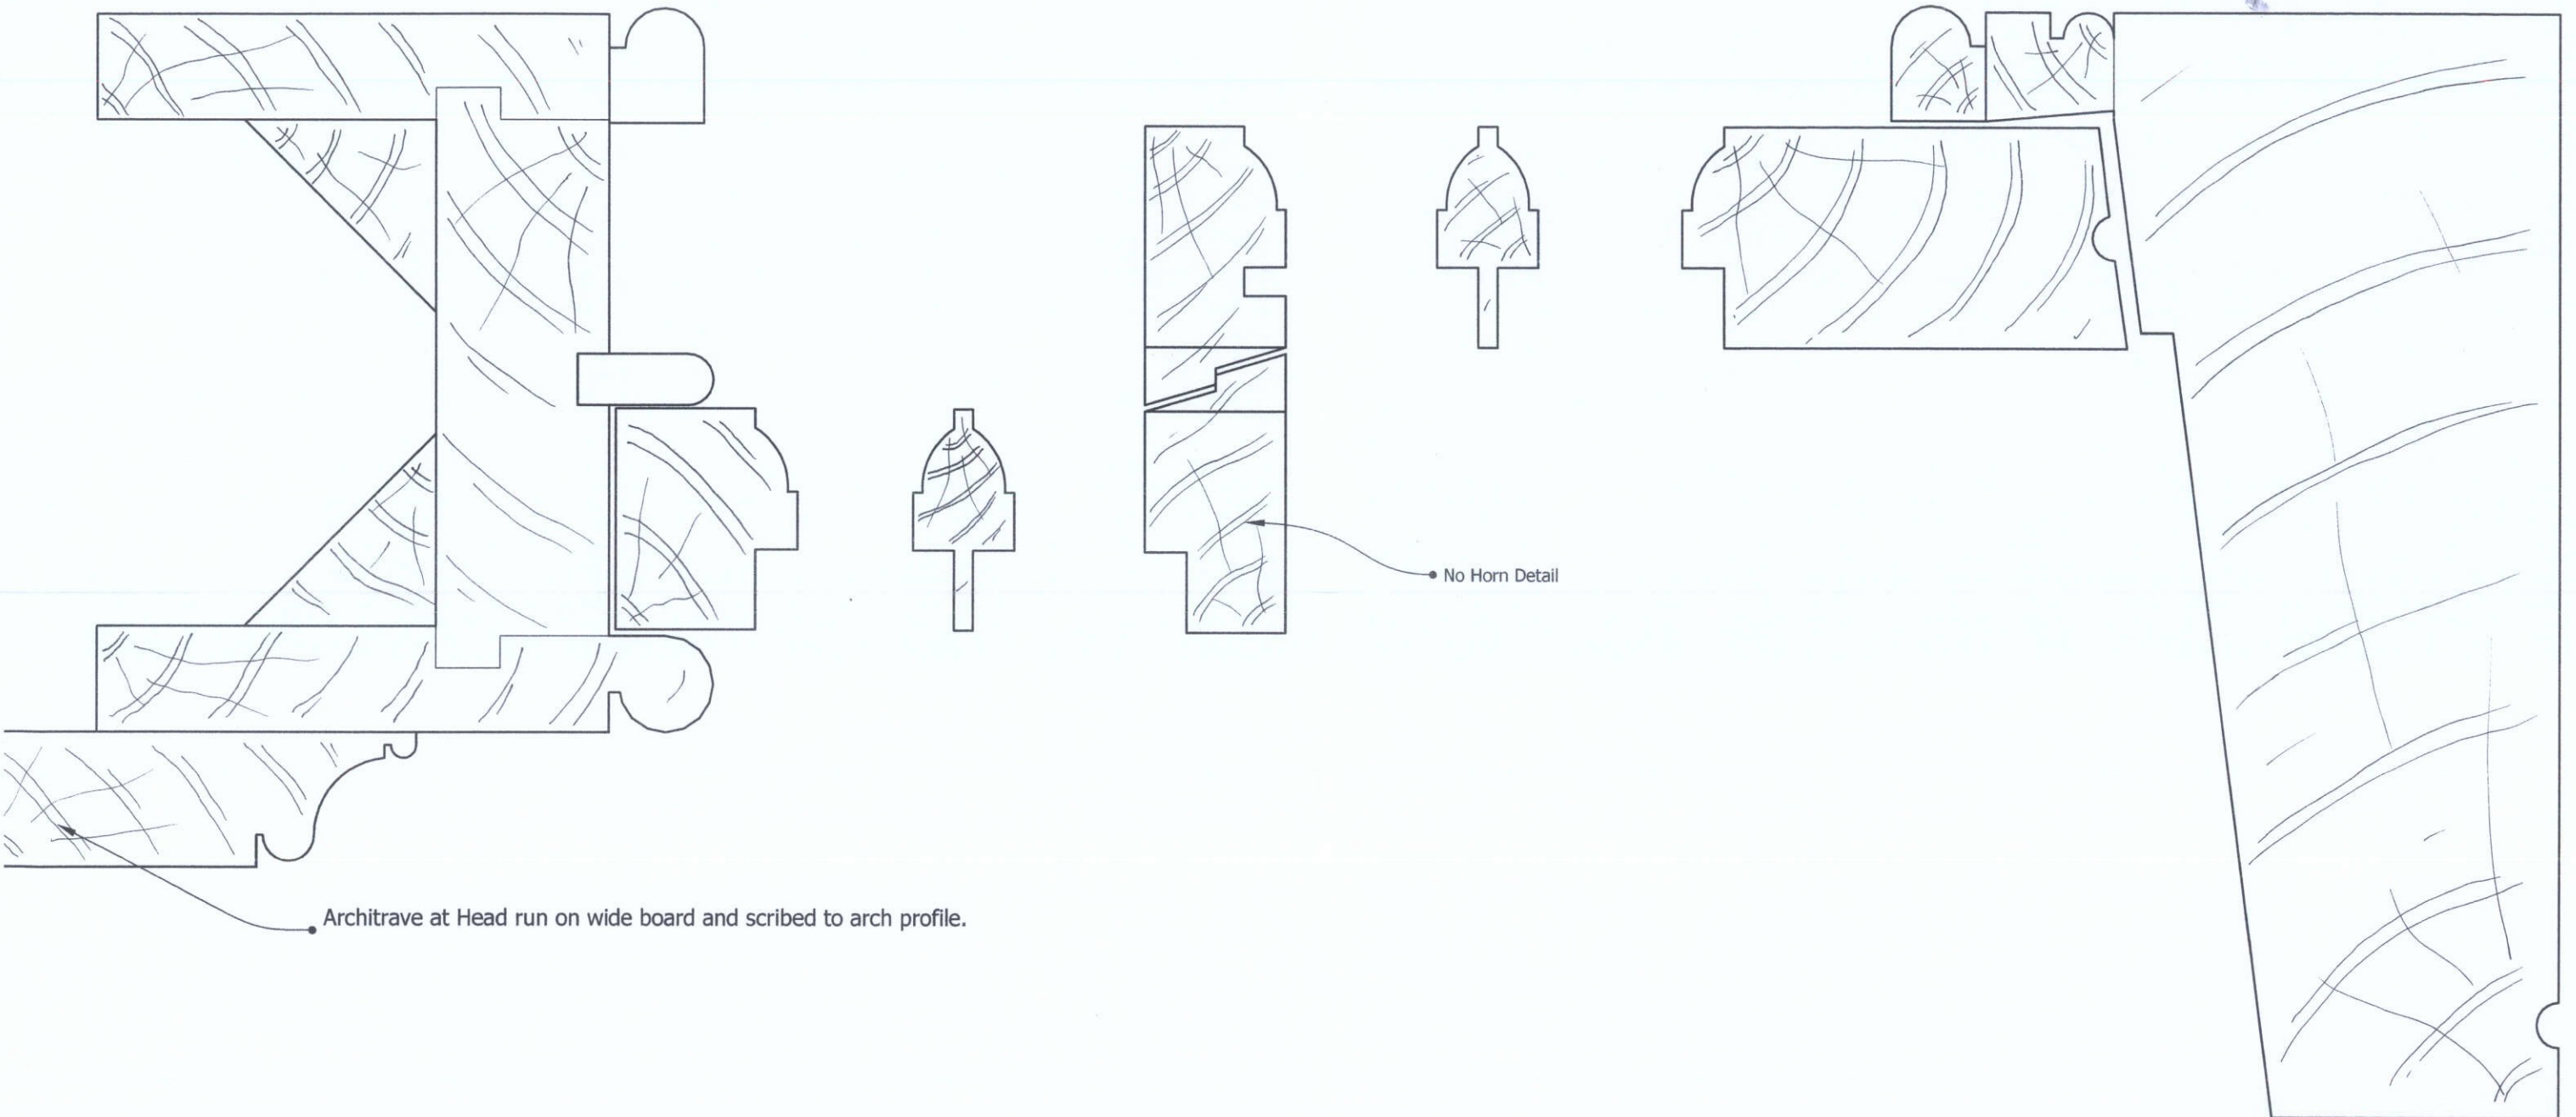

Project:	Town Hall House, New Romney	B. E. Ames Ltd
Title:	Proposed Vertical Sections W2, W3 & W4	
Date:	October 2016	
Drawn by:	MJH	
Rev:	A - February 17 Updated Details	Drawing No: THH / 006 Scale 1:1 @ A3