


SHEET	A4	23/02/2017	SWG 10	CT/01/OS
SCALE	1/500			5-SBT

A1 Associates 21 Seabrook Road
Hythe Kent CT21 5LX
01303 262530 07740305036

Block Plan
50 Chichester Road CT20

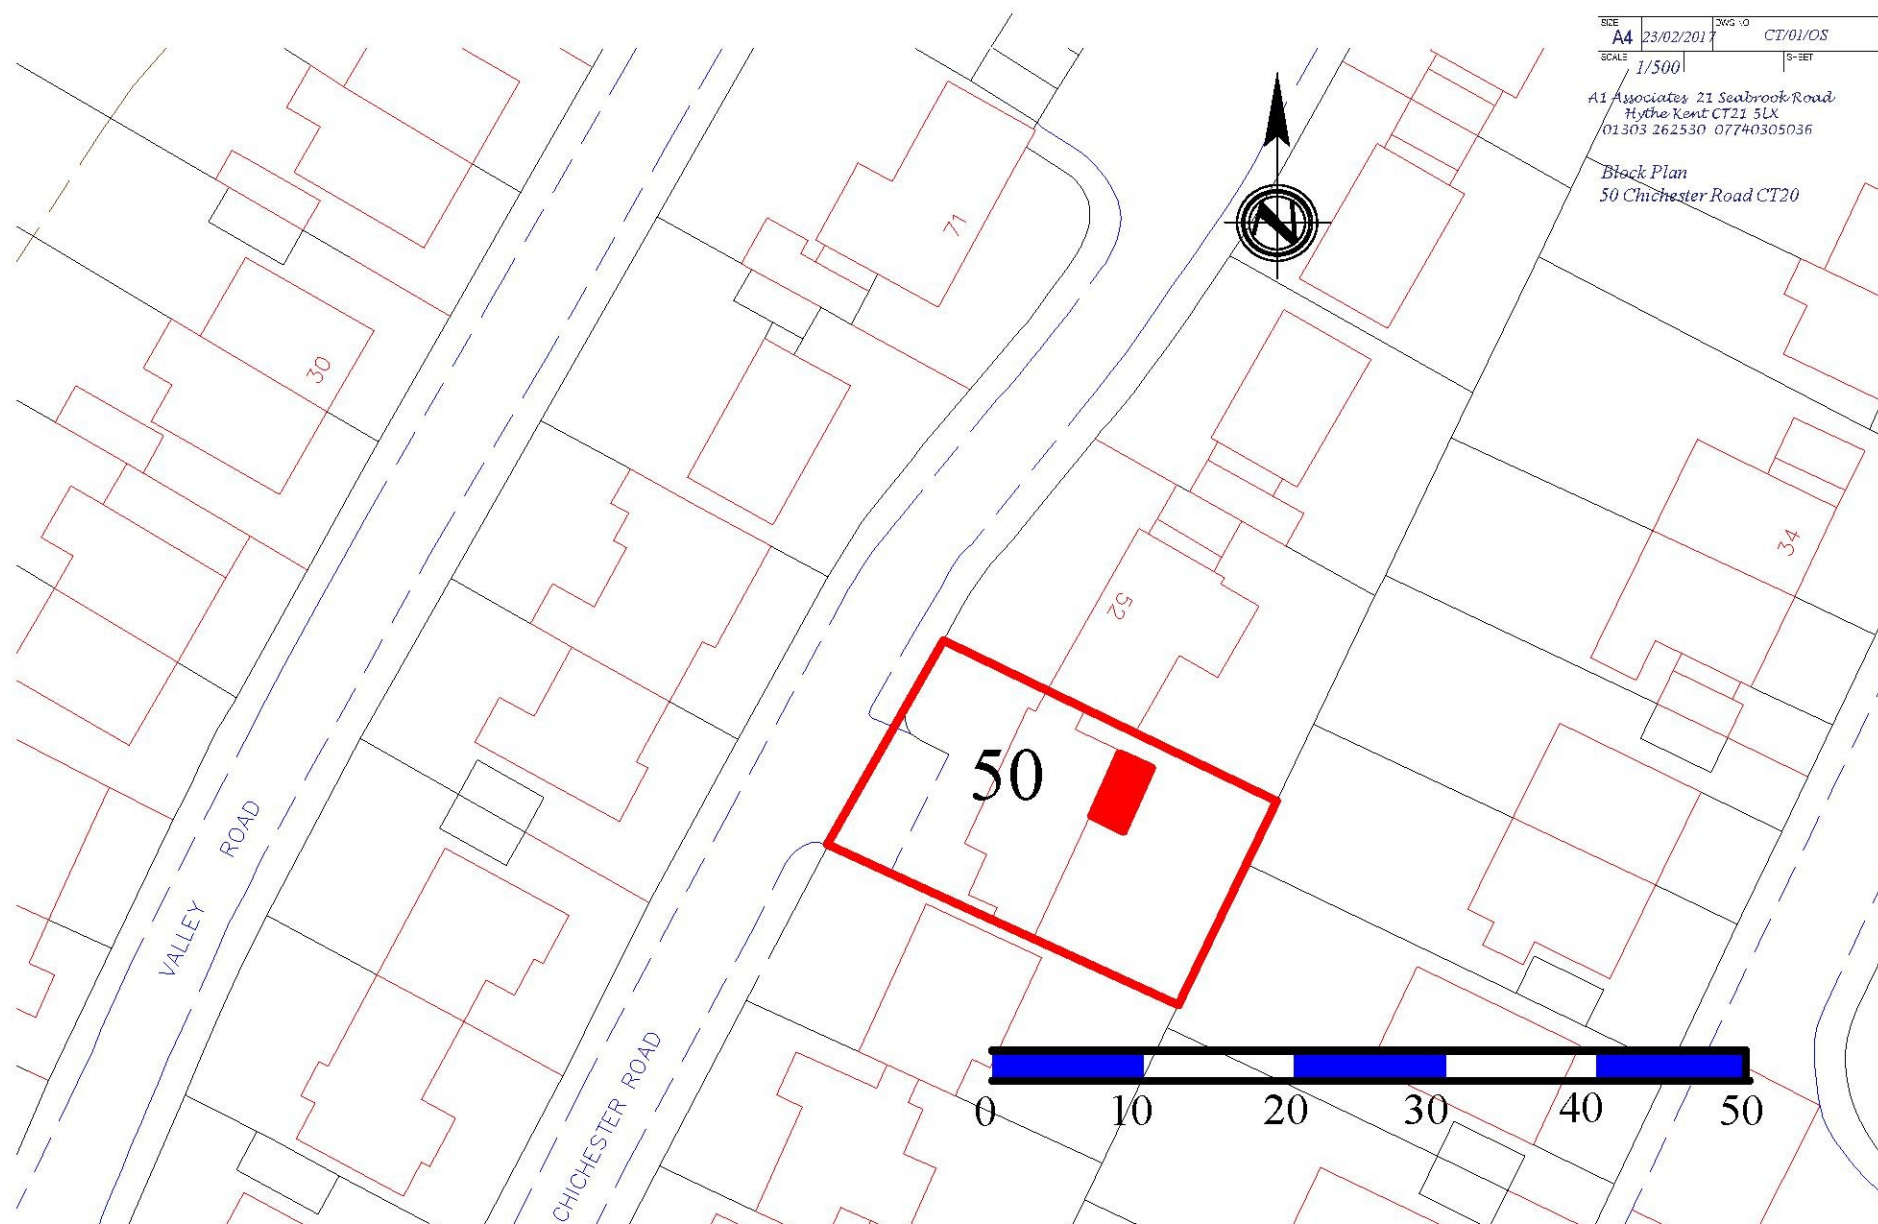

Ordnance Survey (c) Crown Copyright 2016. All rights reserved. Licence number 100022432