
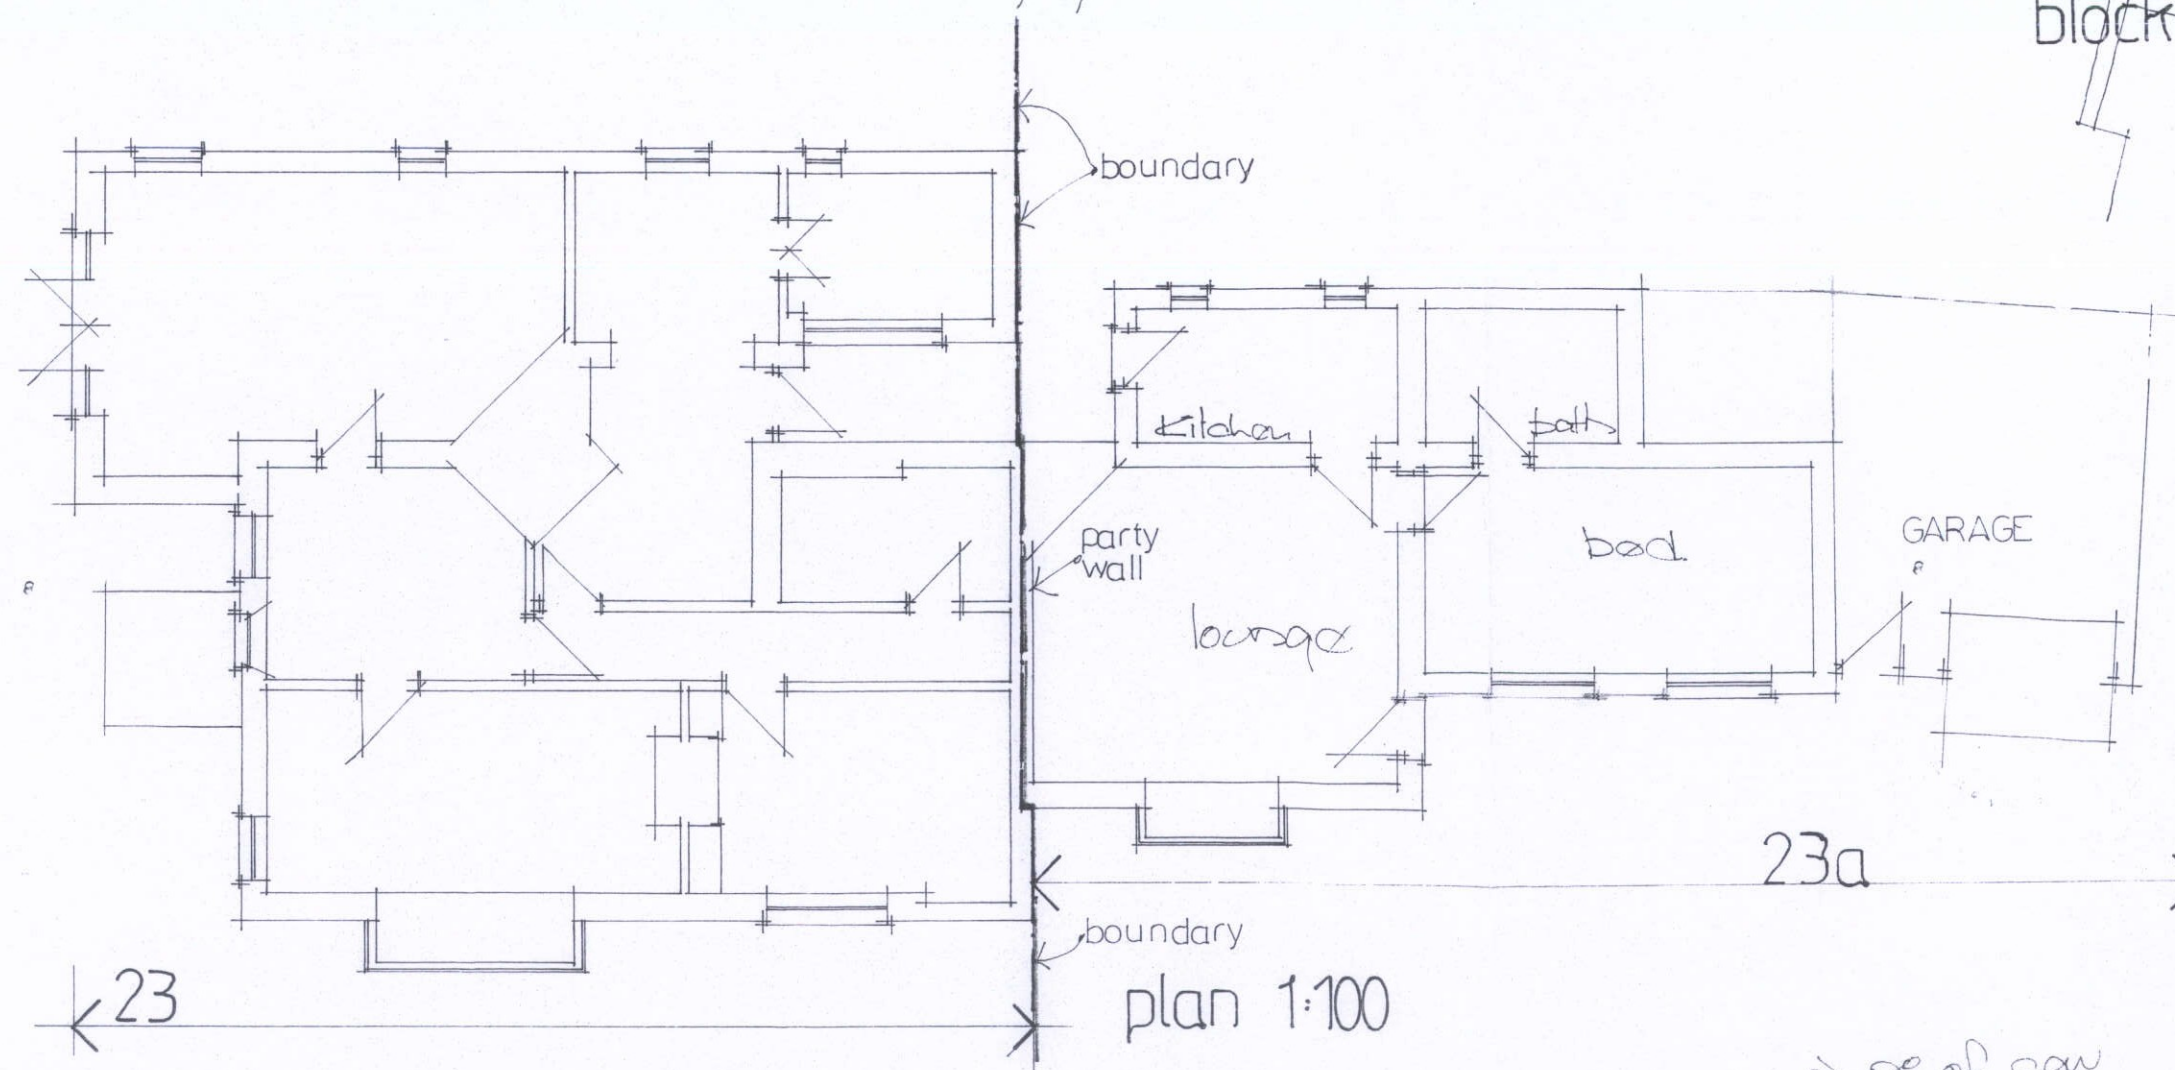
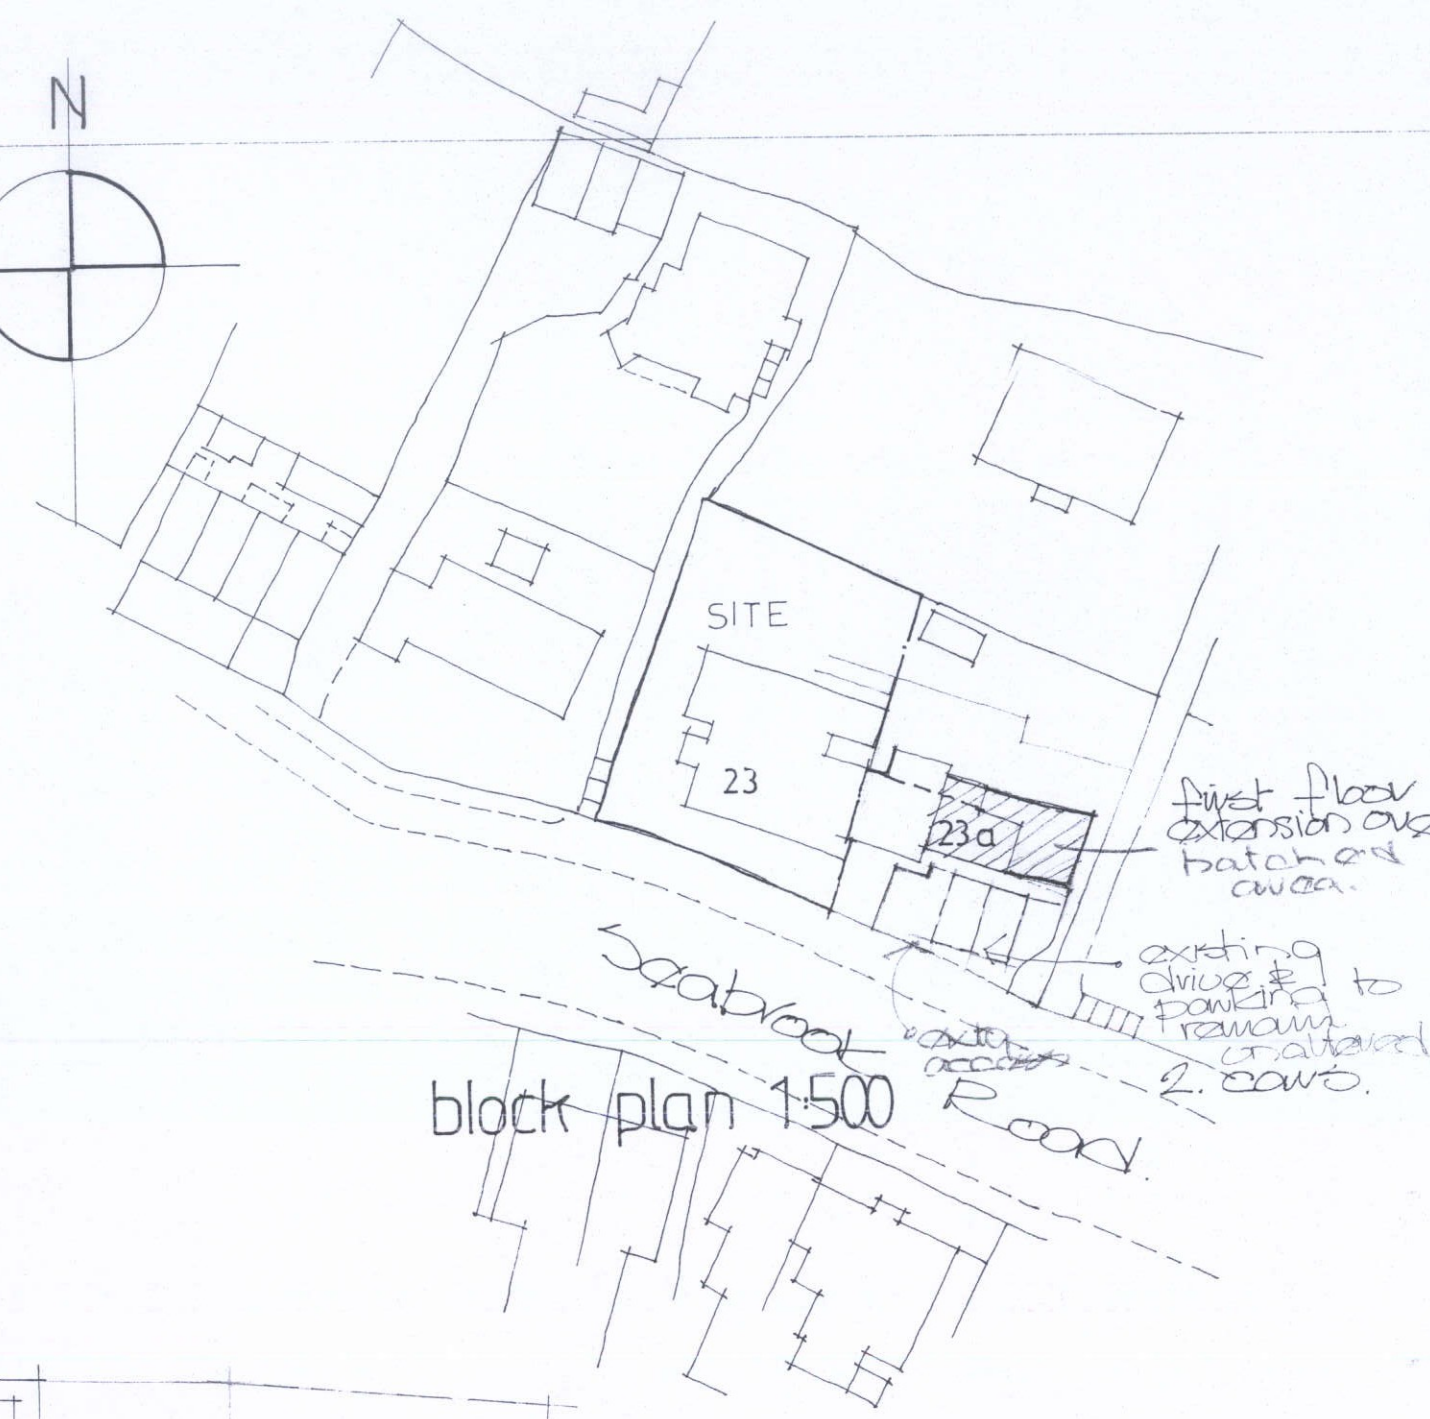
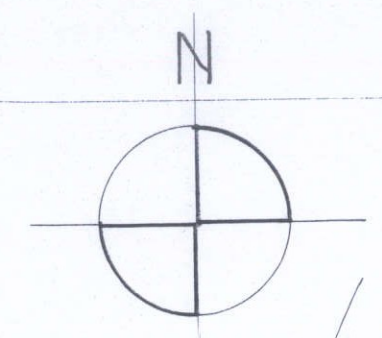


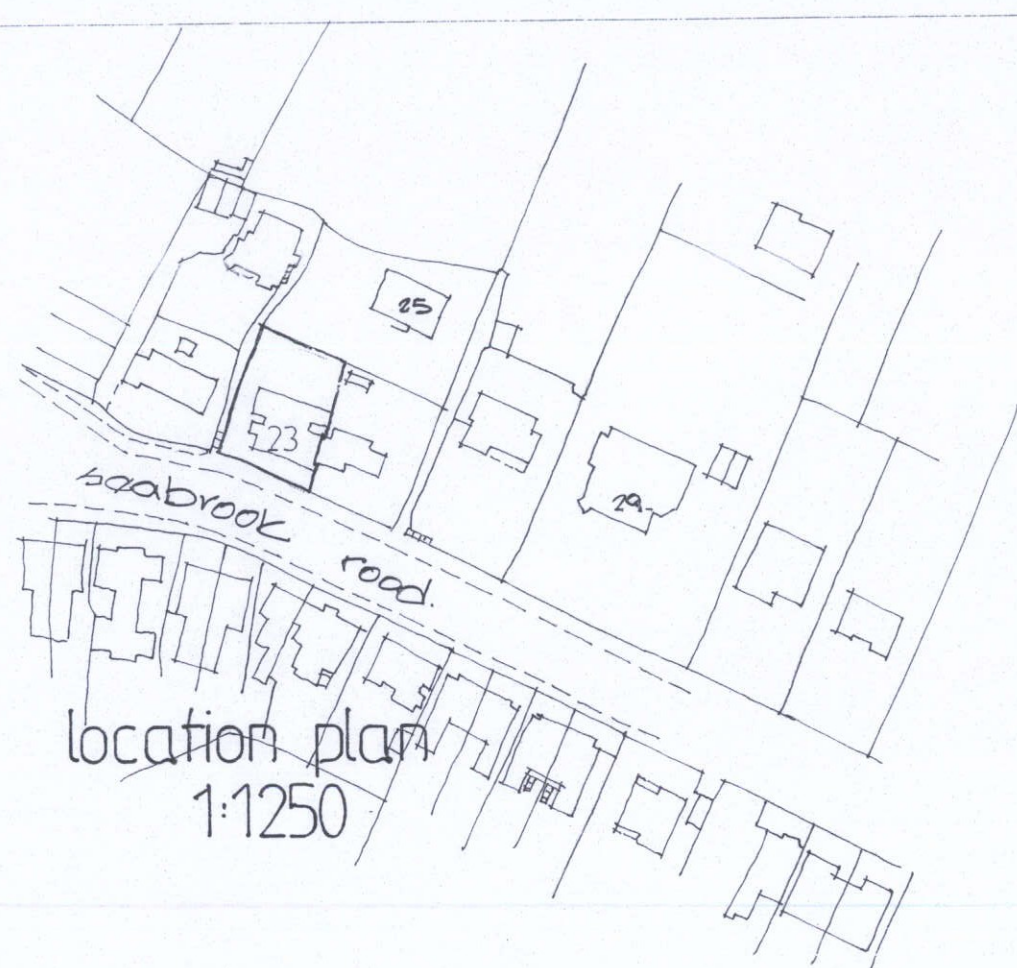

0 1 2 3 4 5 6
SCALE: 1:100
Corporate Post Box
24 FEB 2017

existing details
23a SEABROOK ROAD,
HYTHE KENT DS/1944/4c

dir. of car
for the space indicators.