


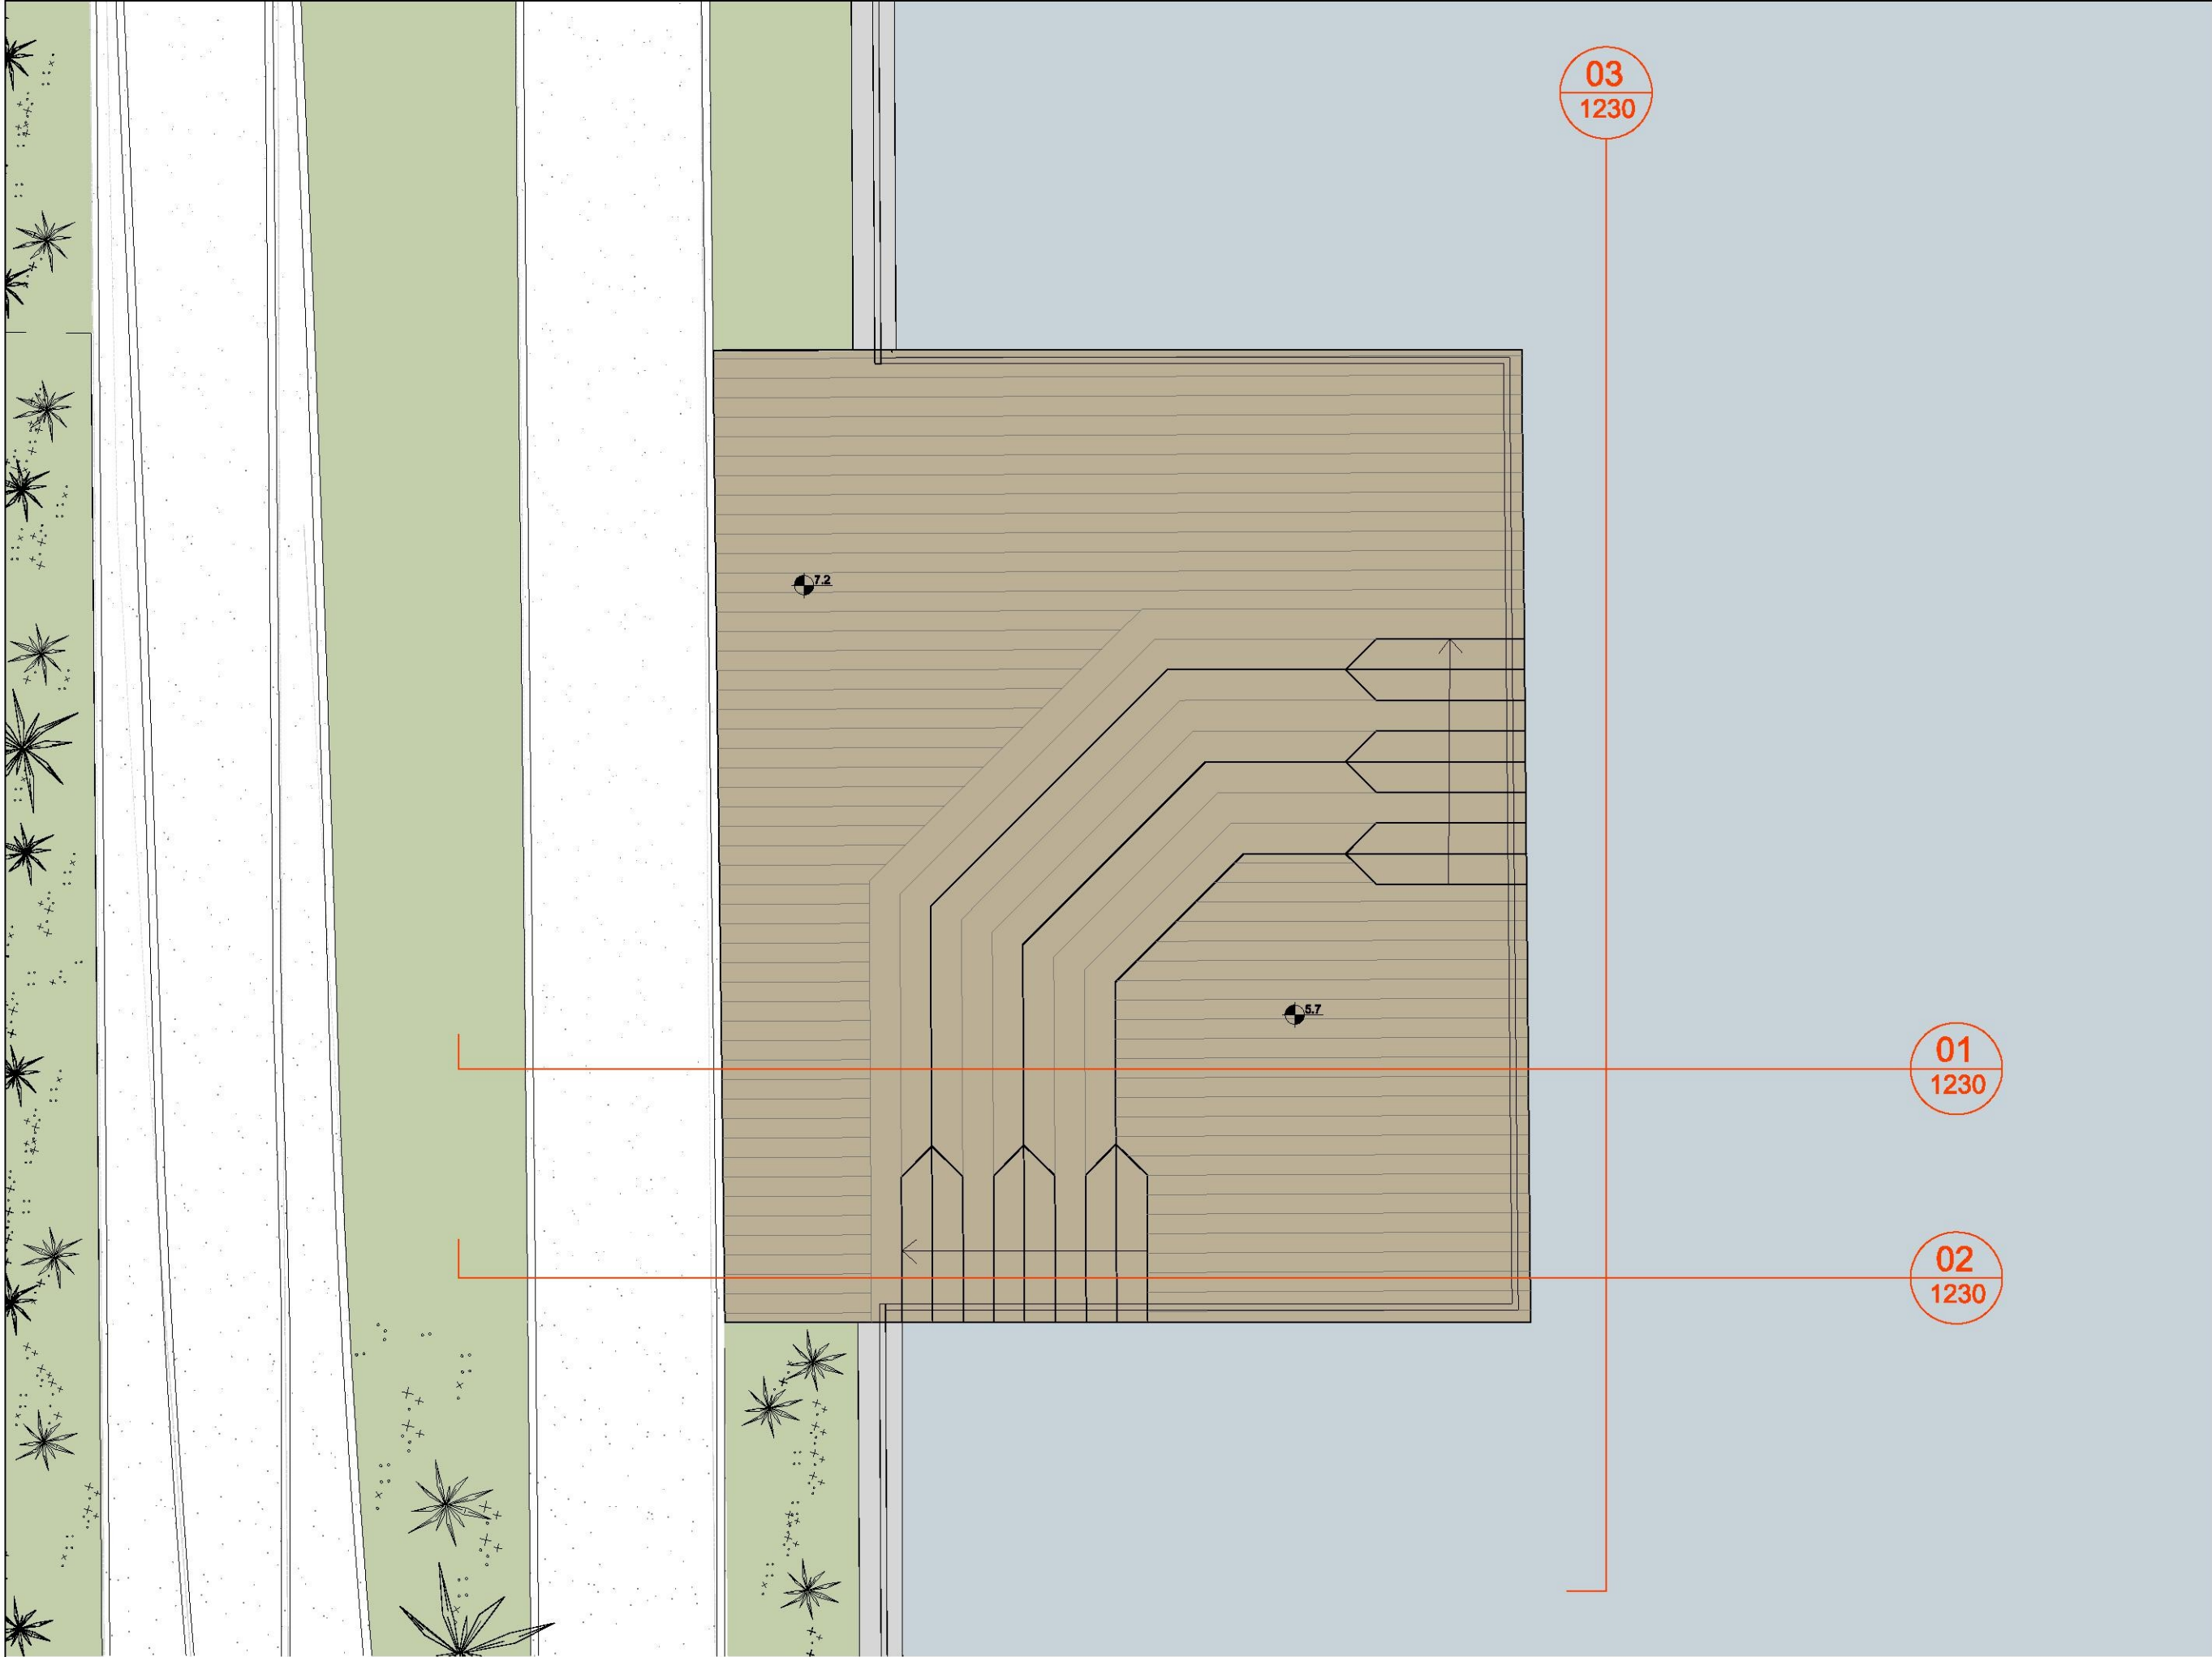


01 VIADUCT - EAST BUTRESS BALCONY - PLAN

C			
B			
A	20.02.2017	Viaduct Design Update	RB/DL/FL
rev no	date	issue description	drawn
revisions			checked

notes

Dimensions govern. Do not scale drawings.
All dimensions are in millimetres unless noted otherwise.
All dimensions shall be verified on site before proceeding.
All discrepancies to be notified in writing to ACME.
This drawing is to be read in conjunction with all relevant architectural and engineers information.
All rights reserved. © ACME Ltd.
Area measurements must not be taken to represent contractual documentation.

UK Projects only:
This drawing may contain data under license from Ordnance Survey. Unauthorised reproduction infringes crown copyright.

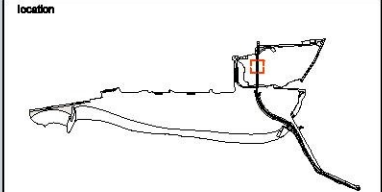

designer	acme 75 Trafalgar Street, London EC2A 4EA United Kingdom Tel: +44 (0)20 7281 8182 E: info@acme.co.uk W: www.acme.co.uk				
client	 FOLKSTONE HARBOUR COUNCIL The Station House, Folkestone Harbour, Folkestone CT20 1QH W: www.folkestoneharbour.com				
project	Folkestone Seafrost				
number	161				
drawing title	Viaduct - East Butress Balcony - Plan				
scale	1:50 @ A3				
status					
date	20.02.2017				
drawn by	OK	checked by	DL / FL		
project no	company	category	level	drawing no	rev no
161-ACME-GA1-XX-1220					A