
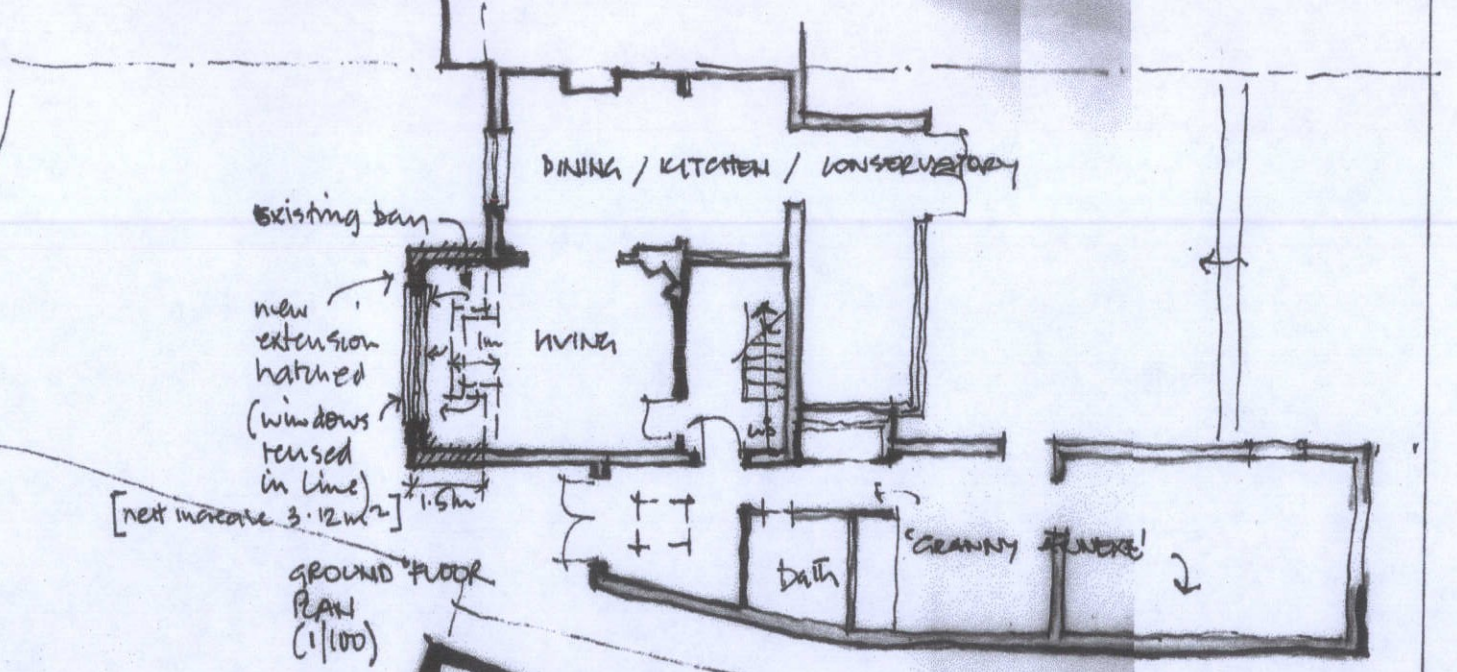
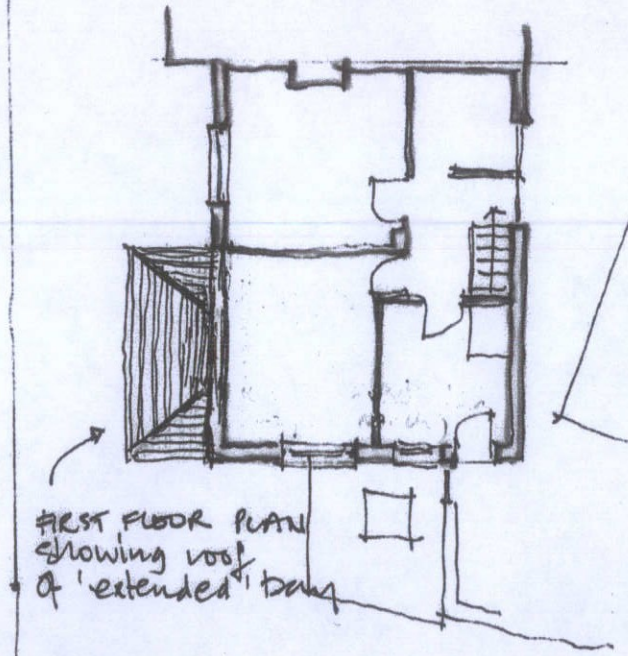
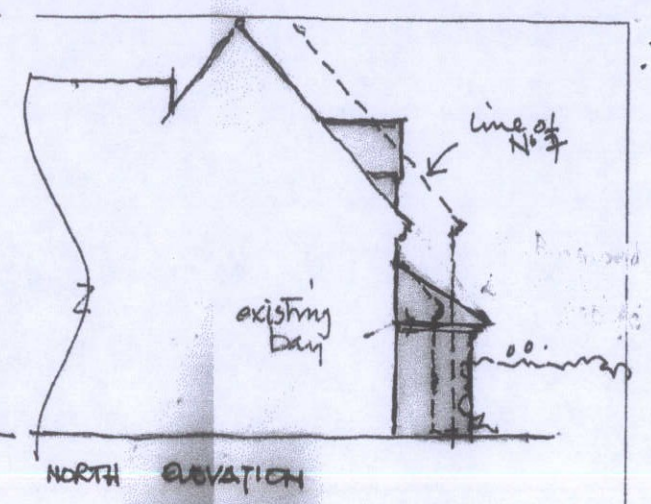
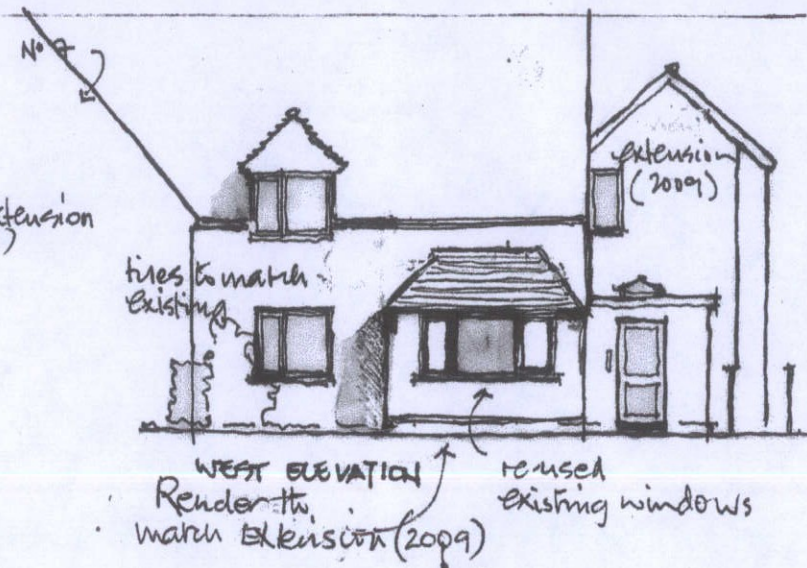


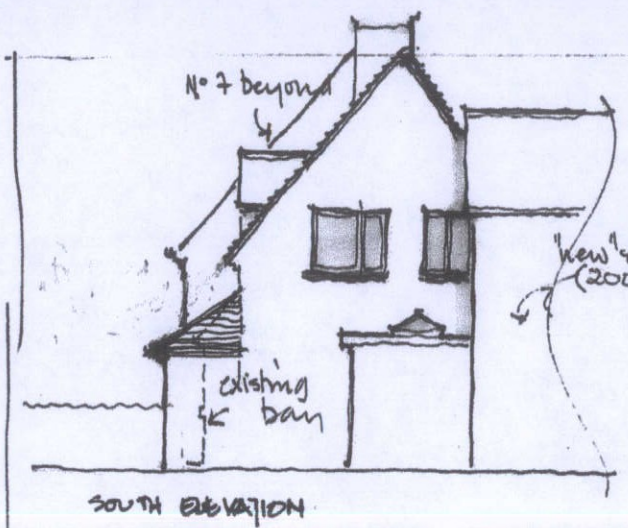

PROPOSED IMPROVEMENTS
TO A BAY
AT NO 8 CHISTLE CESSANT
SALTWOOD for
MR & MRS W GROVER

PROPOSALS
APRIL 2015
1/100 & A3

120/200A