
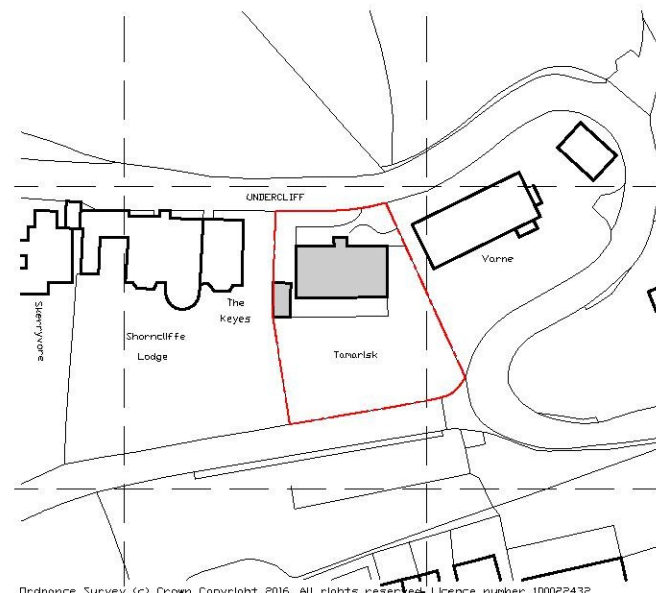


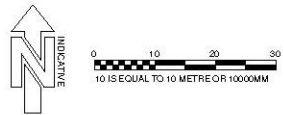

Ordnance Survey (c) Crown Copyright 2016. All rights reserved. Licence number 100022432

Site Location Plan @ 1:1250

External Material Schedule

Roofs:

Plain Tiled Roof with Dormers.

Walls:

White Coloured Render.

Windows and Doors:

White Upvc Framed Windows and Doors.

Rainwater Goods:


Upvc Gutters and Downpipes

Boundaries:

Close Boarded Timber Fence

Access:

Paving along side entrance and to rear patio area along with Tarmac Drive.

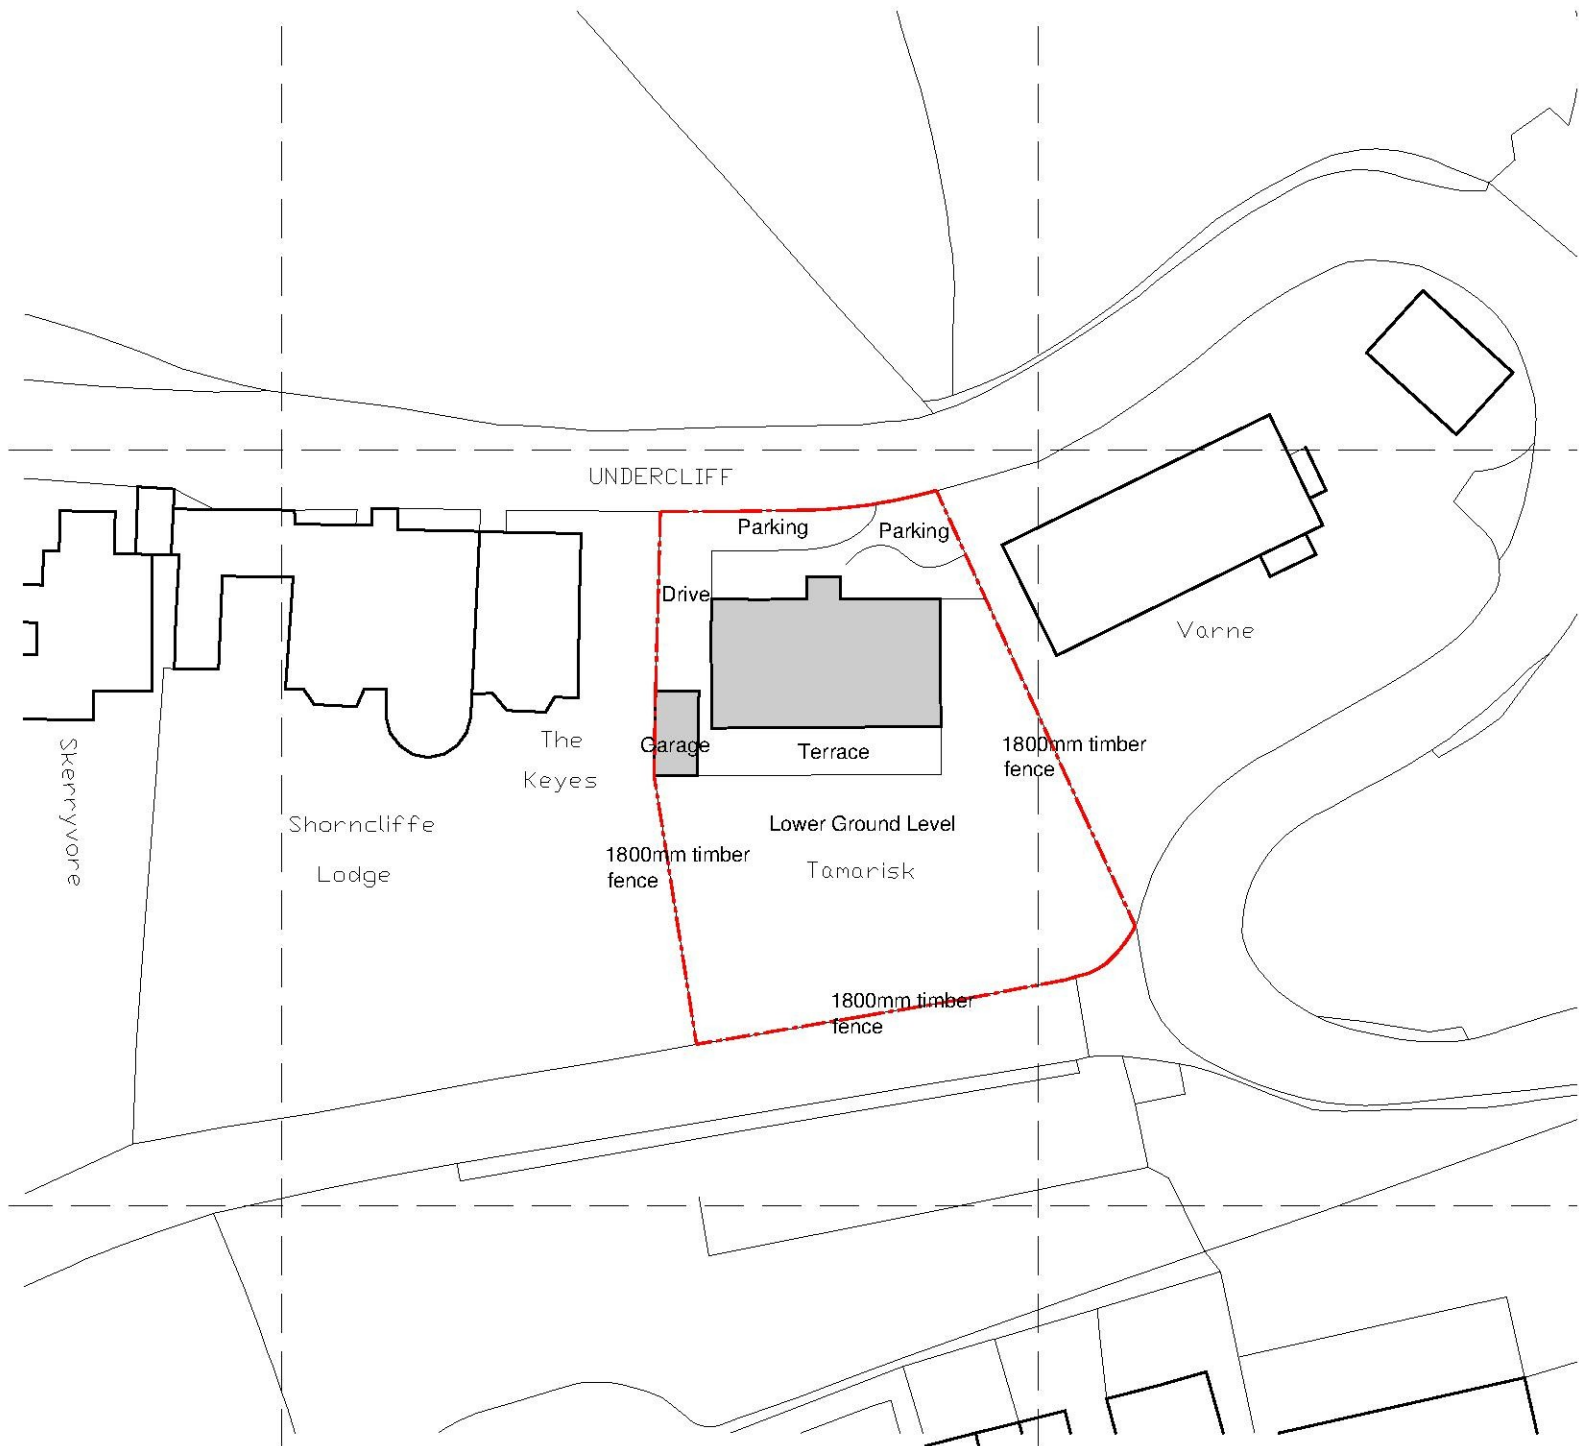

Ordnance Survey (c) Crown Copyright 2016. All rights reserved. Licence number 100022432

Site Location Plan @ 1:500

Tamarisk, Undercliff, Sandgate, Kent CT20 3AT

revisions

This drawing is the copyright of Mr D. Beeching and should not be copied or reproduced without written consent
All dimensions are to be checked on site prior to fabrication and the Architect notified of any discrepancy.
Do not scale from this drawing.

project Tamarisk, Undercliff, Sandgate, Kent CT20 3AT
Enlargement of Rear Dormers

client Mr and Mrs Harvey

title Site Location Plans

scale @A3
1:1250/1:500

date 28.09.26

drawn ddb

chk'd

Mr. D. Beeching, BA (Hons), Dip Arch.
Architectural Design

1 Pottingfield Road
Rye, East Sussex, TN31 7BL.
tel 01797 225782 Mob 07903 311351

drawing no

16.14.01

rev