
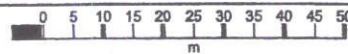


12 35 00m

12 34 00m

60 78 00m

60 79 00m

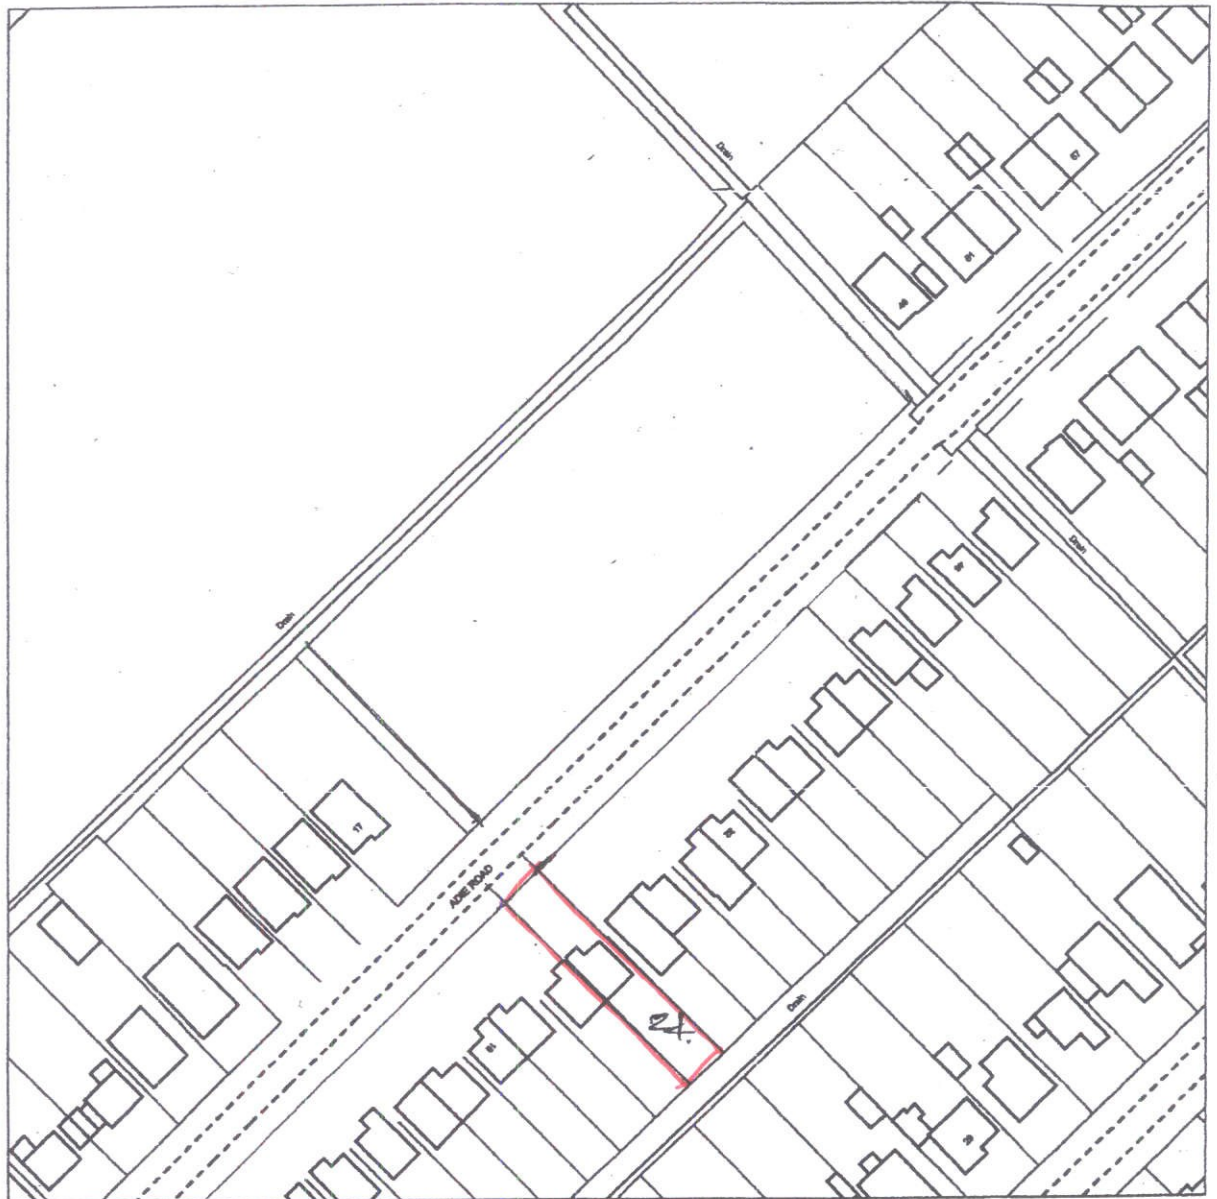

24
ADIE ROAD
GREATSTONE
ROMNEY MARSH
TN28 8SR

OS MasterMap 1250/2500/10000 scale
13 October 2015, ID: BW1-00470858
www.blackwellmapping.co.uk

1:1250 scale print at A4, Centre: 607875 E, 123432 N

©Crown Copyright Ordnance Survey. Licence no.
100041040




BLACKWELL
www.blackwellmapping.co.uk

TEL: 0114 268 7658
maps.sheffield@blackwell.co.uk

Corporate Post Room

09 MAR 2017

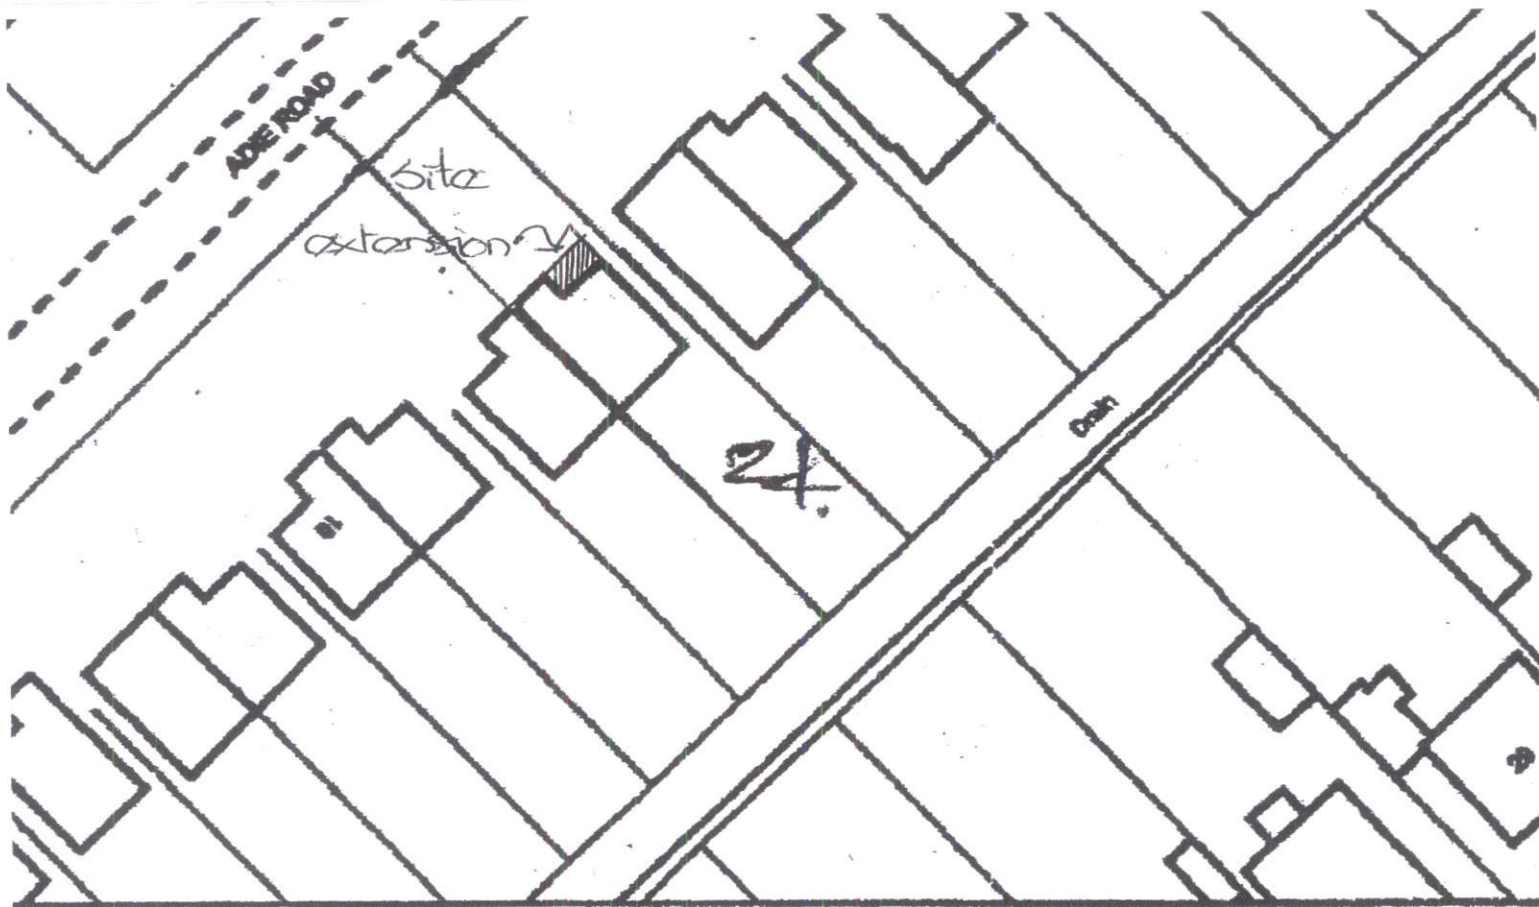

80 79 00m



PROPOSED BLOCK PLAN 1:500
24, ADIE ROAD
GREATSTONE

Corporate Position
09 MAR 2017

DS/1959/b



80 79 00m



EXISTING BLOCK PLAN 1:500
24, ADIE ROAD
GREATSTONE

Corporate Post Room

09 MAR 2017

DS/1959/a