

Proposed Planting Plan

Moyle Cottage, The Fairway, Hythe, Kent

Konrad Dancer

This drawing and design are the copyright of Lloyd Bore Ltd. Do not scale from this drawing.


This drawing has been produced for the purposes of a planning application and is not intended for construction purposes.

The landscape design information is subject to checking and written approval by the project engineer, particularly in respect of above and below ground services, structures and foundations.

Plant Schedule

Trees			
No.	Species Name	Height	Pot Size
2 No.	Ligustrum lucidum 'Excelsum Superbum'	2.5-3.0m	50L

Shrubs				
No.	Species Name	Height	Pot Size	Density
28 No.	Hedera helix 'Glacier'	40-60cm	3L	5/m²
17 No.	Hebe 'Heartbreaker'	15-20cm	2L	5/m²
20 No.	Lavandula angustifolia 'Hidcote'	15-20cm	2L	5/m²
18 No.	Euonymus fortunei 'Emerald 'n' Gold'	15-20cm	2L	5/m²
18 No.	Pachysandra terminalis	10-20cm	2L	6/m²
15 No.	Liriope muscari 'Big Blue'	15-20cm	2L	5/m²

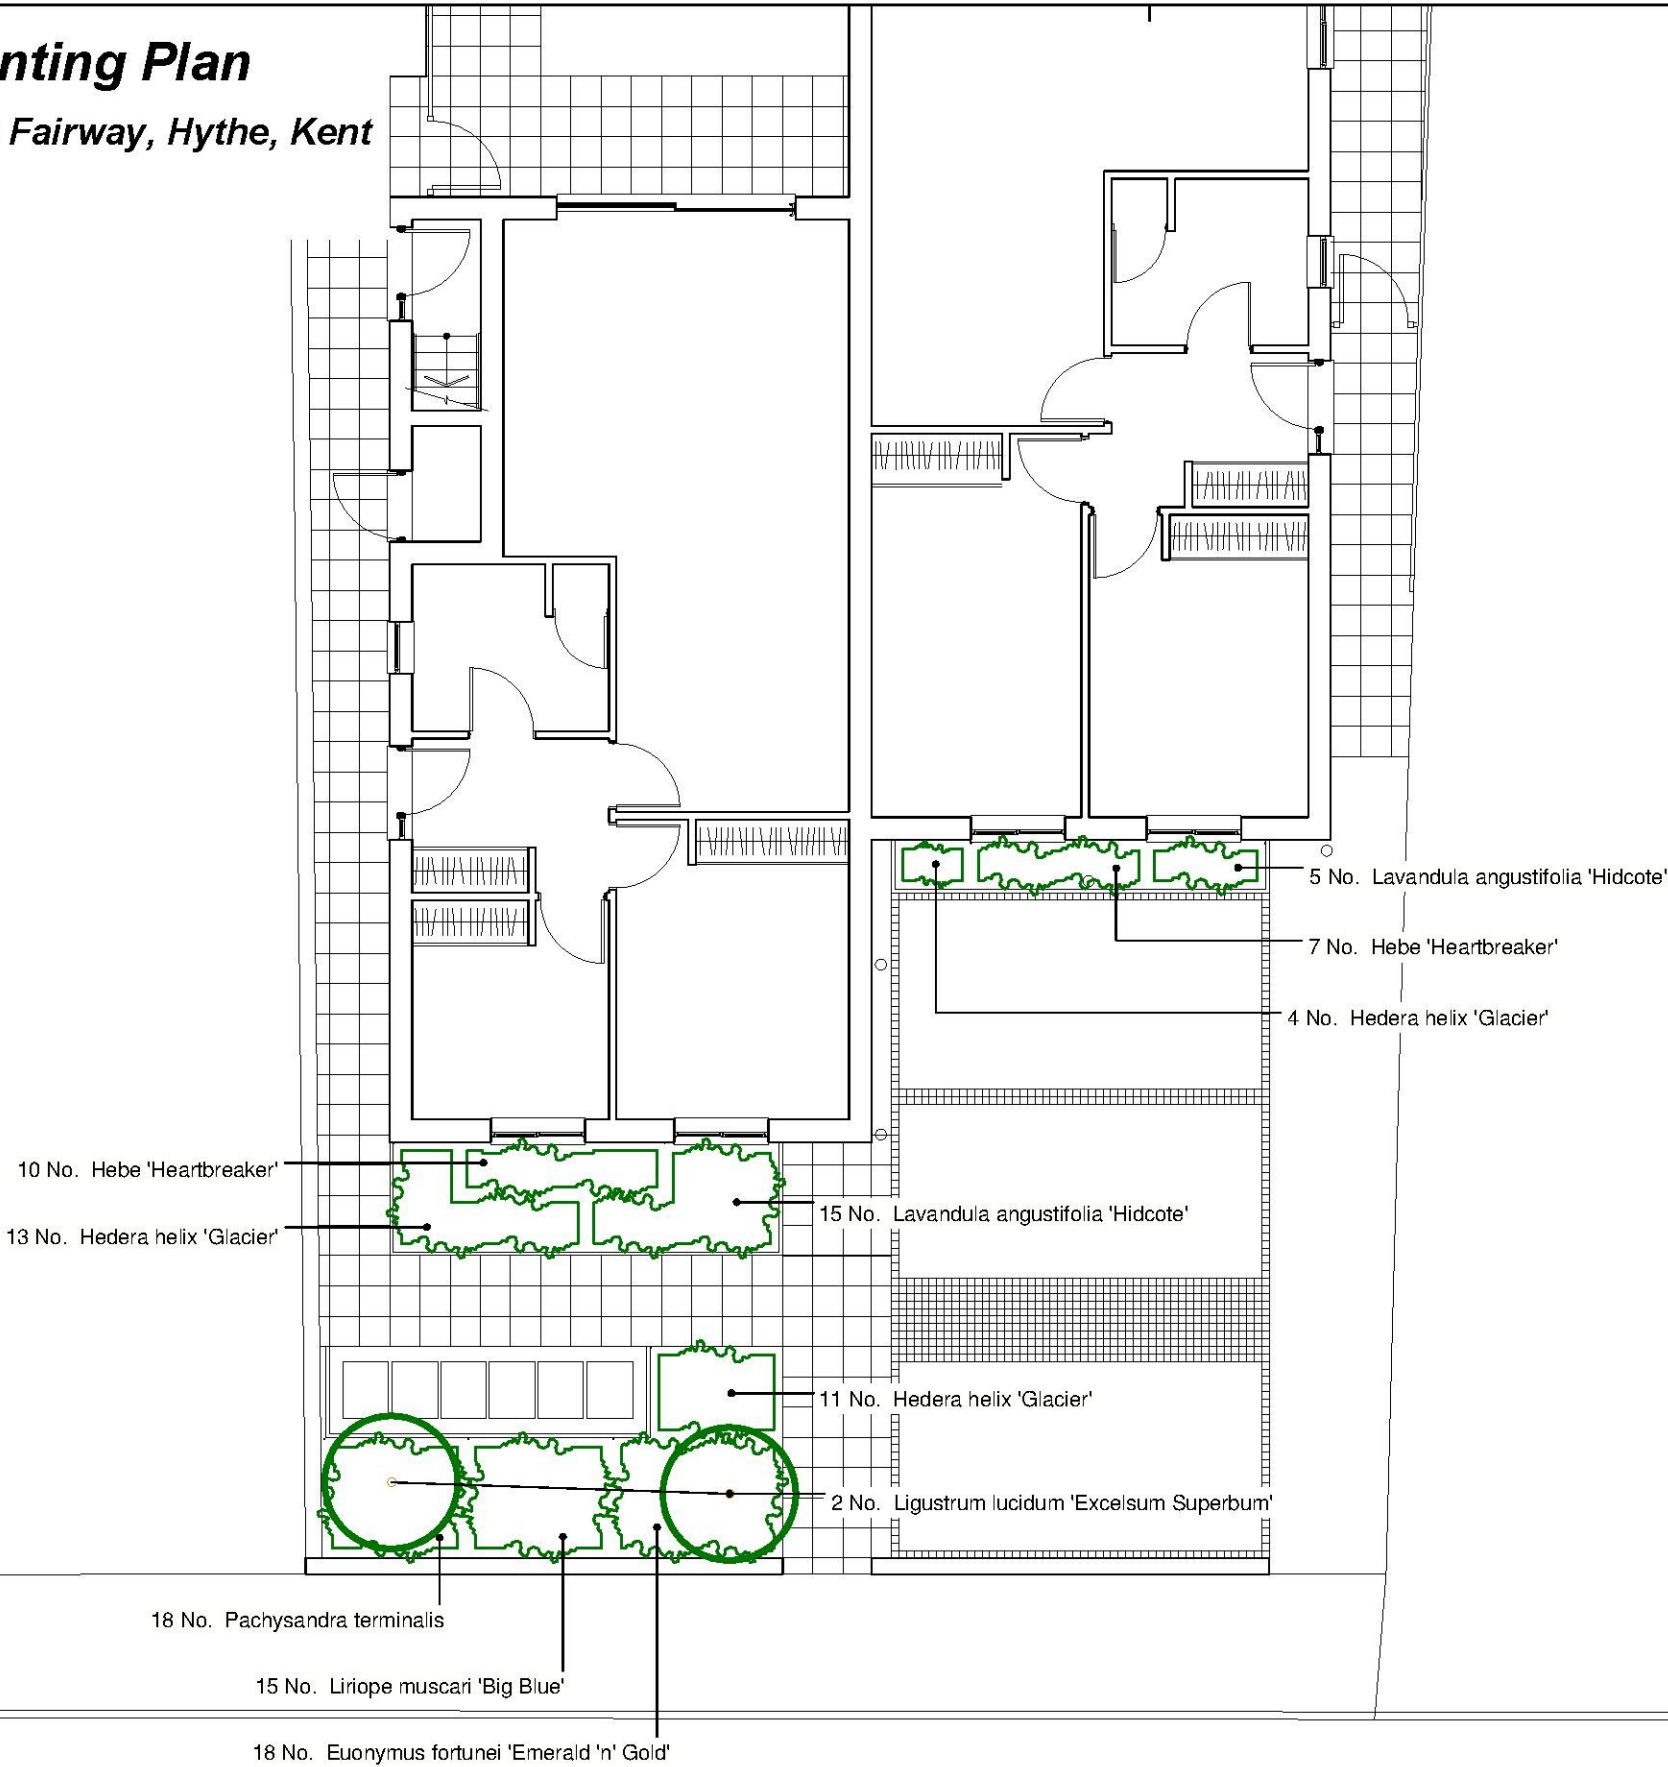

rev. 23/01/17

revision note:

drawing no. 4075_DR_001

client & project:

Konrad Dancer
Moyle Cottage
The Fairway
Hythe, Kent

drawing title:

Proposed Planting Plan

status: Planning

scale: 1:100 drawn by: TB

sheet: A3 checked by: JB

lloyd bore

33 ST GEORGE'S PLACE
CANTERBURY
KENT CT1 1UT

t: 01227 464 340
e: mail@lloydbore.co.uk
w: www.lloydbore.co.uk