

David Thompson
Architectural Services

99a Bouverie Road West ,
Folkestone
CT20 2LB

07932676769

davidthompson@architectural.uk.com

NOTES

01 All new and existing building work dimensions are critical to the construction process.

02 All drawings are preliminary unless stated differently.
Preliminary drawings are not to be built or manufactured from.


03 This drawing is subject to copyright of **Architectural SERVICES**
reproduction only with written authority.

04 Drawing dimensions and scales to be checked prior to
commencement of work.

05 All structural work where mentioned on this drawing is subject
to a qualified structural and civil engineer calculations before
building work commences.

06 These plans may be subject to "Planning & Building Regulation
Approval" or any other statute in law before the commencement of
building works.

07 All materials to match existing unless otherwise stated.

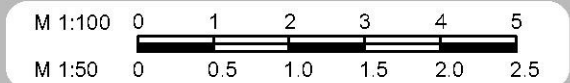

Existing GF Plan

Mr W Kennedy
68 St Martins Road,
Cheriton,
CT20 3LB

DRAFT 2A - 09.03.17


CLIENT NO:

JOB NO:

SCALE @ A3: 1:50

DATE:
13.01.17

PG NO: 01

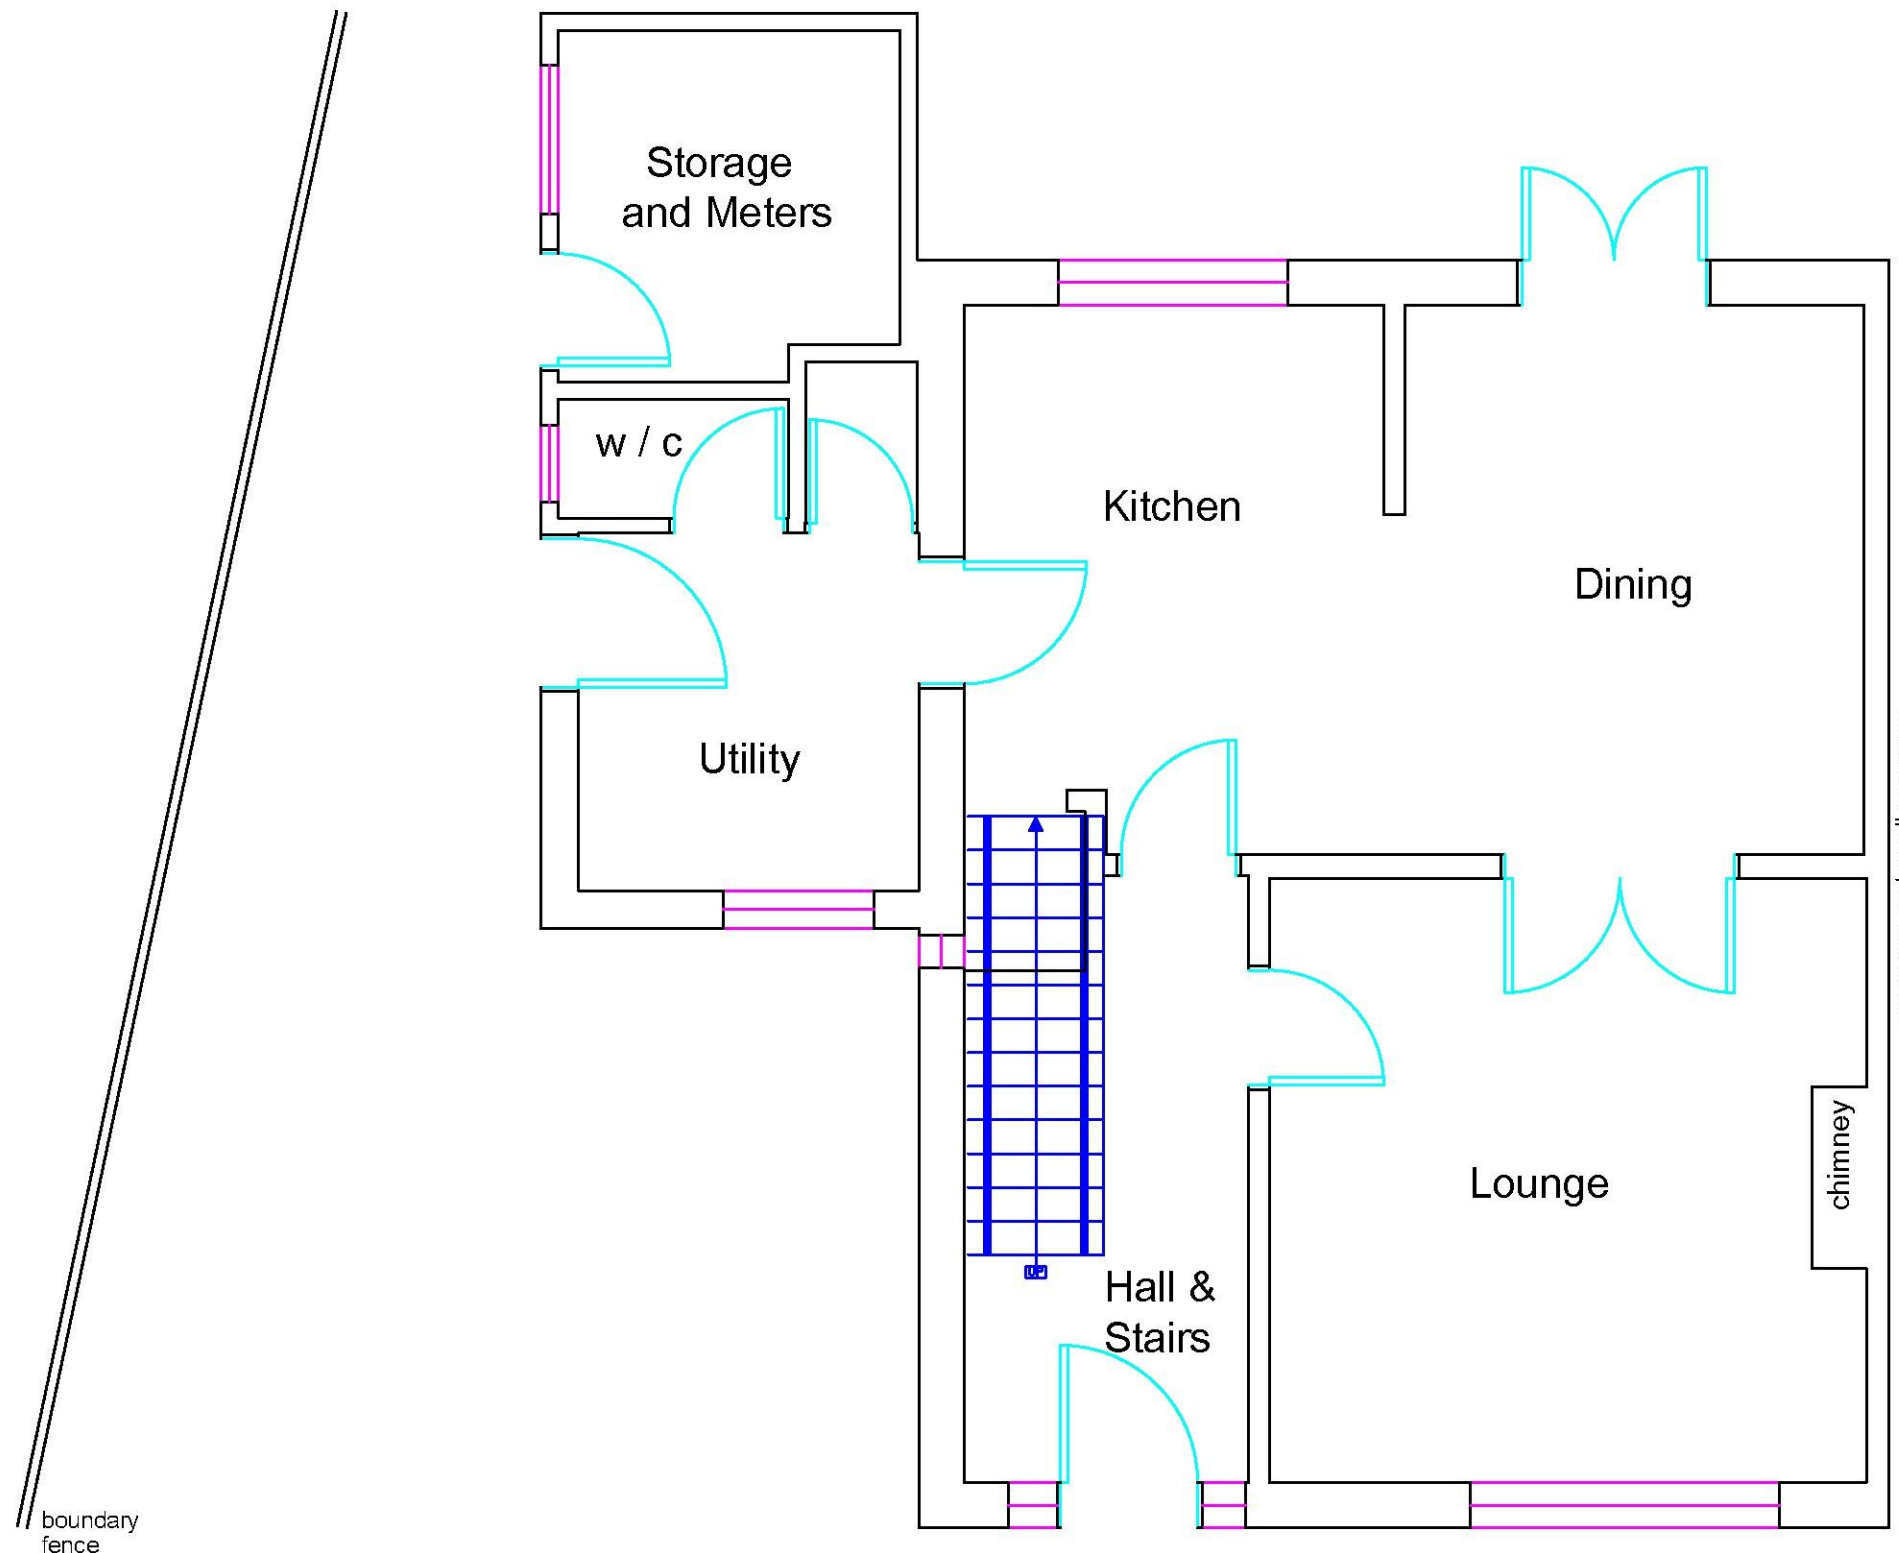


David Thompson
Architectural Services

99a Bouverie Road West ,
Folkestone
CT20 2LB
07932676769
davidthompson@architectural.uk.com

NOTES

- 01 All new and existing building work dimensions are critical to the construction process.
- 02 All drawings are preliminary unless stated differently. Preliminary drawings are not to be built or manufactured from.
- 03 This drawing is subject to copyright of **Architectural SERVICES** reproduction only with written authority.
- 04 Drawing dimensions and scales to be checked prior to commencement of work.
- 05 All structural work where mentioned on this drawing is subject to a qualified structural and civil engineer calculations before building work commences.
- 06 These plans may be subject to "Planning & Building Regulation Approval" or any other statute in law before the commencement of building works.
- 07 All materials to match existing unless otherwise stated.

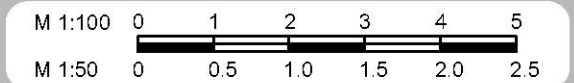

Proposed GF Plan

Mr W Kennedy
68 St Martins Road,
Cheriton,
CT20 3LB

DRAFT 2A - 09.03.17


CLIENT NO:

JOB NO:

SCALE @ A3: 1:50

DATE:
13.01.17

PG NO: 02

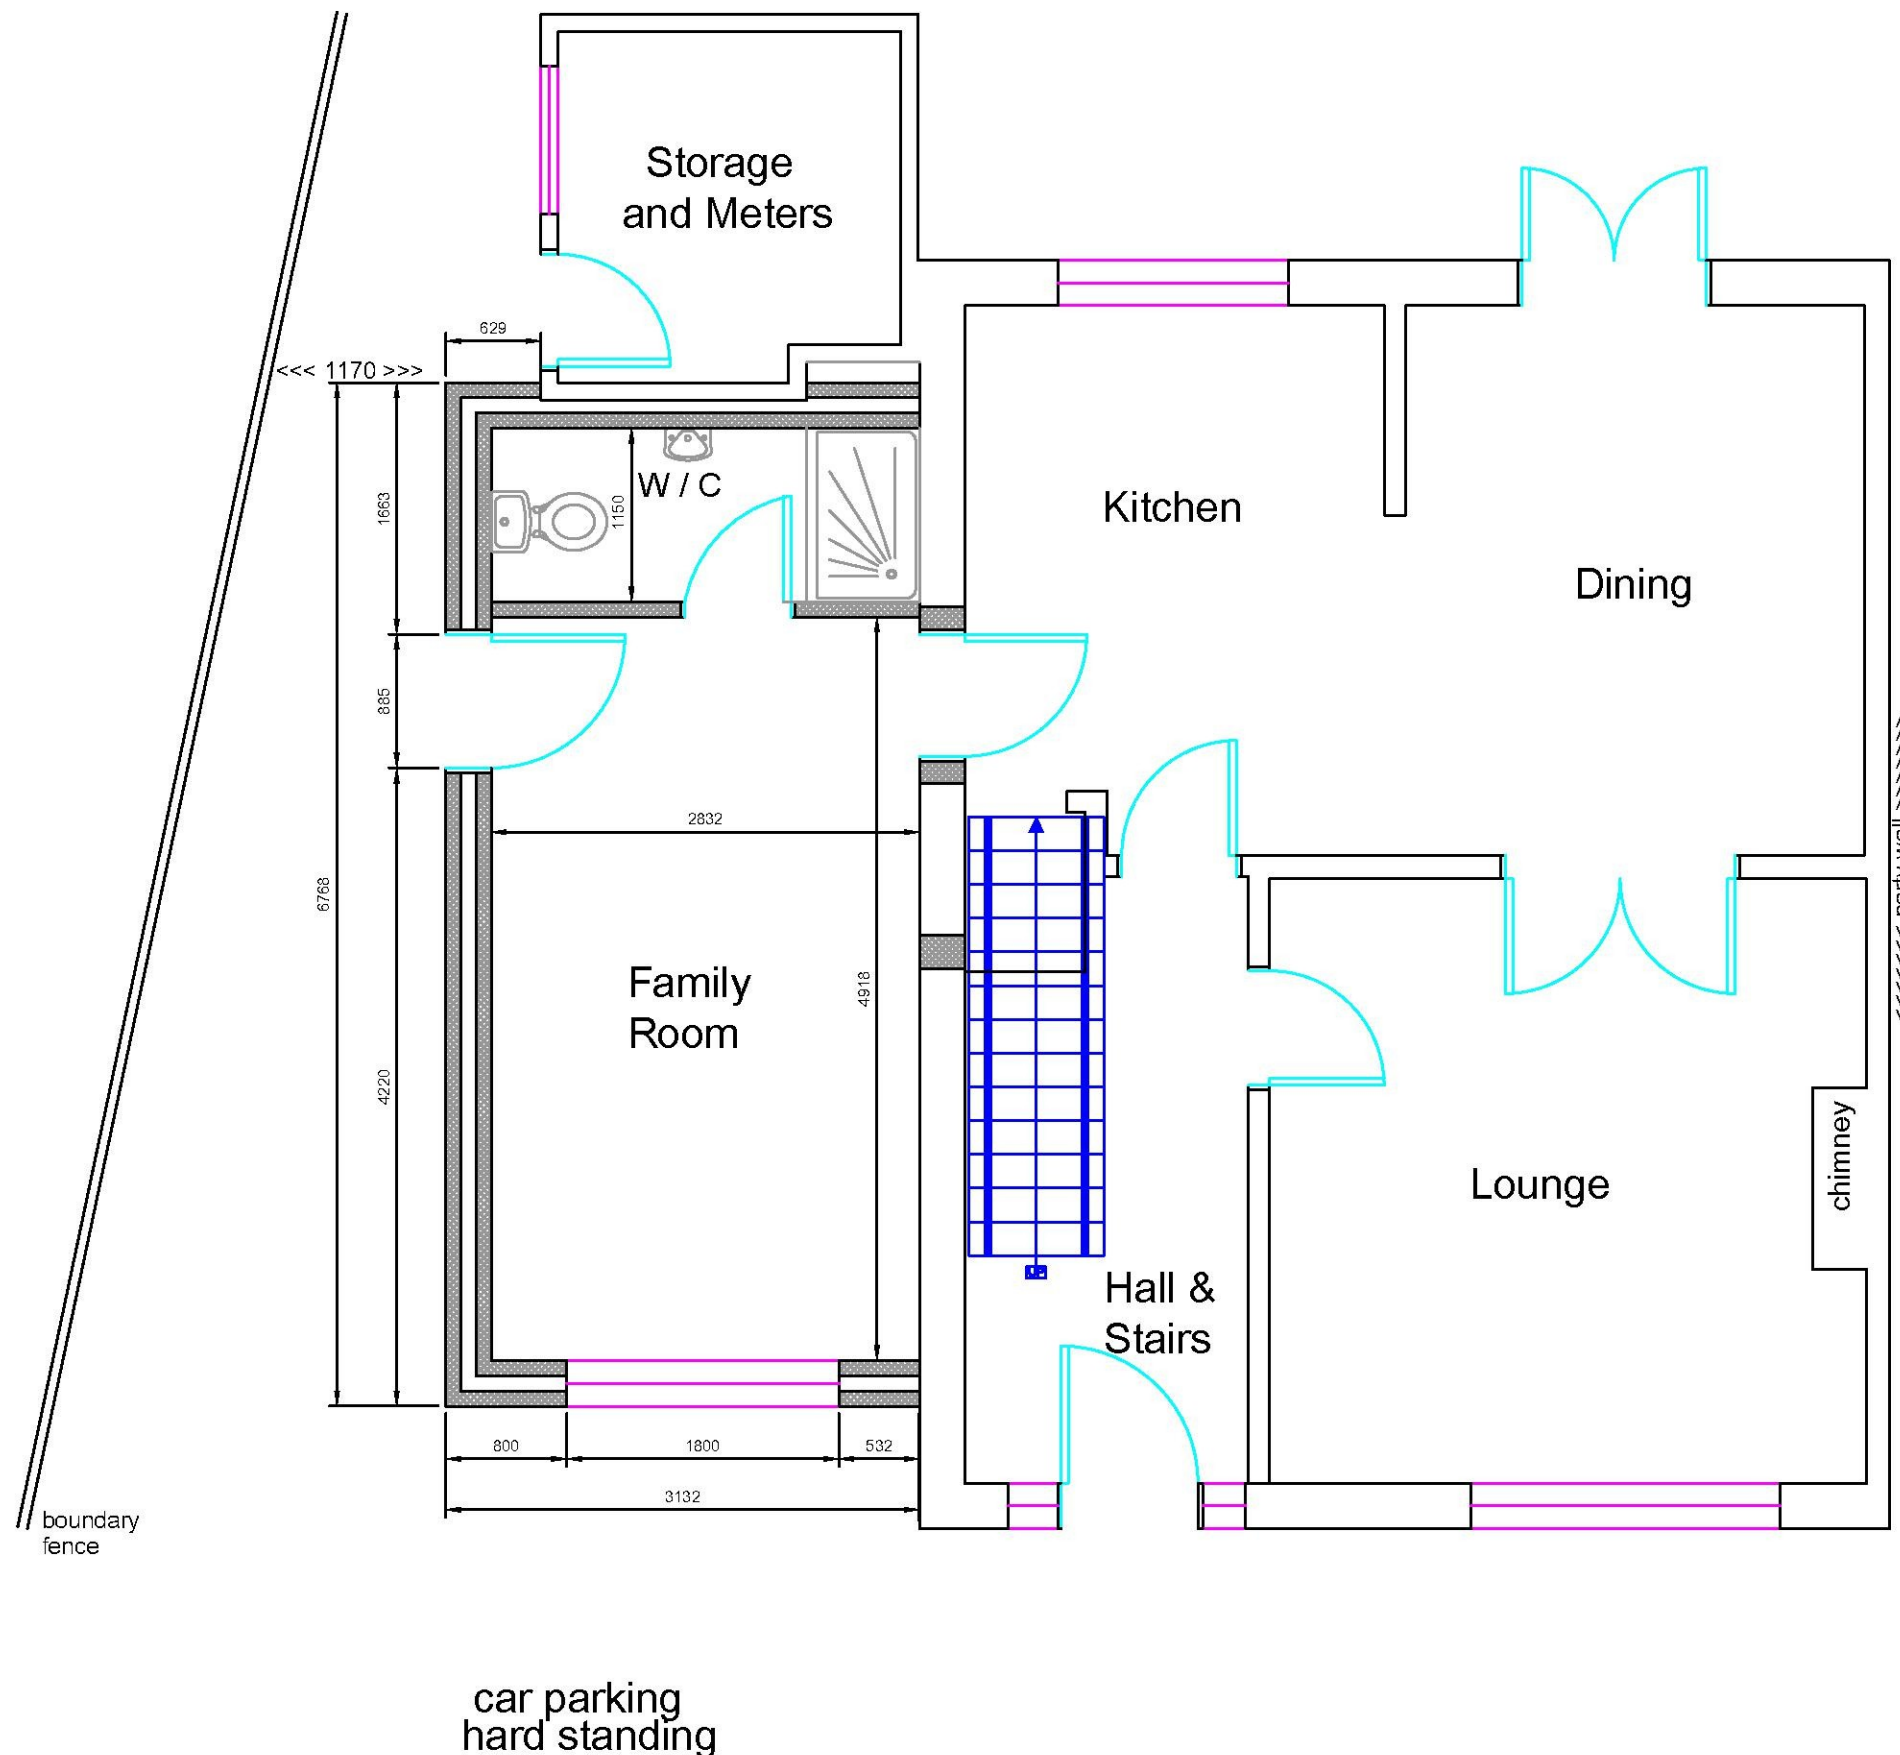

David Thompson
Architectural**Services**


99a Bouverie Road West ,
Folkestone
CT20 2LB

07932676769

davidthompson@architectural.uk.com

NOTES

- 01 All new and existing building work dimensions are critical to the construction process.
- 02 All drawings are preliminary unless stated differently. Preliminary drawings are not to be built or manufactured from.
- 03 This drawing is subject to copyright of **Architectural SERVICES** reproduction only with written authority.
- 04 Drawing dimensions and scales to be checked prior to commencement of work.
- 05 All structural work where mentioned on this drawing is subject to a qualified structural and civil engineer calculations before building work commences.
- 06 These plans may be subject to "Planning & Building Regulation Approval" or any other statute in law before the commencement of building works.
- 07 All materials to match existing unless otherwise stated.

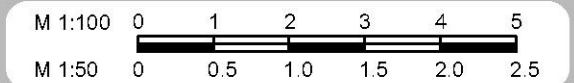

Existing FF Plan

Mr W Kennedy
68 St Martins Road,
Cheriton,
CT20 3LB

DRAFT 2A - 09.03.17


CLIENT NO:

JOB NO:

SCALE @ A3: 1:50

DATE:
13.01.17

PG NO: 3

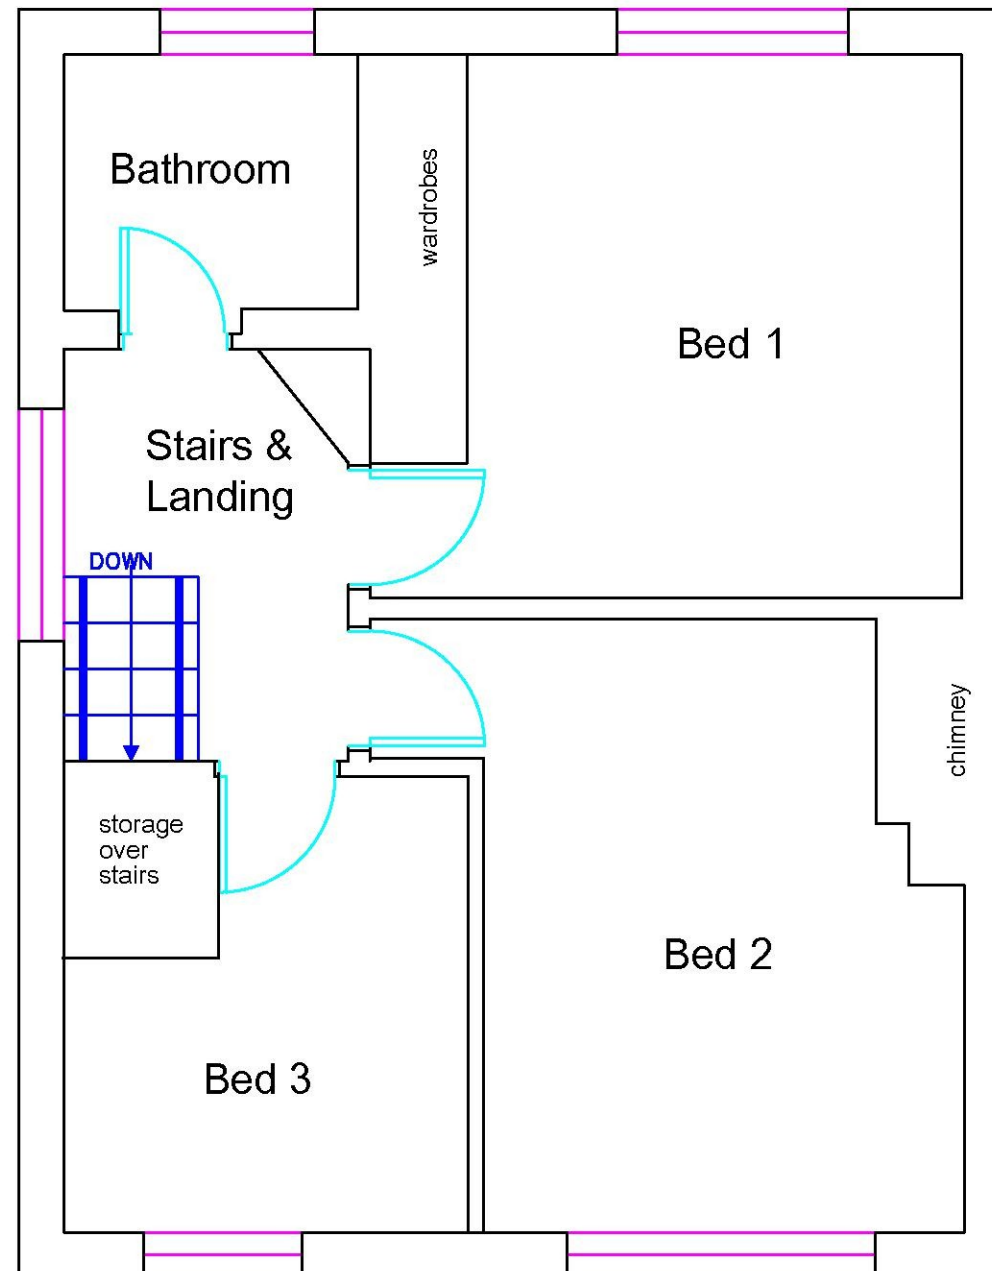

David Thompson
Architectural Services


99a Bouverie Road West ,
Folkestone
CT20 2LB

07932676769

davidthompson@architectural.uk.com

NOTES

- 01 All new and existing building work dimensions are critical to the construction process.
- 02 All drawings are preliminary unless stated differently. Preliminary drawings are not to be built or manufactured from.
- 03 This drawing is subject to copyright of **Architectural SERVICES** reproduction only with written authority.
- 04 Drawing dimensions and scales to be checked prior to commencement of work.
- 05 All structural work where mentioned on this drawing is subject to a qualified structural and civil engineer calculations before building work commences.
- 06 These plans may be subject to "Planning & Building Regulation Approval" or any other statute in law before the commencement of building works.
- 07 All materials to match existing unless otherwise stated.

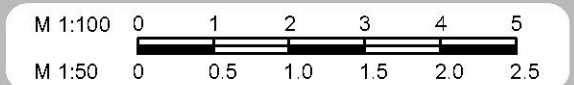

Proposed FF Plan

Mr W Kennedy
68 St Martins Road,
Cheriton,
CT20 3LB

DRAFT 2A - 09.03.17


CLIENT NO:

JOB NO:

SCALE @ A3: 1:50

DATE:
13.01.17

PG NO: 04

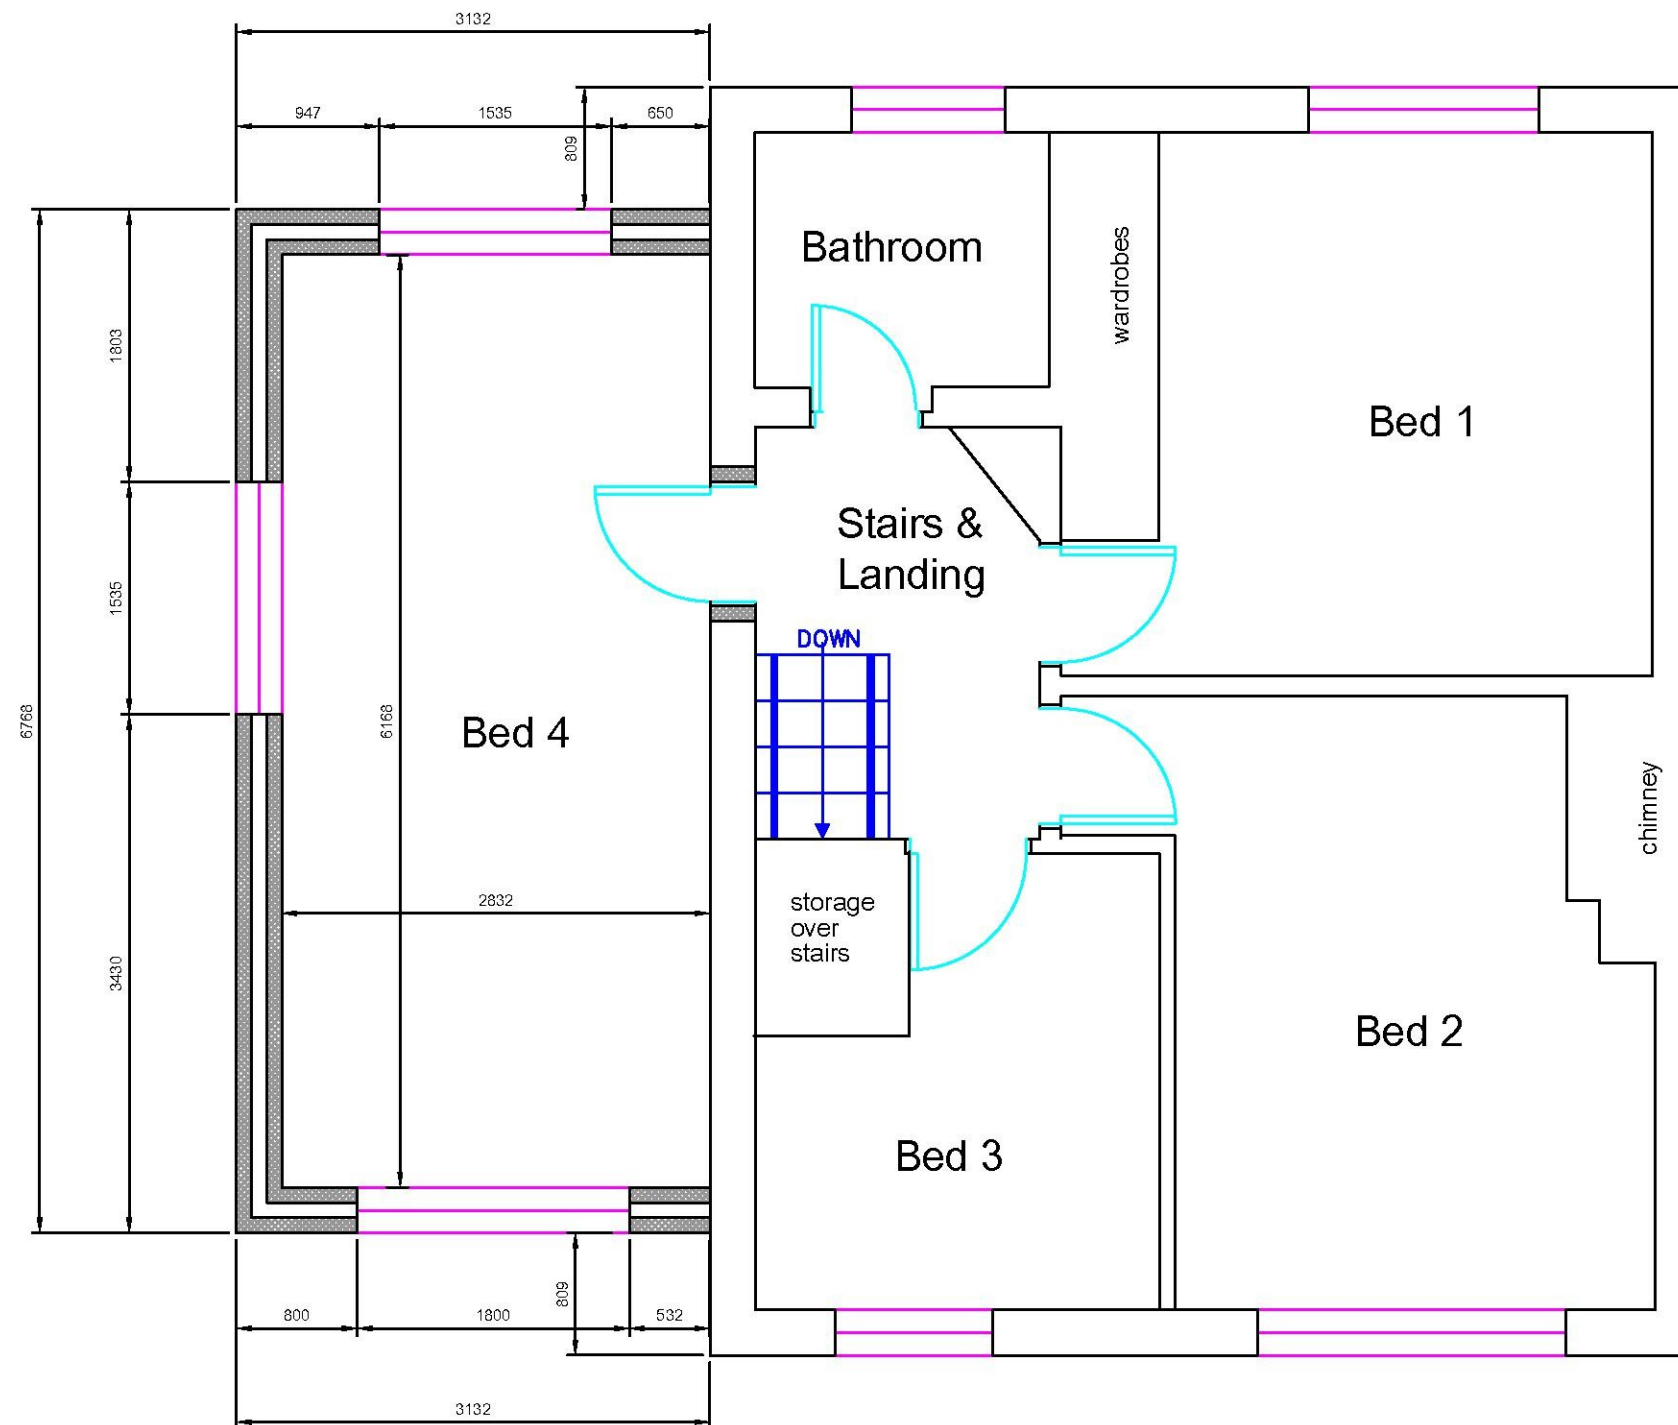




Front Elevation



Left Side Elevation



Rear Elevation

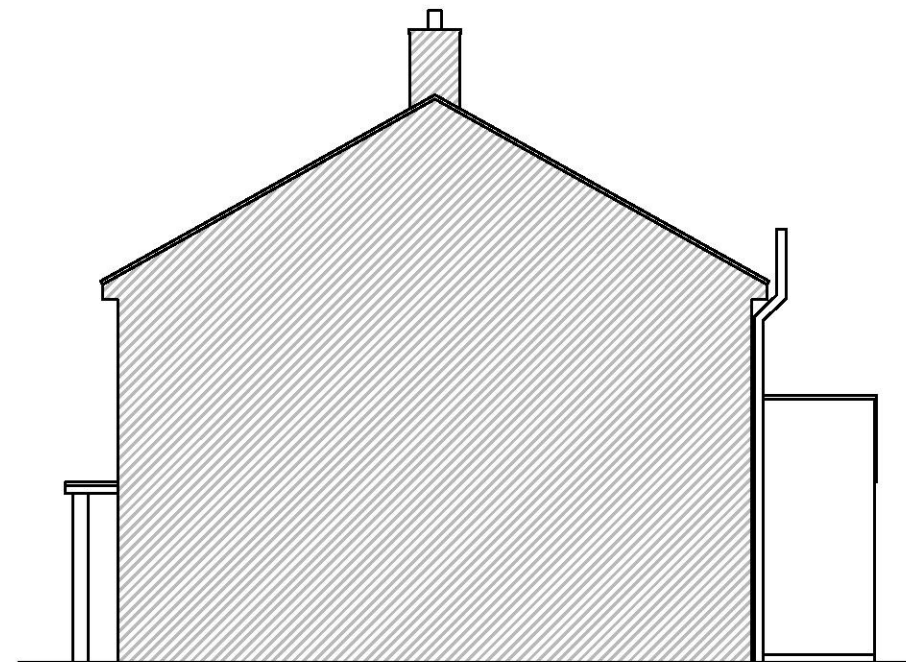

Right Side Elevation

David Thompson
Architectural**Services**
 99a Bouverie Road West ,
 Folkestone
 CT20 2LB
 07932676769
 davidthompson@architectural.uk.com

NOTES

- 01 All new and existing building work dimensions are critical to the construction process.
- 02 All drawings are preliminary unless stated differently. Preliminary drawings are not to be built or manufactured from.
- 03 This drawing is subject to copyright of **Architectural SERVICES** reproduction only with written authority.
- 04 Drawing dimensions and scales to be checked prior to commencement of work.
- 05 All structural work where mentioned on this drawing is subject to a qualified structural and civil engineer calculations before building work commences.
- 06 These plans may be subject to "Planning & Building Regulation Approval" or any other statute in law before the commencement of building works.
- 07 All materials to match existing unless otherwise stated.



Existing Elevations

Mr W Kennedy
 68 St Martins Road,
 Cheriton,
 CT20 3LB

DRAFT 2A - 09.03.17

CLIENT NO:

JOB NO:

SCALE @ A3: 1:100

DATE:
13.01.17

PG NO: 05

David Thompson
Architectural**Services**


99a Bouverie Road West ,
Folkestone
CT20 2LB

07932676769

davidthompson@architectural.uk.com

NOTES

- 01 All new and existing building work dimensions are critical to the construction process.
- 02 All drawings are preliminary unless stated differently. Preliminary drawings and are not to be built or manufactured from.
- 03 This drawing is subject to copyright of **Architectural SERVICES** reproduction only with written authority.
- 04 Drawing dimensions and scales to be checked prior to commencement of work.
- 05 All structural work where mentioned on this drawing is subject to a qualified structural and civil engineer calculations before building work commences.
- 06 These plans may be subject to "Planning & Building Regulation Approval" or any other statute in law before the commencement of building works.
- 07 All materials to match existing unless otherwise stated.

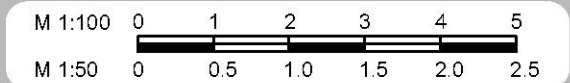

Proposed Elevations

Mr W Kennedy
68 St Martins Road,
Cheriton,
CT20 3LB

DRAFT 2A - 09.03.17

CLIENT NO:

JOB NO:


SCALE @ A3: 1:100

DATE:
13.01.17

PG NO: 06




Front Elevation

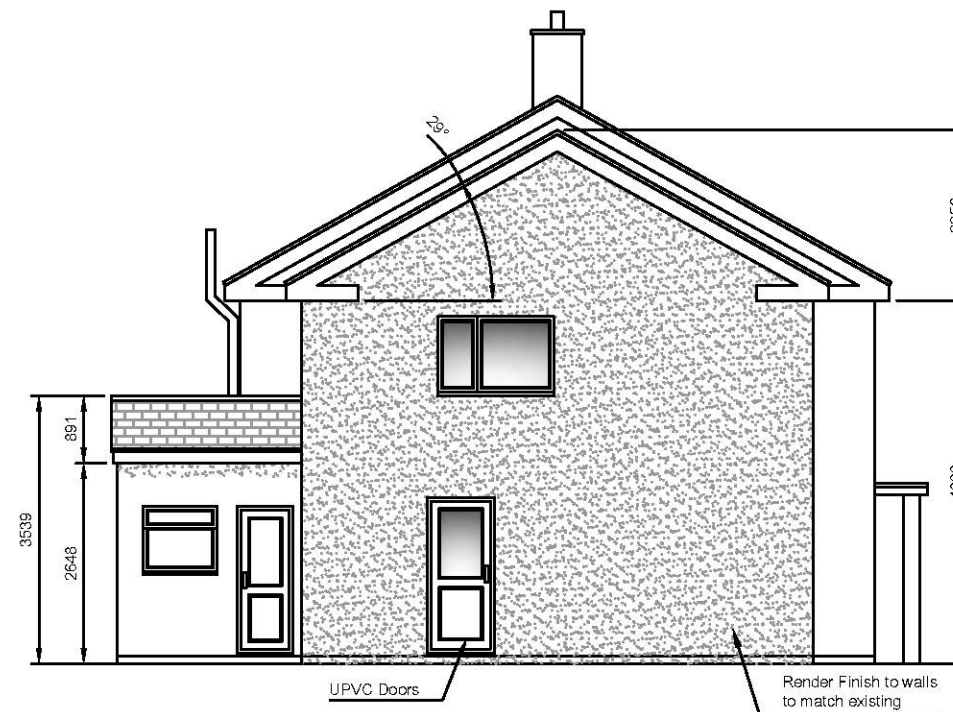

Left Side Elevation



Rear Elevation

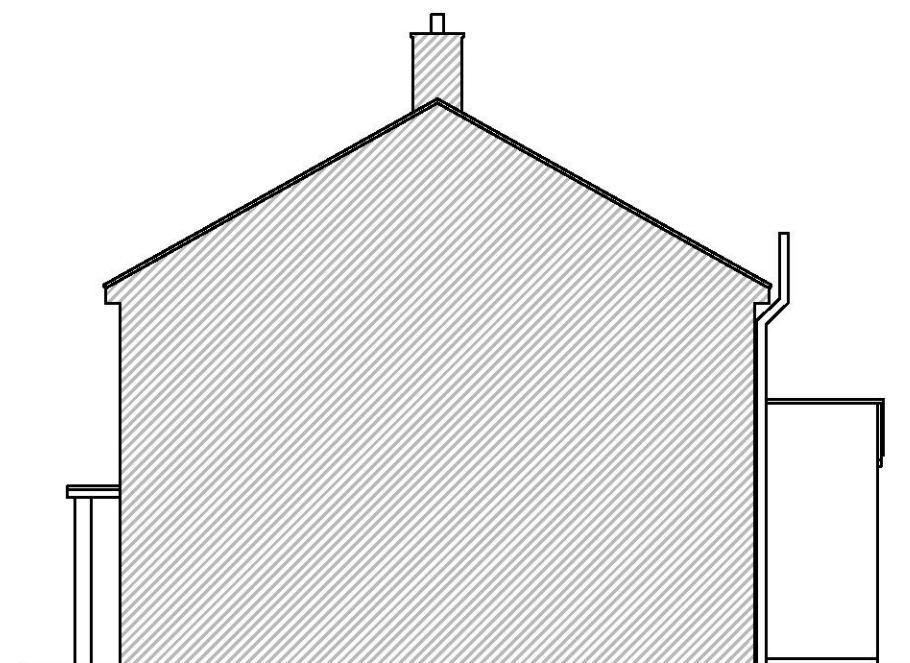

Right Side Elevation



1:1250



1:500



David Thompson Architectural Services

99a Bouverie Road West ,
Folkestone
CT20 2LB

07932676769

davidthompson@architectural.uk.com

NOTES

01 All new and existing building work dimensions are critical to the construction process.

02 All drawings are preliminary unless stated differently.
Preliminary drawings and are not to be built or manufactured from.

03 This drawing is subject to copyright of **Architectural SERVICES**
reproduction only with written authority.

04 Drawing dimensions and scales to be checked prior to
commencement of work.

05 All structural work where mentioned on this drawing is subject
to a qualified structural and civil engineer calculations before
building work commences.

06 These plans may be subject to "Planning & Building Regulation
Approval" or any other statute in law before the commencement of
building works.

07 All materials to match existing unless otherwise stated.

M 1:1250 0 12.5 25 37.5 50 62.5
M 1:500 0 5 10 15 200 25

Location Plan

Mr W Kennedy
68 St Martins Road,
Cheriton,
CT20 3LB

DRAFT 2A - 09.03.17

CLIENT NO:

JOB NO:

DATE:
13.01.17

SCALE @ A3: Shown

PG NO: 07