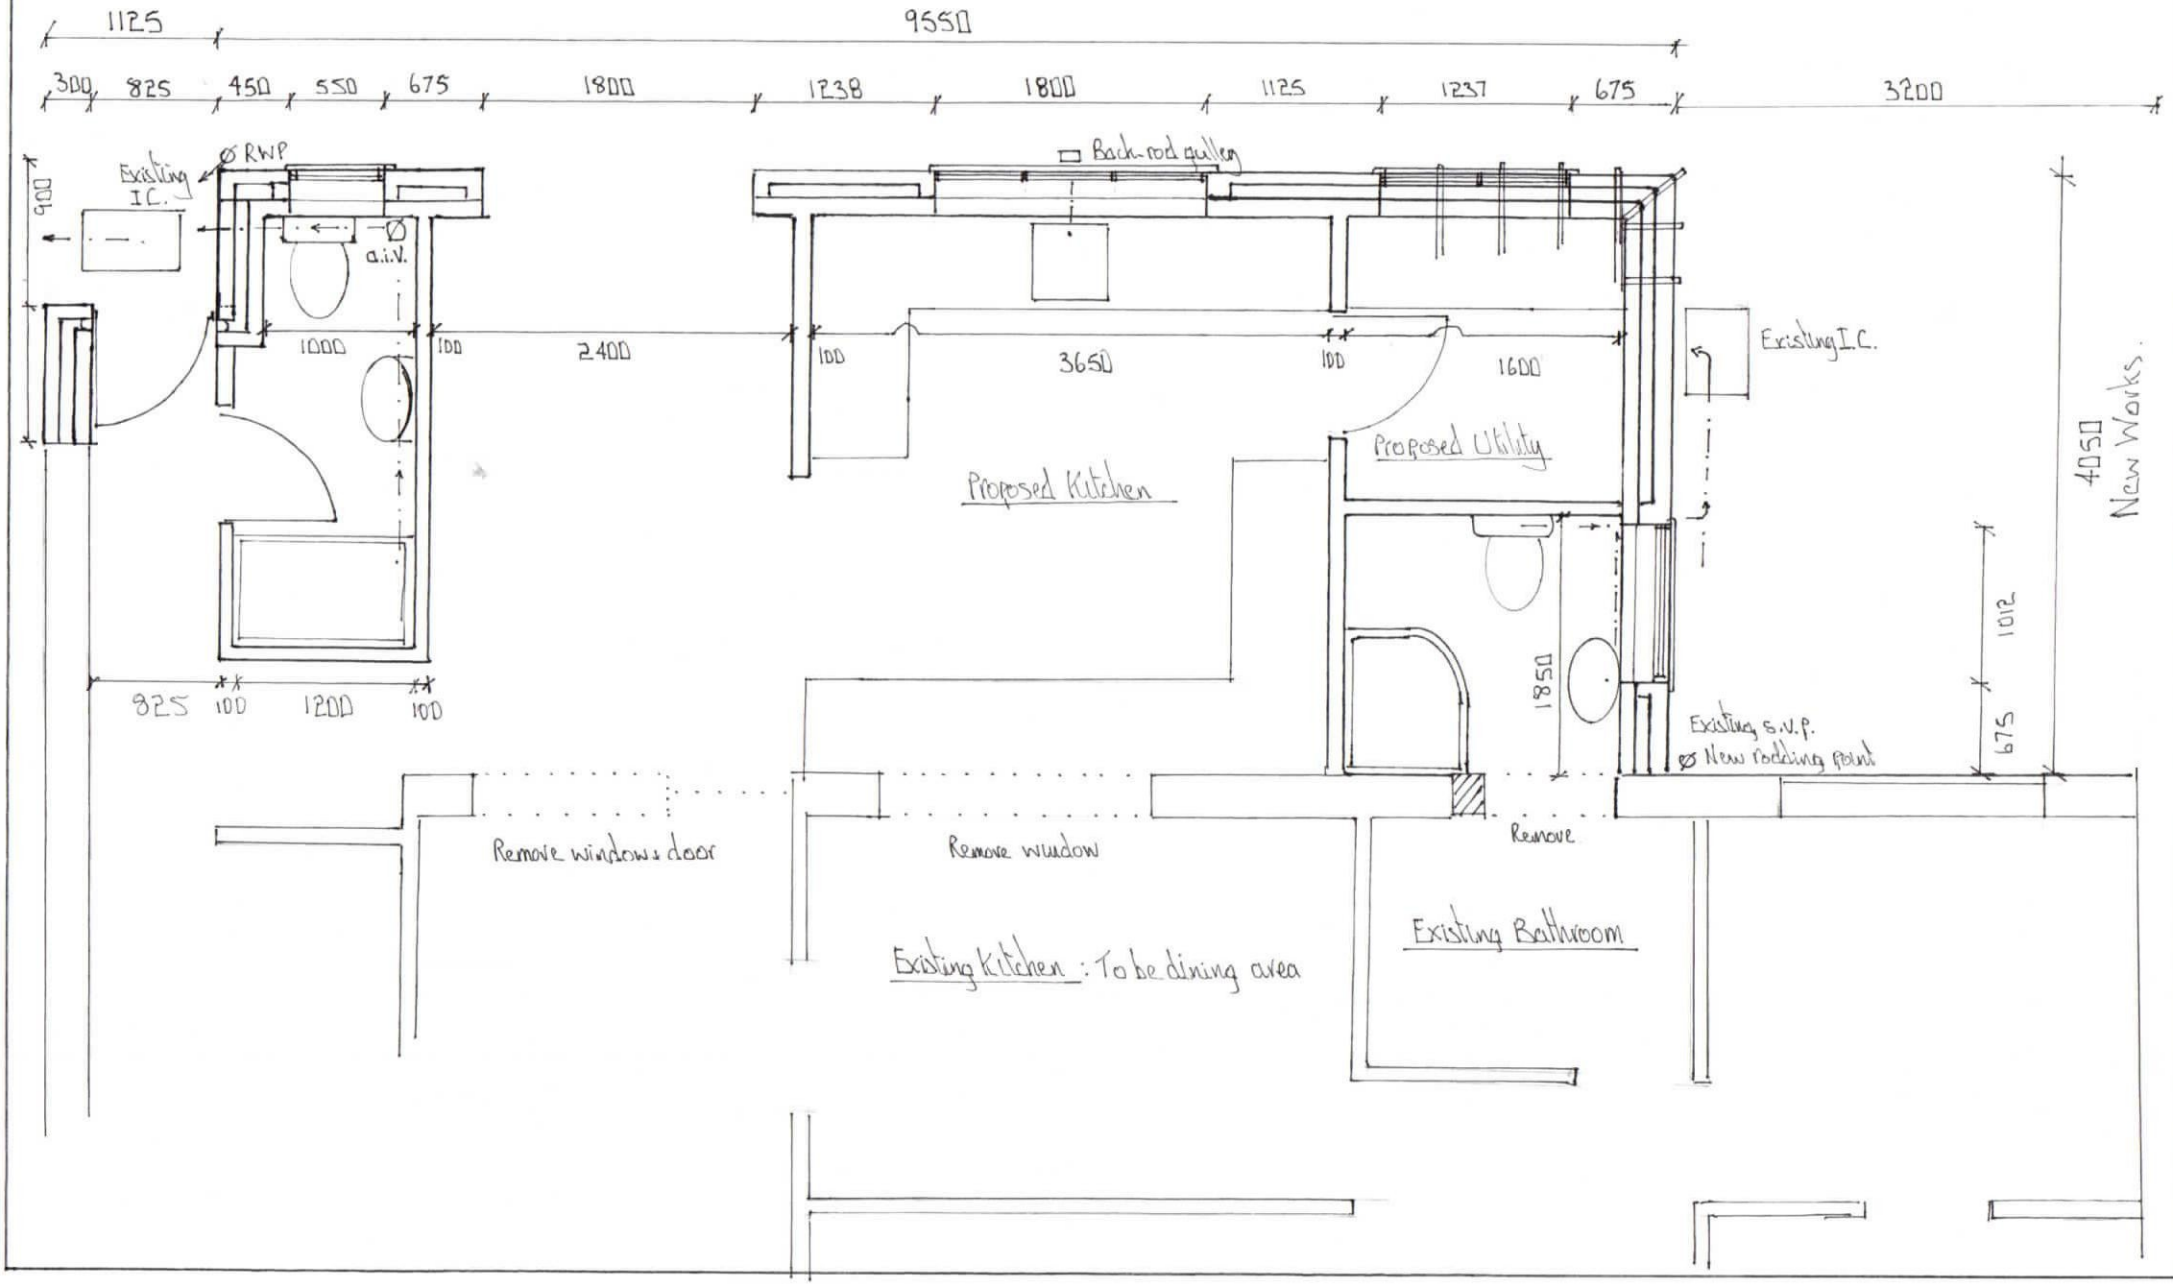Proposed Single-storey Rear Extension.	
14. Lower Sands. Dymchurch. TN29 ONE	
Floor Plan 1:50	Drawing CN2 4/3/2017