
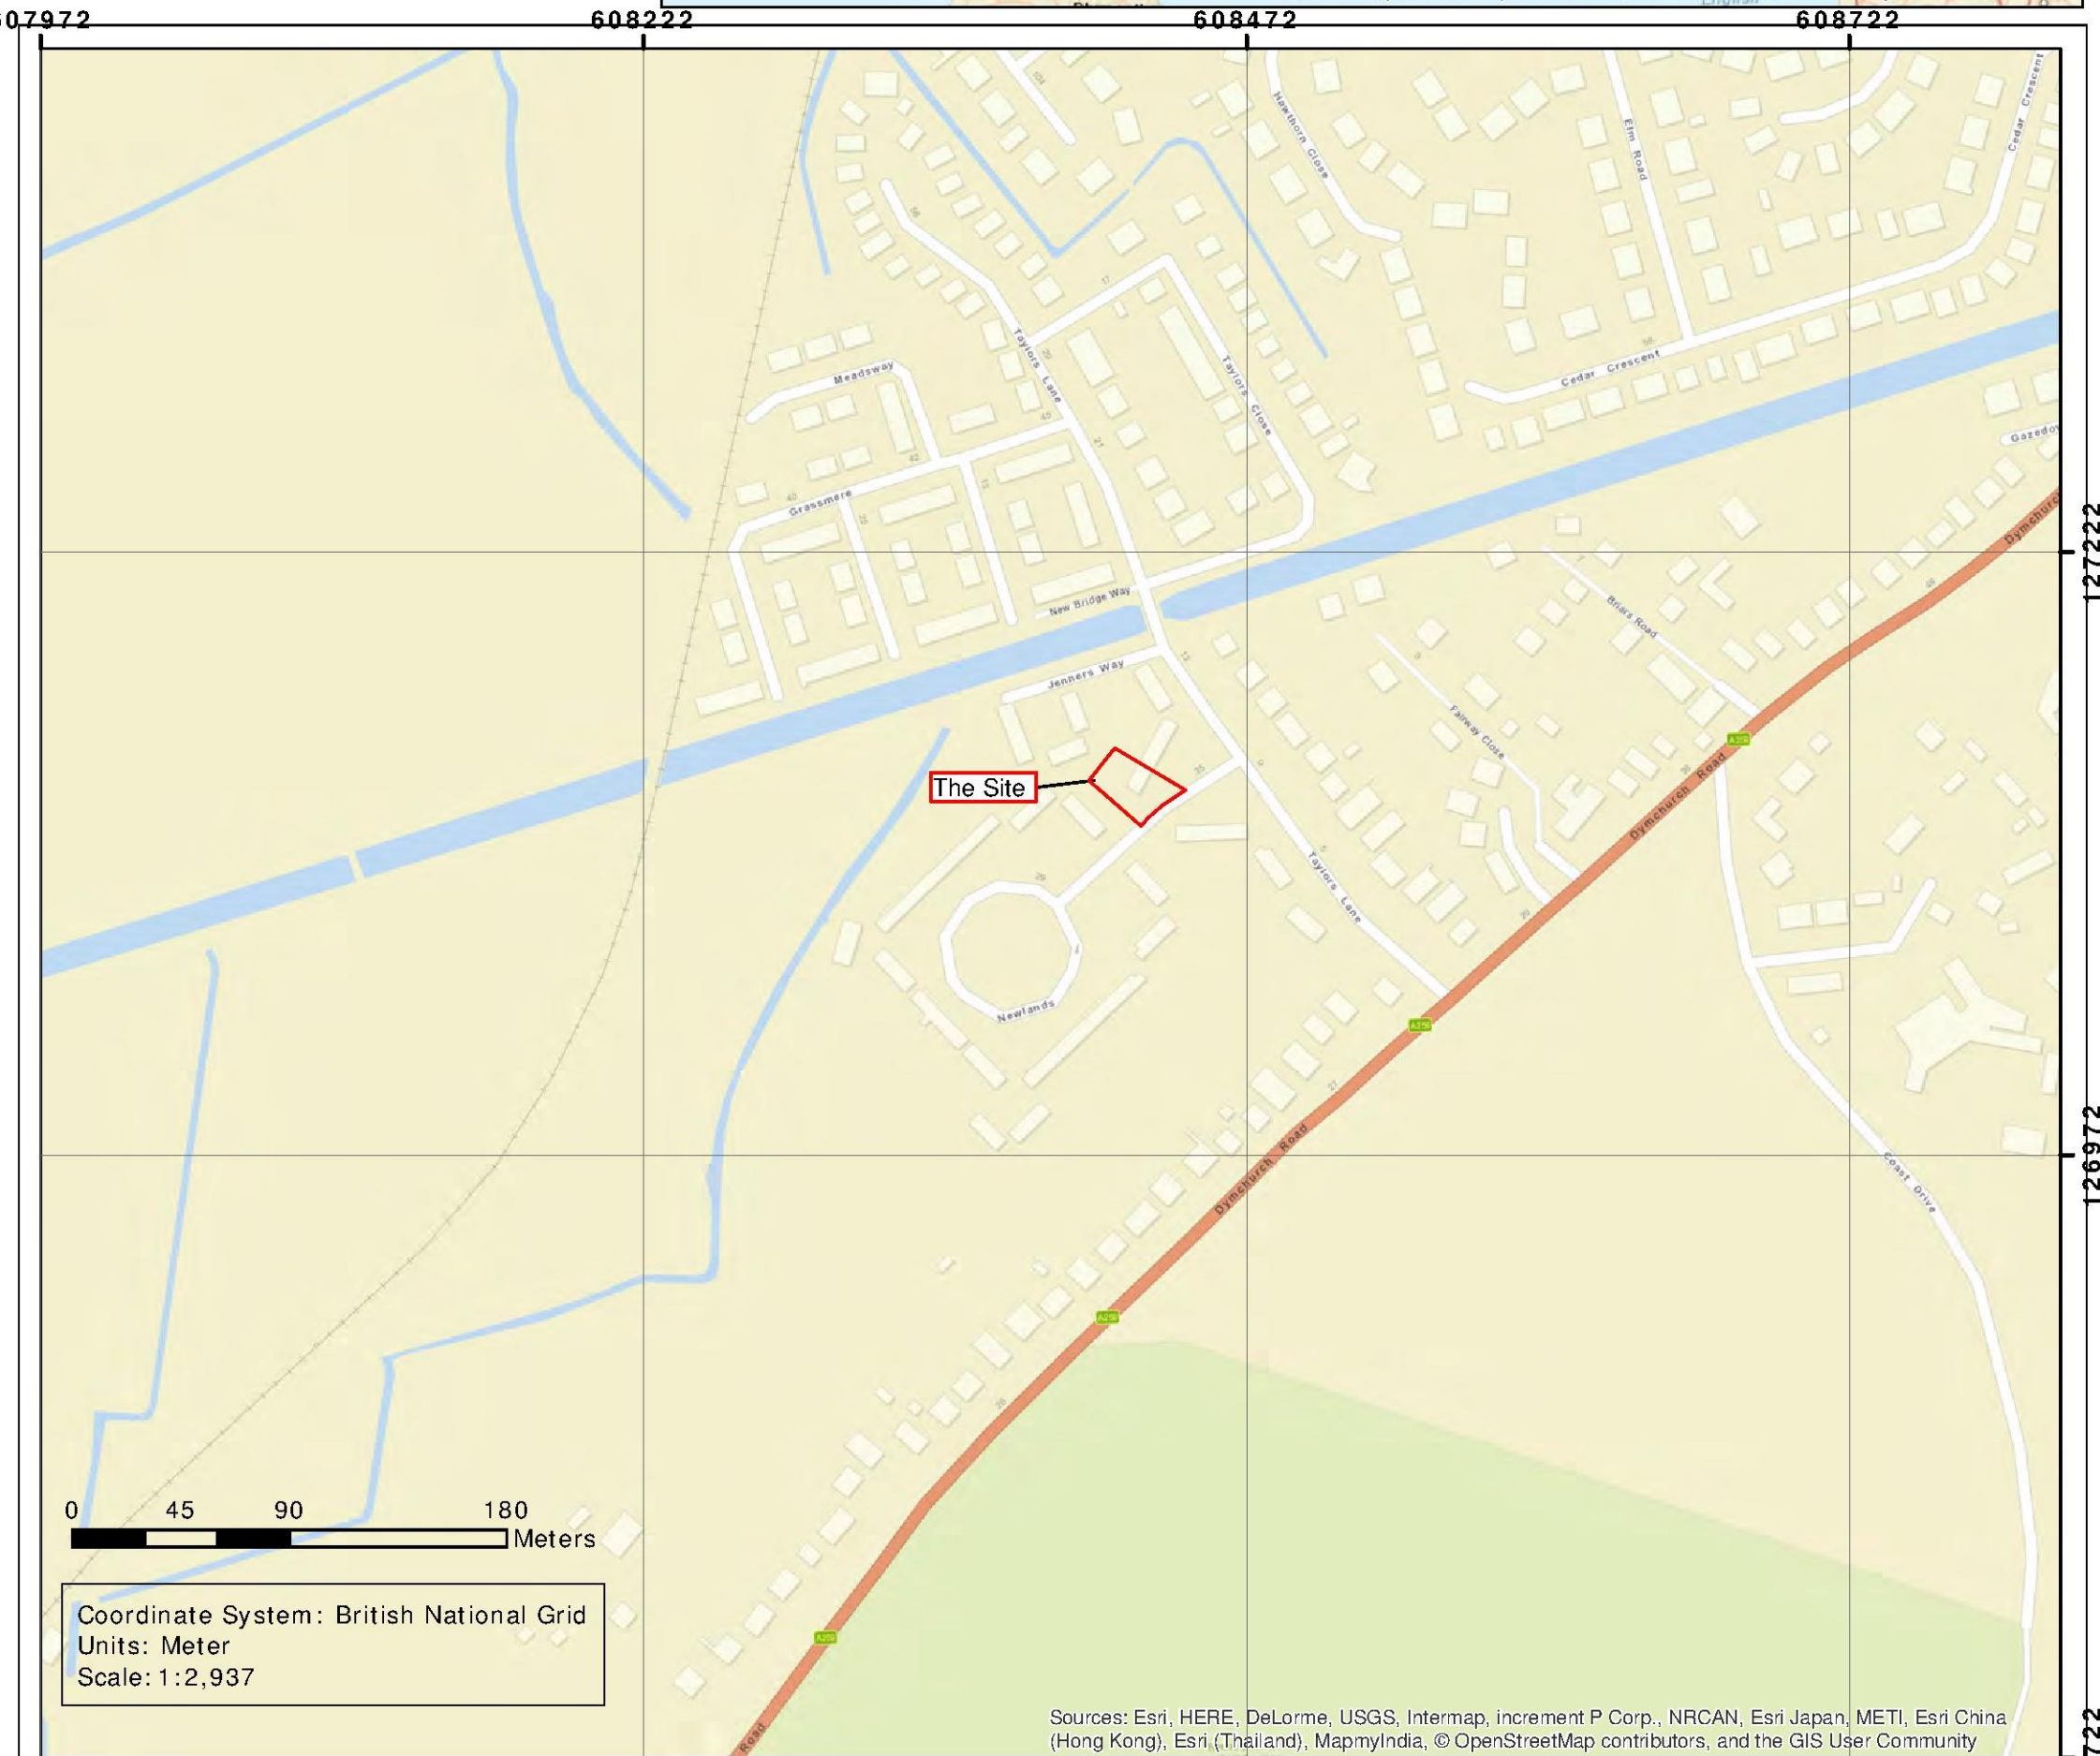


Figures

Figure 1: Site Location Plan

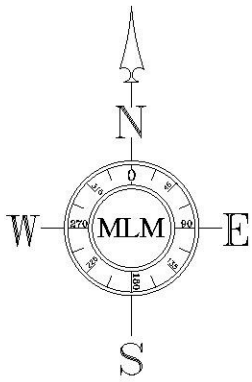

MLM

www.mlm.uk.com

Project

33 NEWLANDS, ST MARY'S BAY

Site Location Plan

Job No.

775030

Figure No.

1