



DO NOT SCALE
These drawings and designs are the
copyright of
SEVENCROFT LTD.

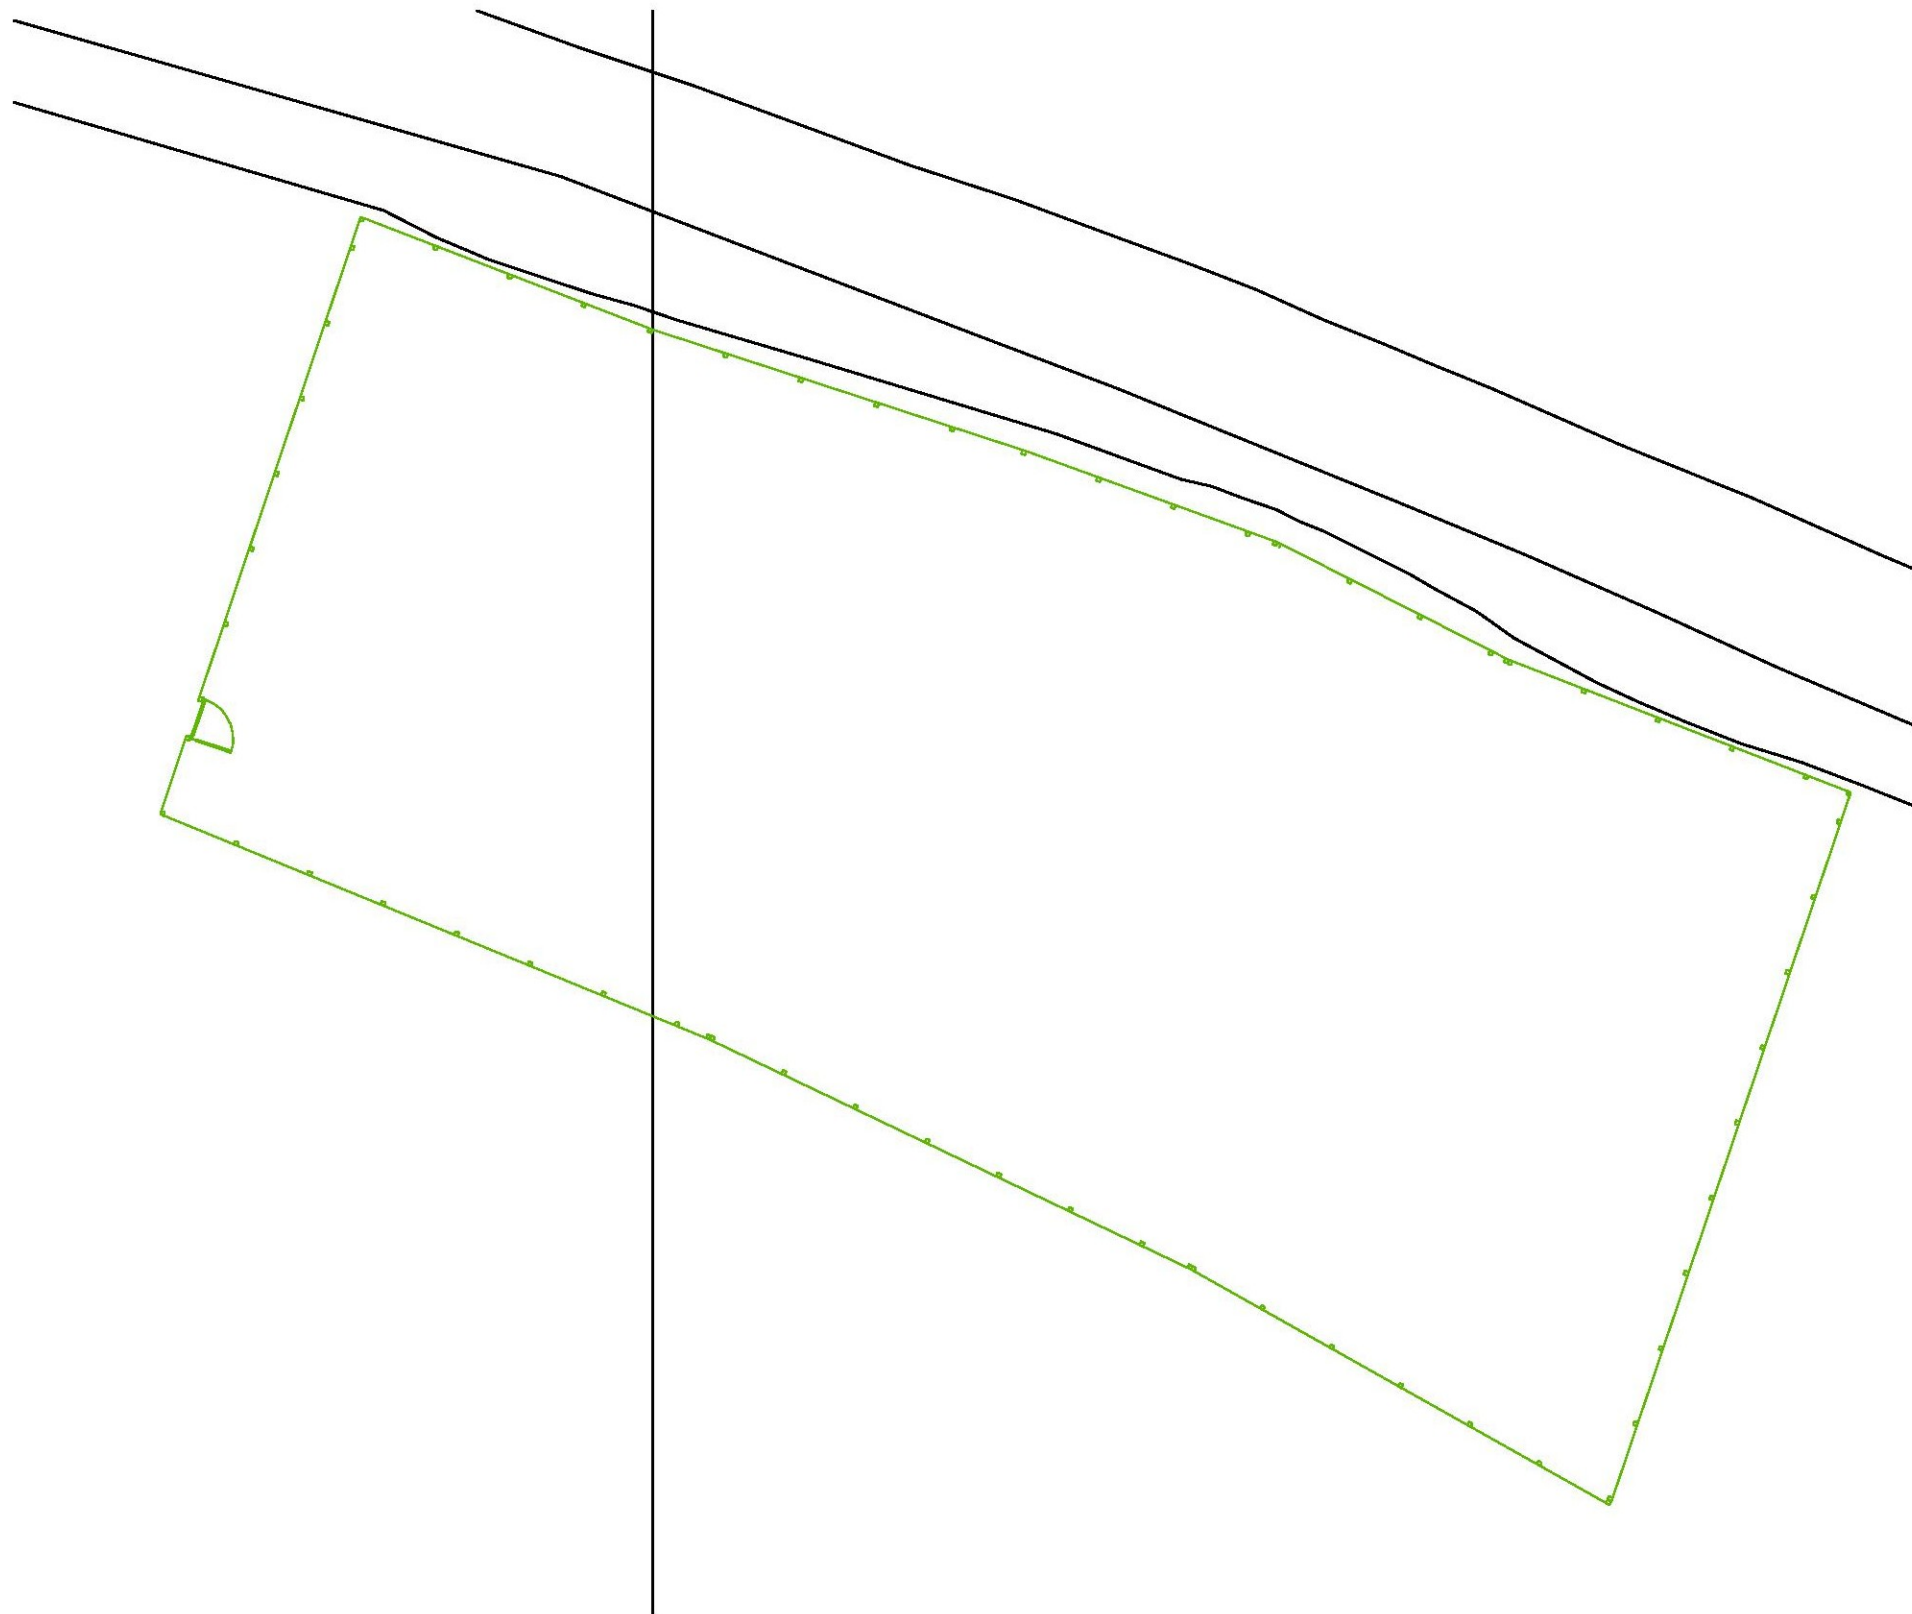

Block Plan - Scale 1:200

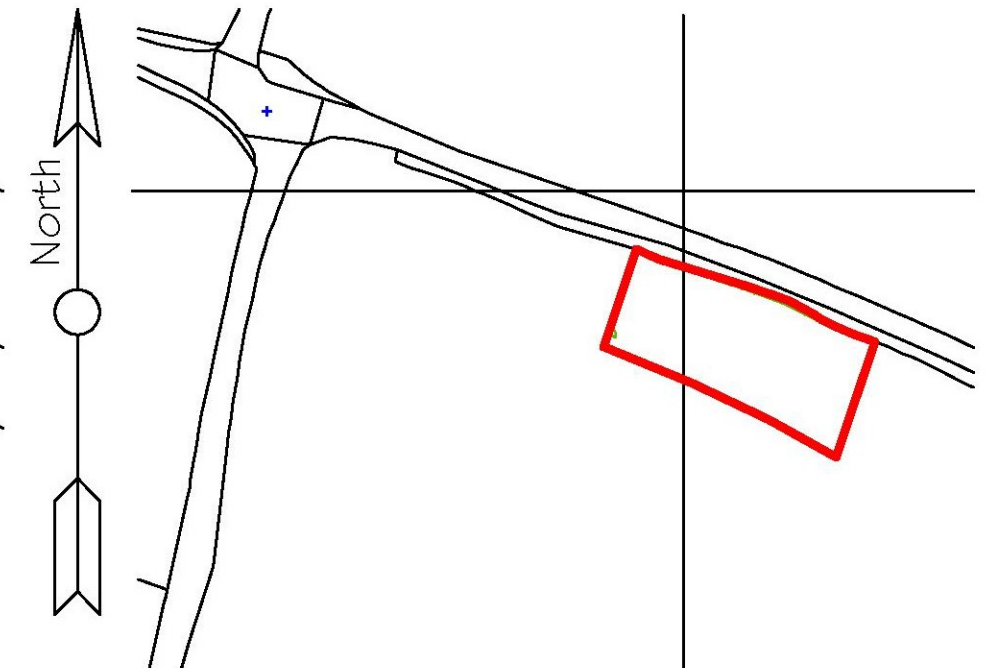

Ordnance Survey (c) Crown Copyright 2017. All rights reserved. Licence number 100022432

Site Location Plan - Scale 1:1250

Proposed Planning Application for Post & Wire fencing &
timber gate at land opposite St John's, Paddlesworth Lane,
Paddlesworth, Hawkinge, Kent CT18 7AH

Date March 2017 Drawing No. 2017/20/01

CORPORATE ARCHITECTURE &
DESIGN GROUP



SEVENCROFT LTD.

277 Canterbury Road, Kennington
Ashford, Kent TN24 9QW
Tel / Fax : 01233 625553
e-mail : sevencroft@hotmail.co.uk